



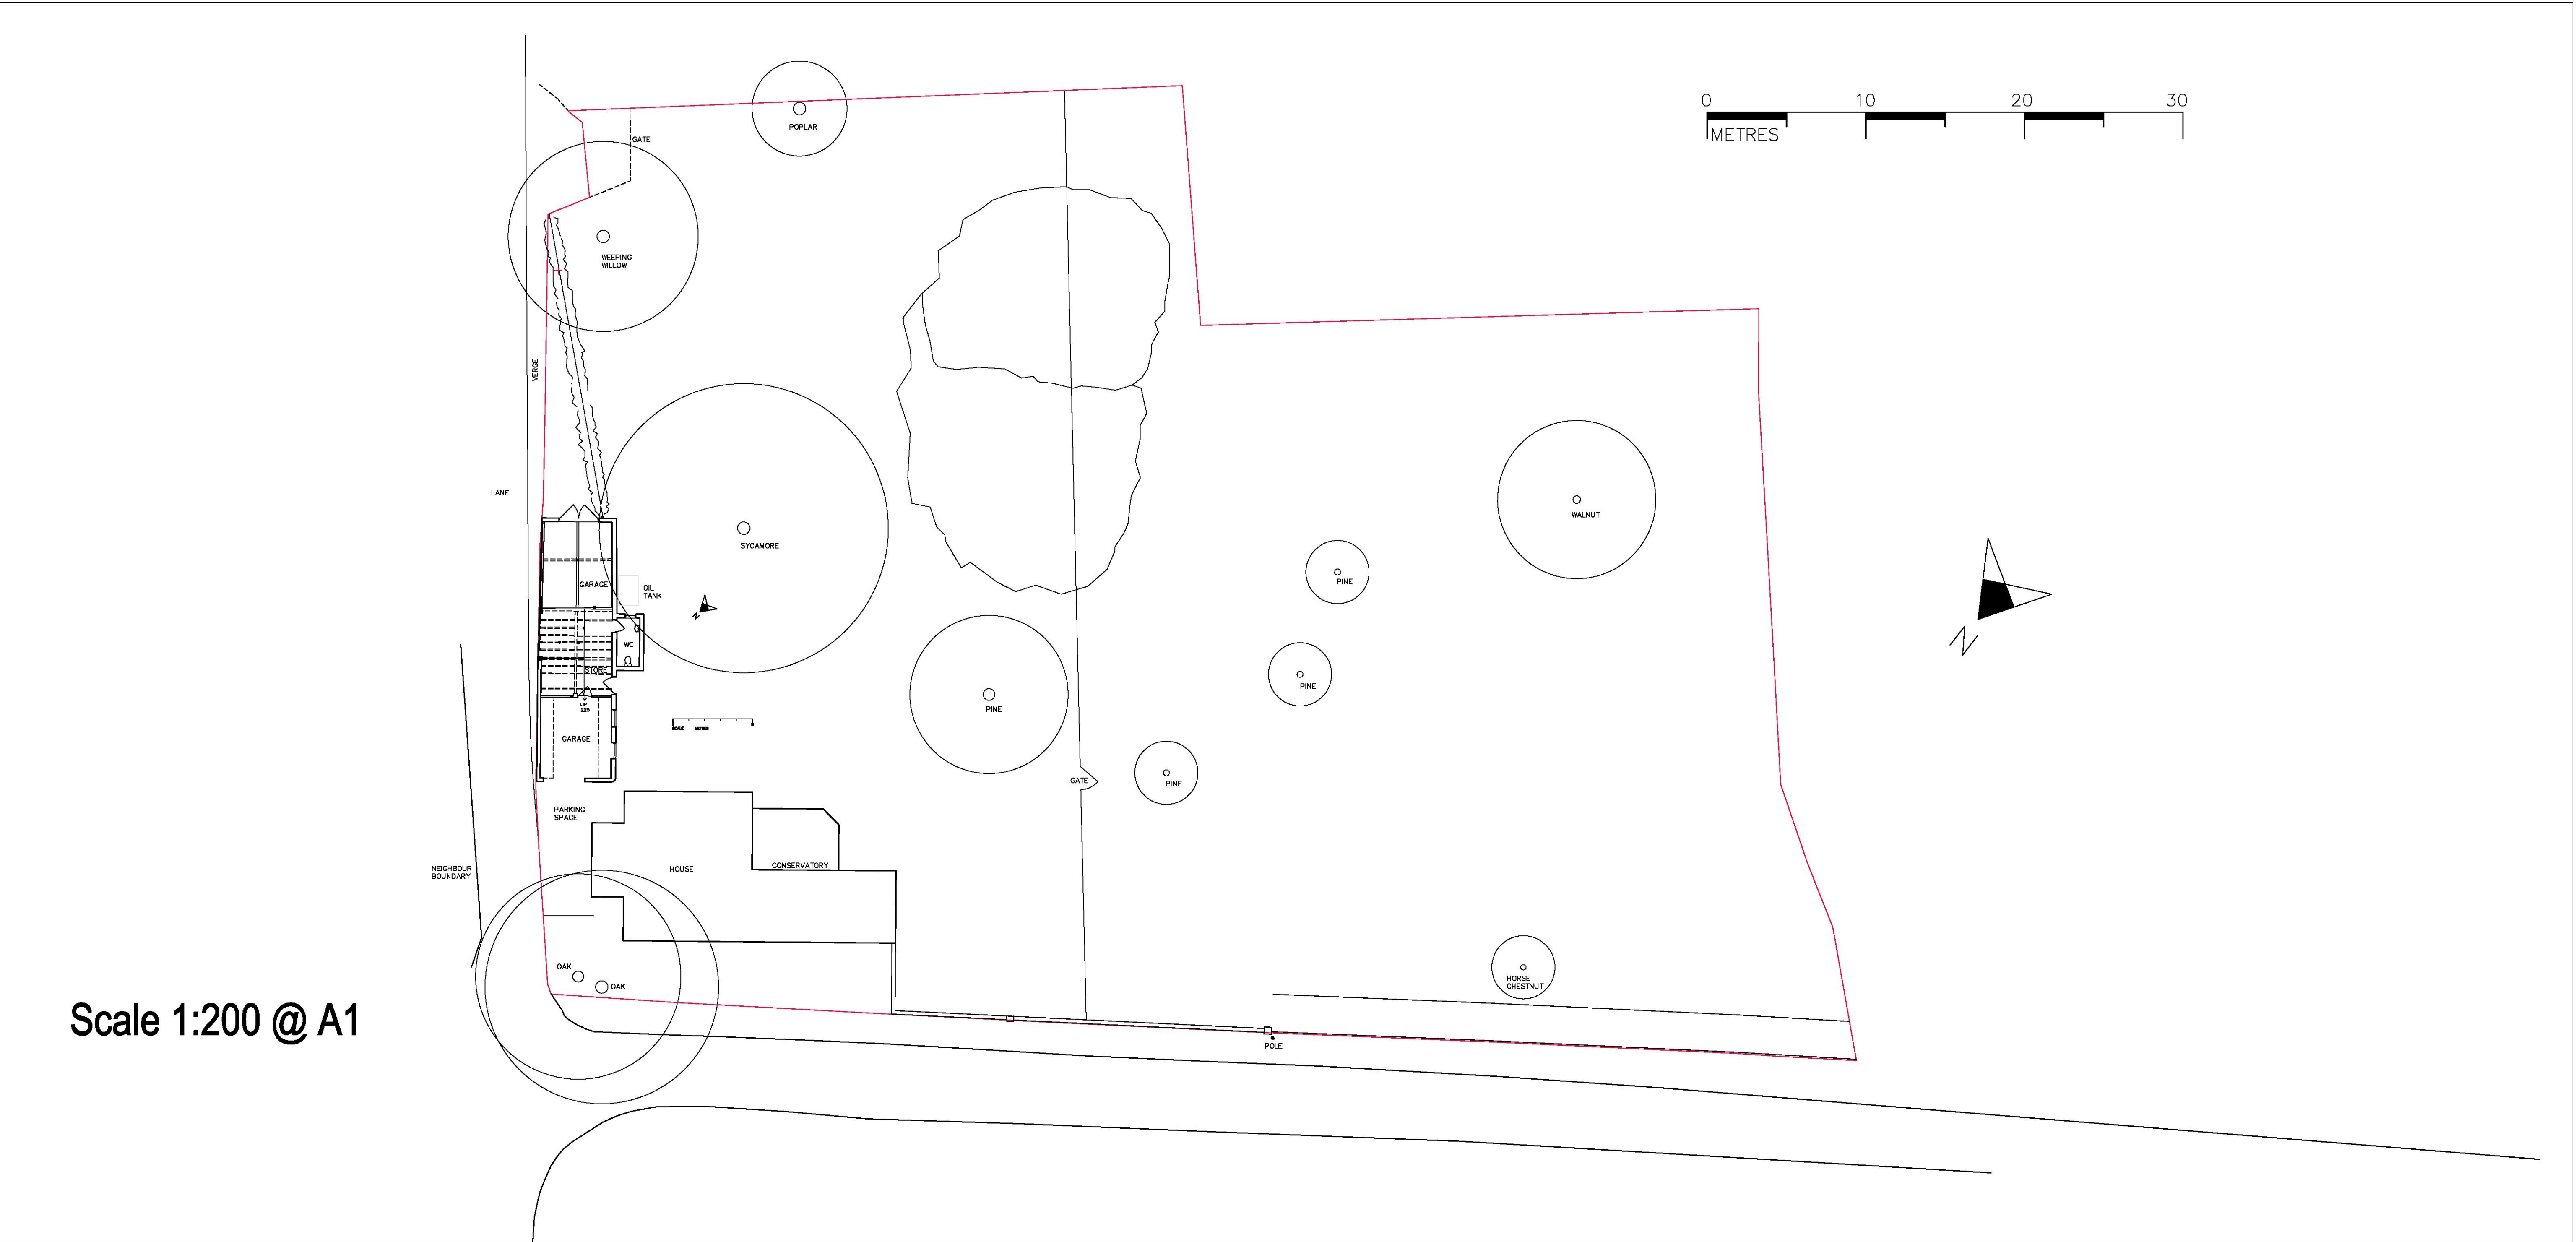

Scale 1:200 @ A1

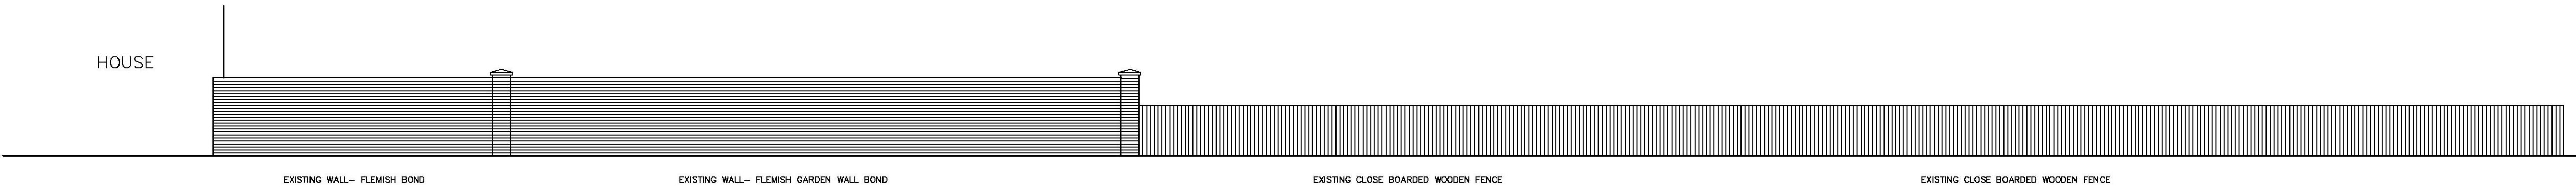

FRONT WALL ELEVATION

Scale 1:100 @ A1

MICHAEL HARRIS ASSOCIATES
BUILDING DESIGN MANAGEMENT

The Granary, Halden Place, Halden Lane
Rolvenden, Kent TN17 4JG
Tel: 01580 241278
www.michaelharrisassociates.com





Alan Dickinson MRICS GradDiplCons(AA)
Chartered Building Surveyor.
Historic Buildings Consultant
1 The Grove, Rye, TN31 7ND
01797 225139
www.alandickinson.com

Mulberry House, High Street, Brookland
for Mr & Mrs Paul Spokes
PROPOSED OUTBUILDING CONVERSION &
NEW VEHICULAR ACCESS
EXISTING SITE PLAN, FRONT WALL & FENCE ELEVATION
Scale 1:200 @ A1 OCT 19 1950-3