


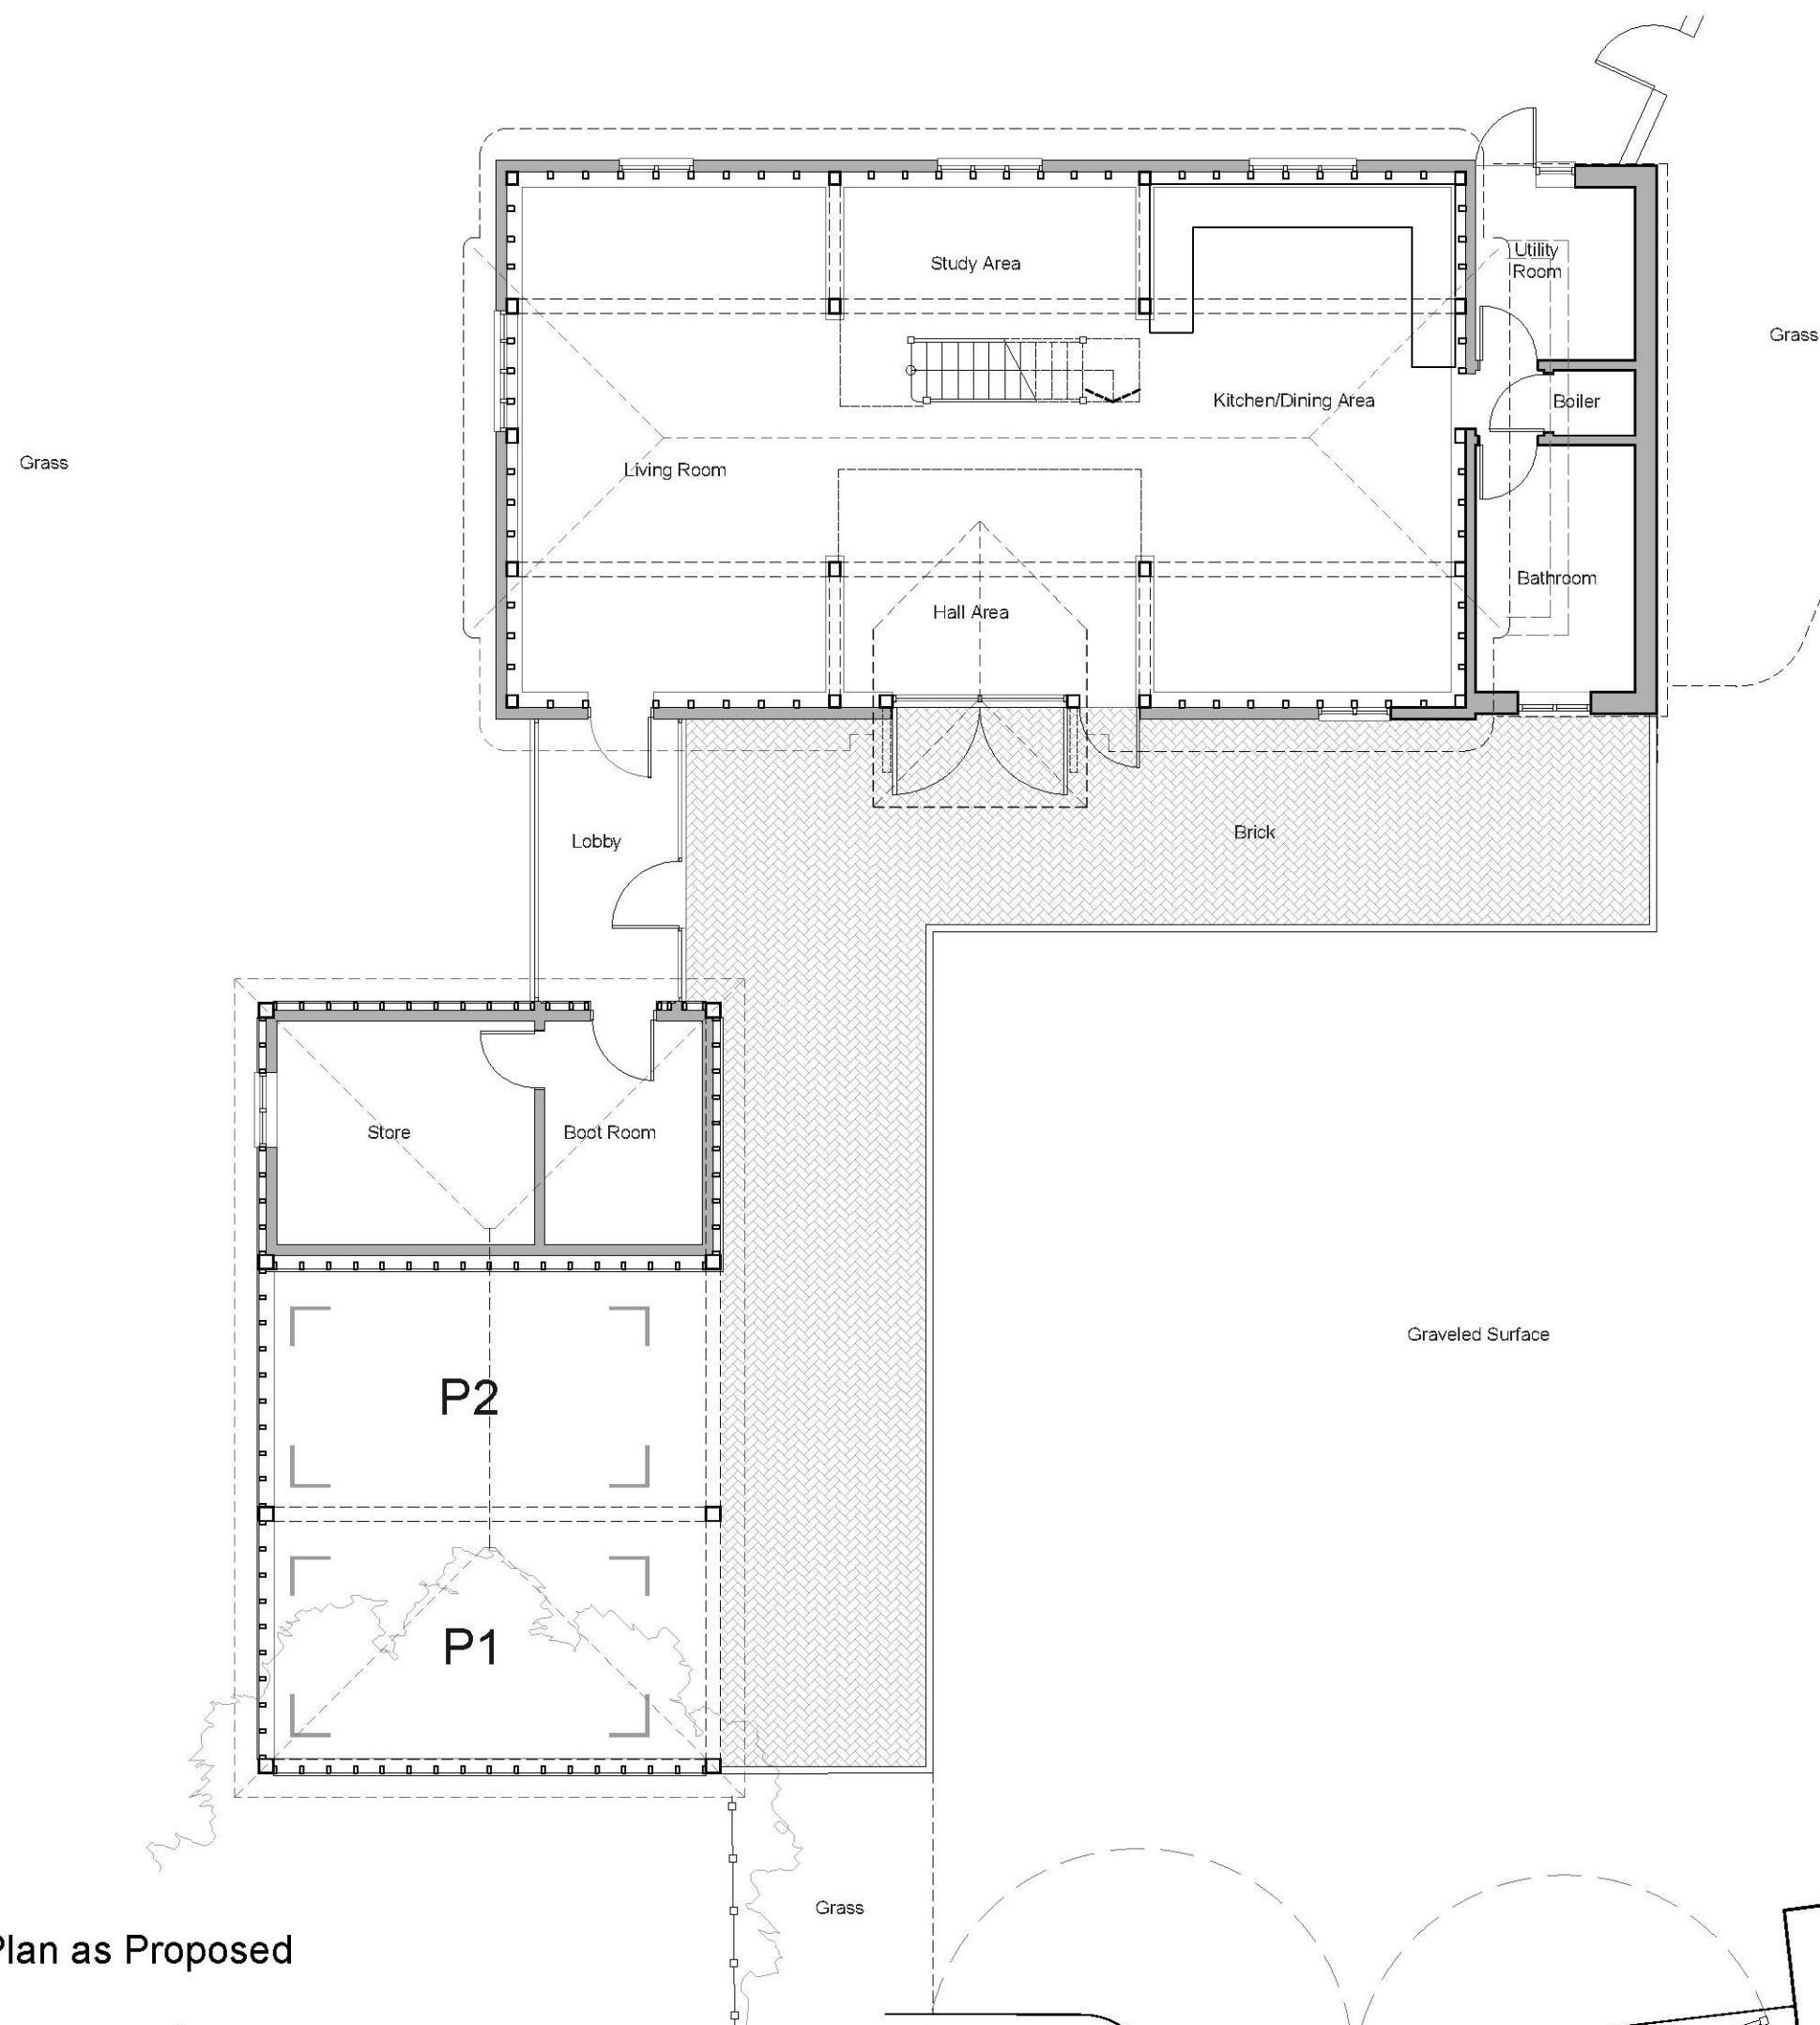

All dimensions are to be checked on site. any discrepancies are to be verified with the architect before proceeding with the works. All dimensions indicated are structural unless stated otherwise.

Do not scale off drawings. Figured dimensions to be worked to in all cases. Where items are covered by drawings of a different scale the larger scale drawings are to be worked to.

This drawing is to be read in conjunction with all other general arrangement drawings, details and specifications.

All works to comply with the requirements of building regulations 1991 and subsequent amendments.

© 2019 CYMA Architects Ltd - The document copyright and any design right therein are the property of CYMA Architects Ltd, unless otherwise specified on the document. The document and any information therein may not be used, copied or disclosed to any third party without prior written authorization of CYMA Architects.

Copyright Acknowledgement

Rev.	Date	Author / Notes
A	18/12/19	SS - Roof plan revised to reflect pre-application meeting. Glazed link added. Hedge removed and replaced with brick wall to South East.

Cyma Architects
55 Old High Street | Folkestone | Kent | CT20 1RN
T: 01233 666667 | E: info@cymaarchitects.co.uk
W: www.cymaarchitects.co.uk

RIBA **ARB**
Chartered Practice Architects Registration Board

Drawing Type
PLANNING

Project Title
South Lodge Barn
South Lodge Road, Stelling Minnis,
Nr Canterbury, Kent, CT4 6BL

Client
K Gray

Drawing Title
Ground Floor Plan as Proposed

Scales Size By Date
1:100 A3 SMS Nov - 2019

1:100 - Meters
0 0.5 1 2 3 4 5

Project No.	Drawing No.	Revision
18204	009	A