


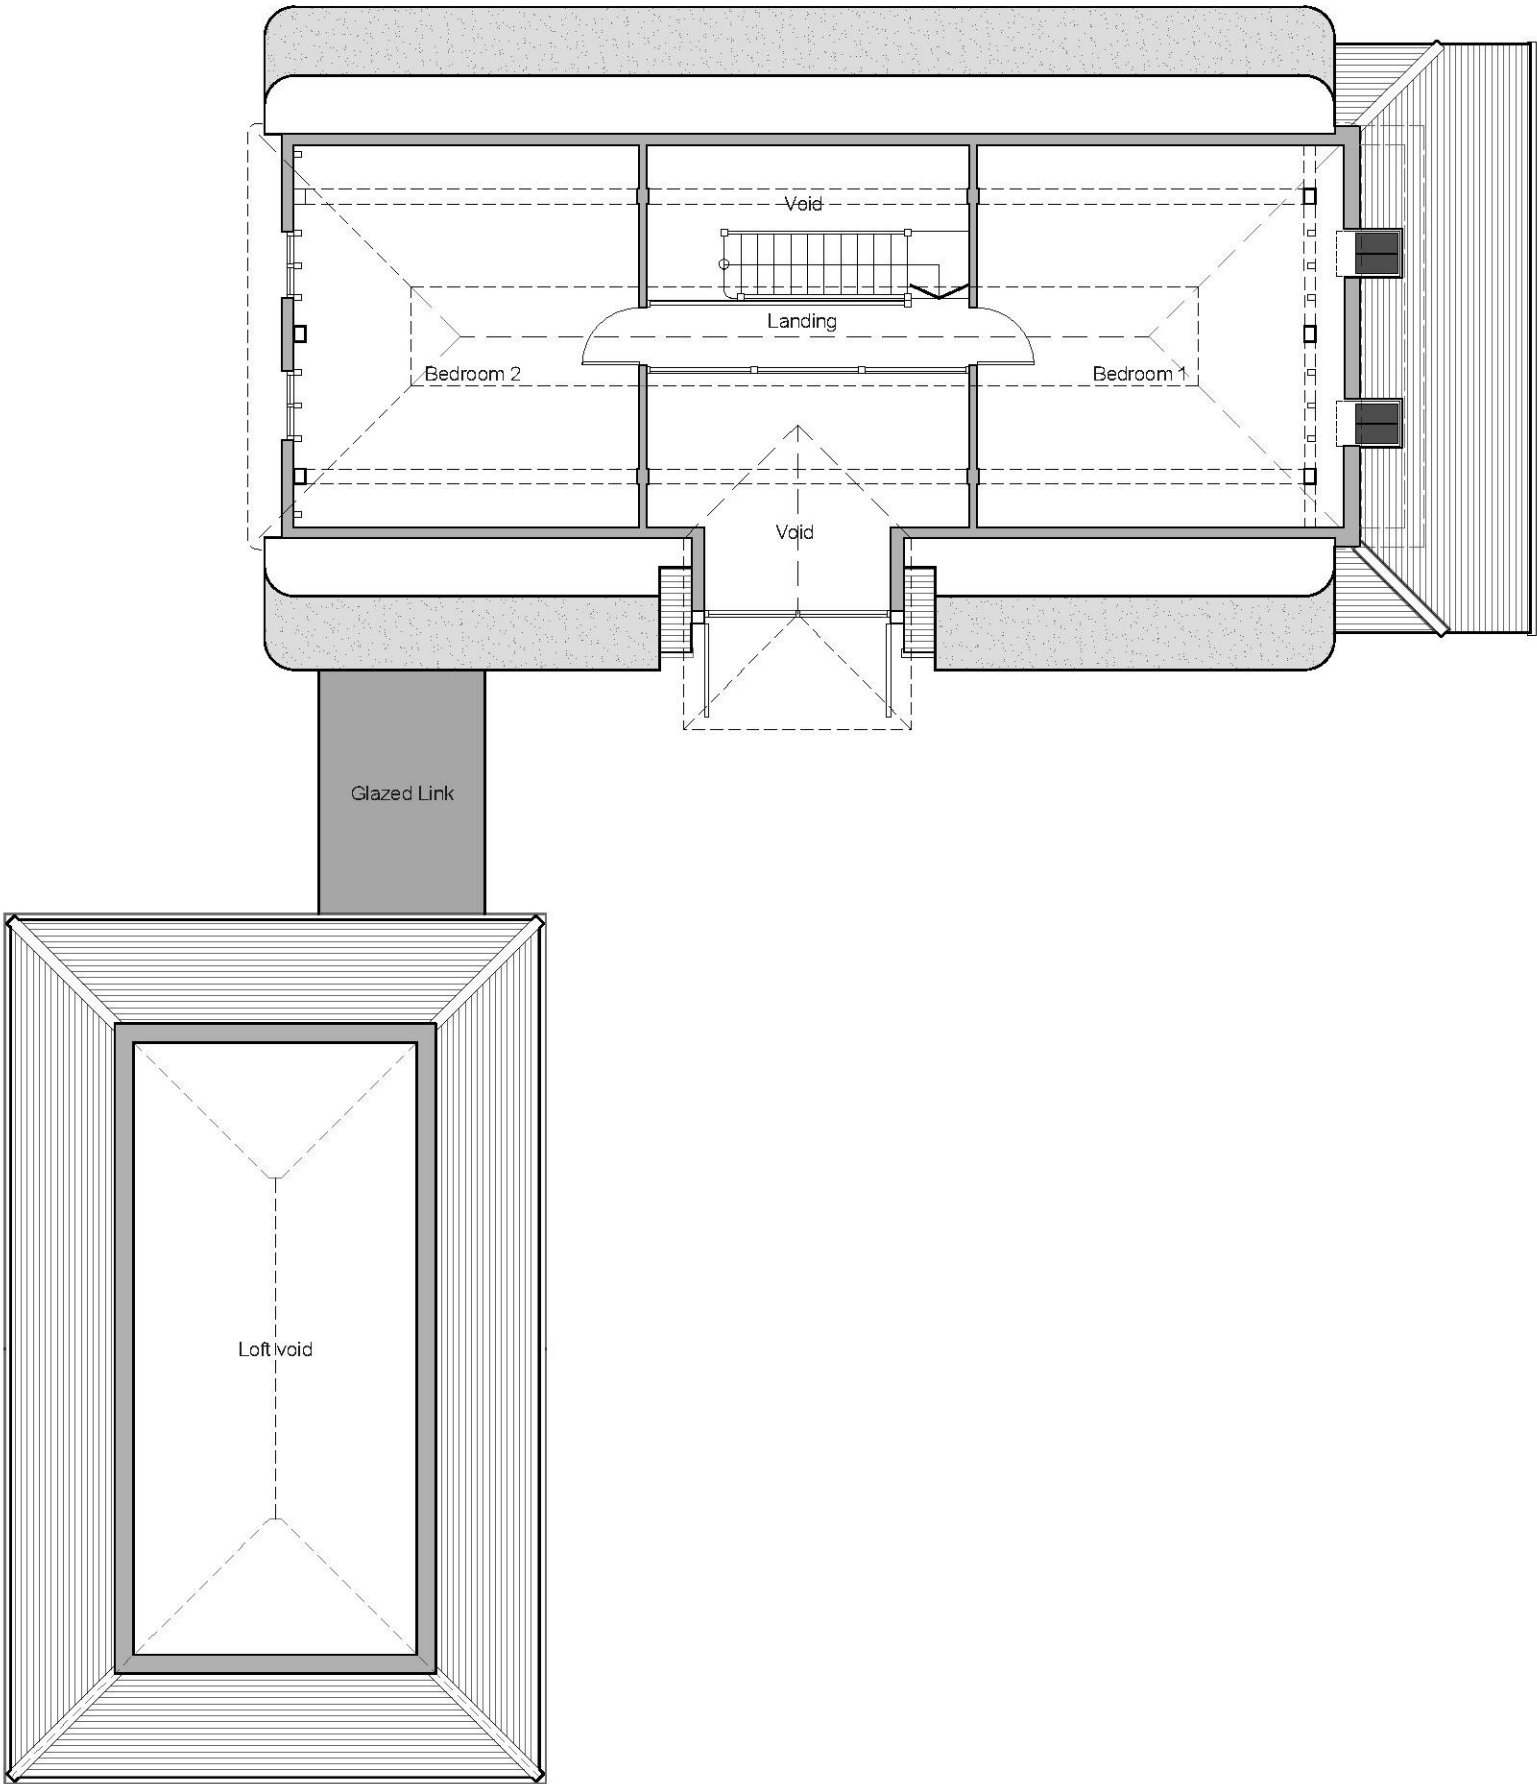

All dimensions are to be checked on site. any discrepancies are to be verified with the architect before proceeding with the works. All dimensions indicated are structural unless stated otherwise.

Do not scale off drawings. Figured dimensions to be worked to in all cases. Where items are covered by drawings of a different scale the larger scale drawings are to be worked to.

This drawing is to be read in conjunction with all other general arrangement drawings, details and specifications.

All works to comply with the requirements of building regulations 1991 and subsequent amendments.

© 2019 CYMA Architects Ltd - The document copyright and any design right therein are the property of CYMA Architects Ltd, unless otherwise specified on the document. The document and any information therein may not be used, copied or disclosed to any third party without prior written authorization of CYMA Architects.

Copyright Acknowledgement

Rev.	Date	Author / Notes
A	18/12/19	SS - Roof plan revised to reflect pre-application meeting. Glazed link added. Roof lights amended in size and position.



Cyma Architects
55 Old High Street | Folkestone | Kent | CT20 1RN
T: 01233 666667 | E: info@cymaarchitects.co.uk
W: www.cymaarchitects.co.uk



RIBA
Chartered Practice



ARB
Architects
Registration
Board

Drawing Type

PLANNING

Project Title

South Lodge Barn
South Lodge Road, Stelling Minnis,
Nr Canterbury, Kent, CT4 6BL

Client

K Gray

Drawing Title

First Floor Plan as Proposed

Scales

Size

By

Date

1:100

A3

SMS

Nov - 2019

1:100 - Meters

0 0.5 1 2 3 4 5

Project No.

Drawing No.

Revision

18204

010

A

010
First Floor Plan as Proposed
Scale1:100