



AD(0)54.01
UNIT 1, FRONT ELEVATION
AS PROPOSED
SCALE 1:100

NOTES

ALL DIMENSIONS ARE TO BE CHECKED ON SITE. ANY DISCREPANCIES ARE TO BE VERIFIED WITH THE ARCHITECT BEFORE PROCEEDING WITH THE WORKS.

WHERE ITEMS ARE COVERED BY DRAWINGS OF A DIFFERENT SCALE THE LARGER SCALE DRAWINGS ARE TO BE WORKED TO.

DO NOT SCALE OFF DRAWINGS. FIGURED DIMENSIONS TO BE WORKED TO IN ALL CASES.

ALL DIMENSIONS INDICATED ARE STRUCTURAL UNLESS STATED OTHERWISE.

THIS DRAWING IS TO BE READ IN CONJUNCTION WITH ALL OTHER GENERAL ARRANGEMENT DRAWINGS, DETAILS AND SPECIFICATIONS.

ALL WORKS TO COMPLY WITH THE REQUIREMENTS OF BUILDING REGULATIONS 1991 AND SUBSEQUENT AMENDMENTS.

METRIC SCALE
1:100



MATERIAL LIST:

Ground floor walls - Stone cladding
Brick walls - Brown faced brickwork
Vertical cladding walls - Vertical treated timber cladding
Facade strips - Metal cladding
Windows & Sliding Doors - Double glazed Charcoal gray metal joinery
Front Door - Oak
Roof - Roised metal zinc roof cladding
External balustrade - Glazed balustrade with metal coping

A	KR & 2019/12/03	Minor amendments	QA
Issue	Initials & date	modification	QA

DRAWING TYPE

PLANNING

PROJECT TITLE

Martello Towers 6 & 7
Shorncliffe, Nr. Sandgate
Kent, CT20 3BJ

CLIENT

Best Choice Construction Ltd

DRAWING TITLE

UNIT 1, FRONT & SIDE ELEVATIONS
AS PROPOSED

date	scales	size	drawn by
Feb 2019	1:100	A3	KR
job no.	drawing no.	revision no.	
14/209/MTH	AD(0)54	A	

 **Cyma Architects**
55 The Old High Street,
Folkestone, Kent, CT20 1RN
Tel: 01233 666667
Fax: 01233 666663
Website: www.cymaarchitects.co.uk
E-mail: info@cymaarchitects.co.uk
Chartered Architects




CHARTERED ARCHITECTS

© 2018 Cyma Architects Ltd
THIS DOCUMENT IS CONFIDENTIAL. THE DOCUMENT, COPYRIGHT AND ANY DESIGN THEREIN ARE THE PROPERTY OF CYMA ARCHITECTS LTD AND ROGER JOYCE ASSOCIATES. UNLESS OTHERWISE SPECIFIED ON THIS DOCUMENT, THE DOCUMENT AND ANY INFORMATION THEREIN MAY NOT BE USED, COPIED OR DISCLOSED TO ANY THIRD PARTY WITHOUT PRIOR WRITTEN AUTHORIZATION OF CYMA ARCHITECTS LTD AND ROGER JOYCE ASSOCIATES.

COPYRIGHT ACKNOWLEDGEMENT
THE COPYRIGHT OF THE FOLLOWING RESOURCES IN CONNECTION WITH THIS DOCUMENT ARE ACKNOWLEDGED AND DESCRIBED BELOW:

COPYRIGHT
COPYRIGHT

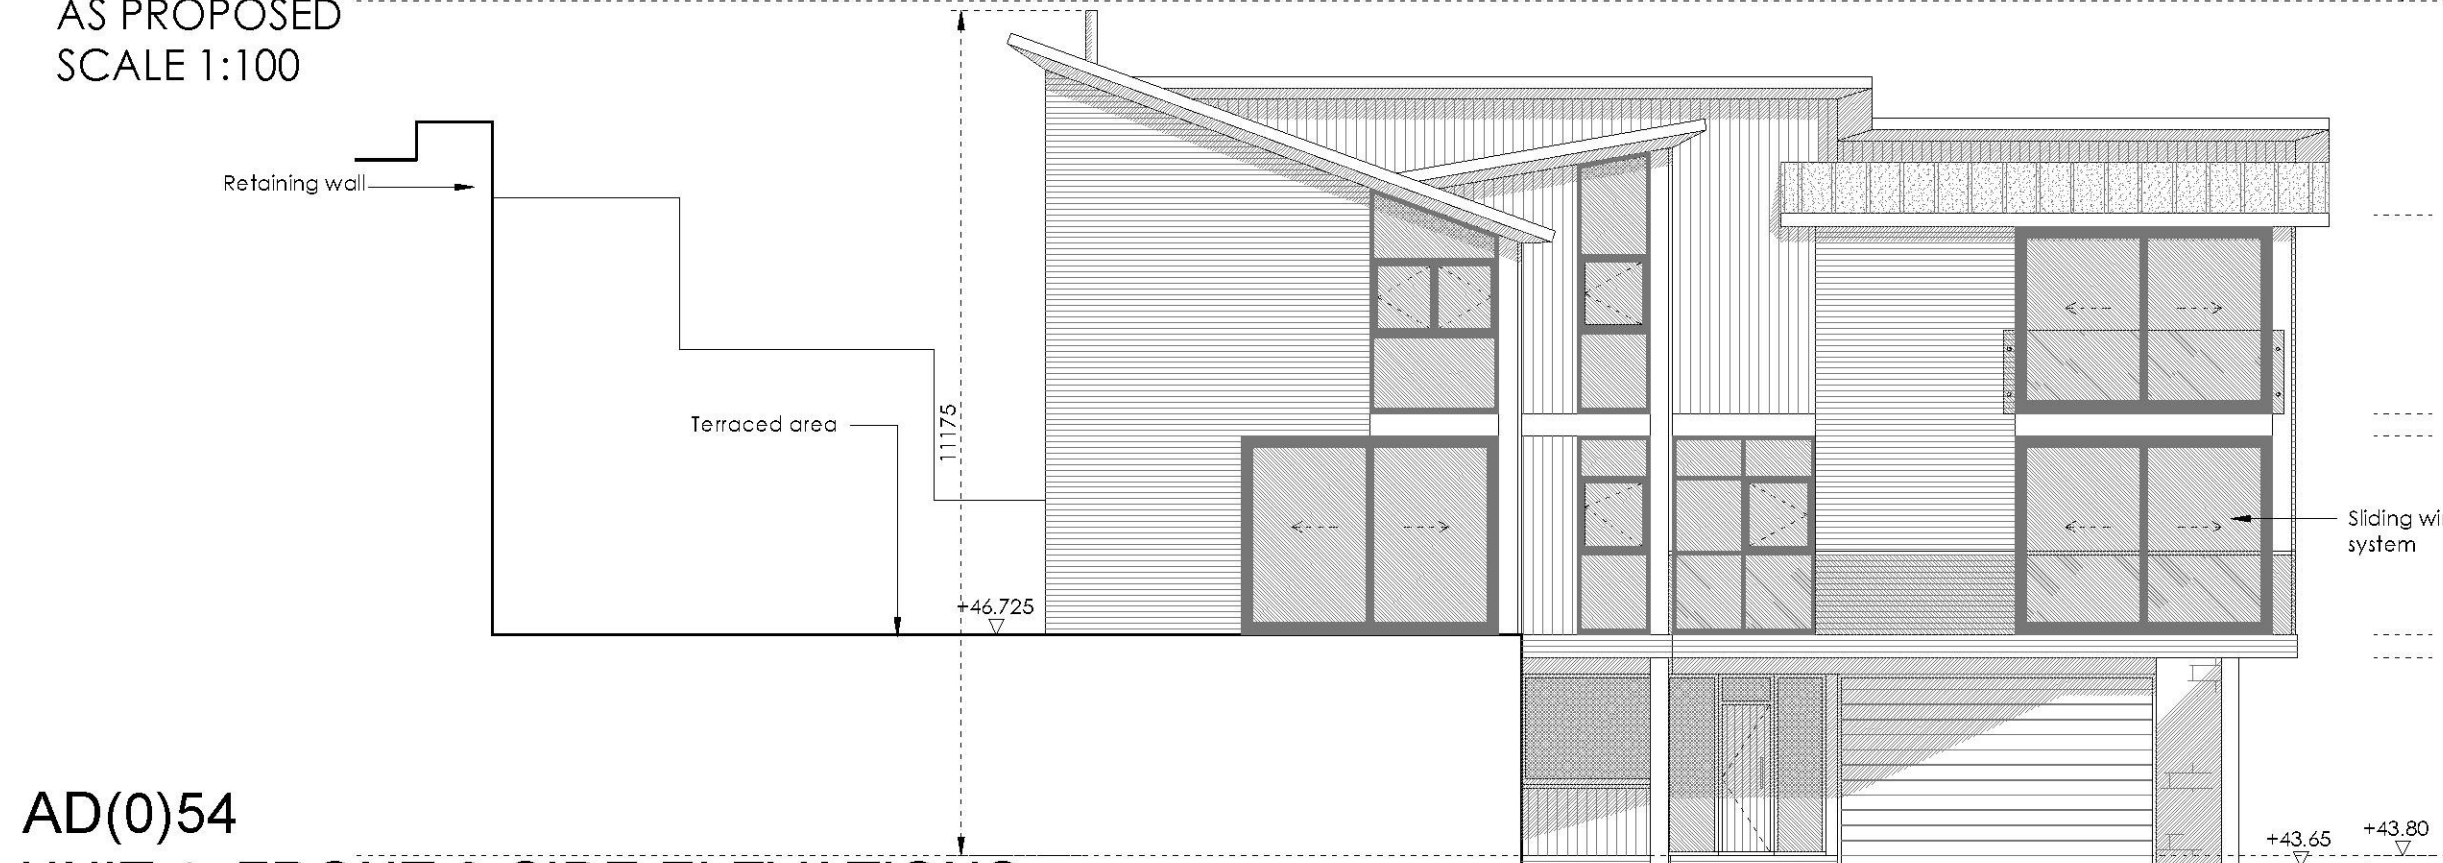

AD(0)54
UNIT 1, FRONT & SIDE ELEVATIONS
AS PROPOSED
SCALE 1:100

AD(0)54.02
UNIT 1, SIDE ELEVATION
AS PROPOSED
SCALE 1:100