
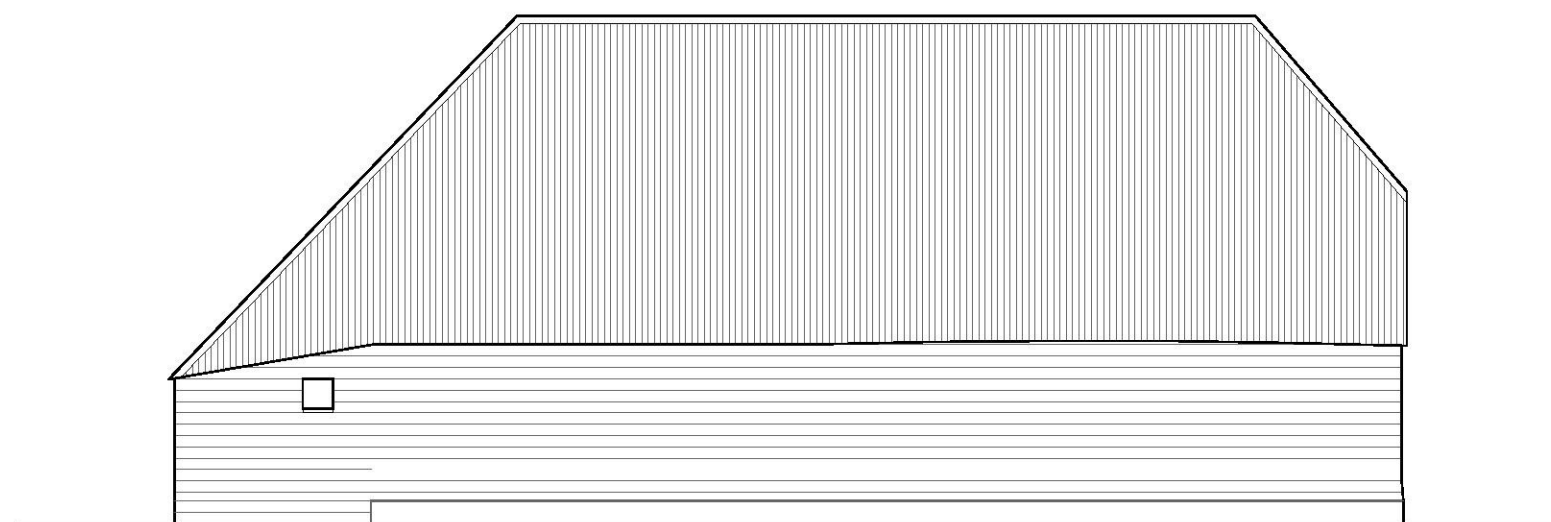


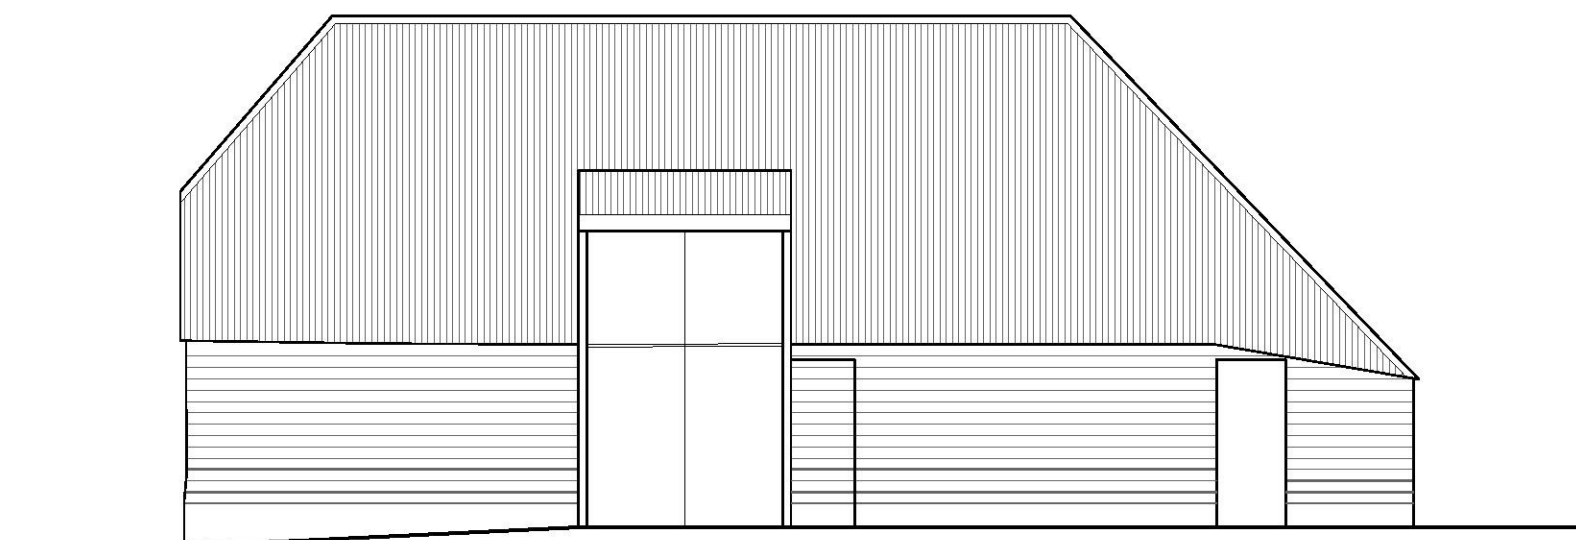

All dimensions are to be checked on site. any discrepancies are to be verified with the architect before proceeding with the works. All dimensions indicated are structural unless stated otherwise.

Do not scale off drawings. Figured dimensions to be worked to in all cases. Where items are covered by drawings of a different scale the larger scale drawings are to be worked to.

This drawing is to be read in conjunction with all other general arrangement drawings, details and specifications.

All works to comply with the requirements of building regulations 1991 and subsequent amendments.

© 2019 CYMA Architects Ltd - The document copyright and any design right therein are the property of CYMA Architects Ltd, unless otherwise specified on the document. The document and any information therein may not be used, copied or disclosed to any third party without prior written authorization of CYMA Architects.

Copyright Acknowledgement

Rev.	Date	Author / Notes



Drawing Type

PLANNING

Project Title

South Lodge Barn
South Lodge Road, Stelling Minnis,
Nr Canterbury, Kent, CT4 6BL

Client
K Gray

Drawing Title

North West & South East Elevations as Existing

Scales	Size	By	Date
1:100	A3	SMS	Nov - 2019

Project No.	Drawing No.	Revision
18204	005	*