



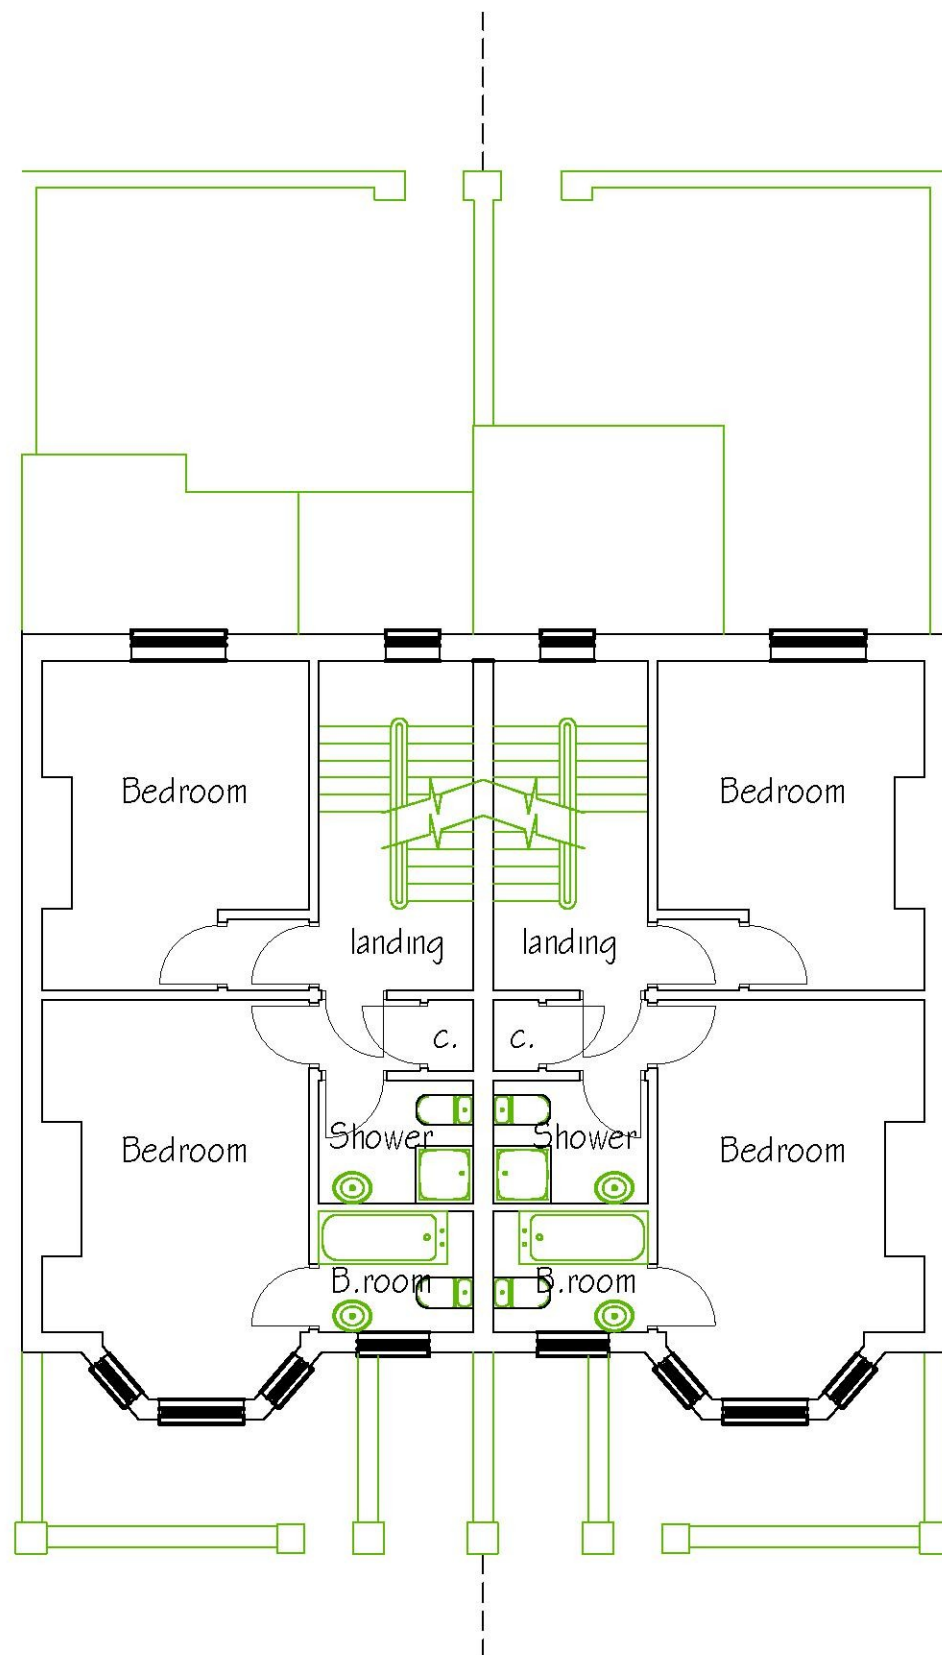

First Floor

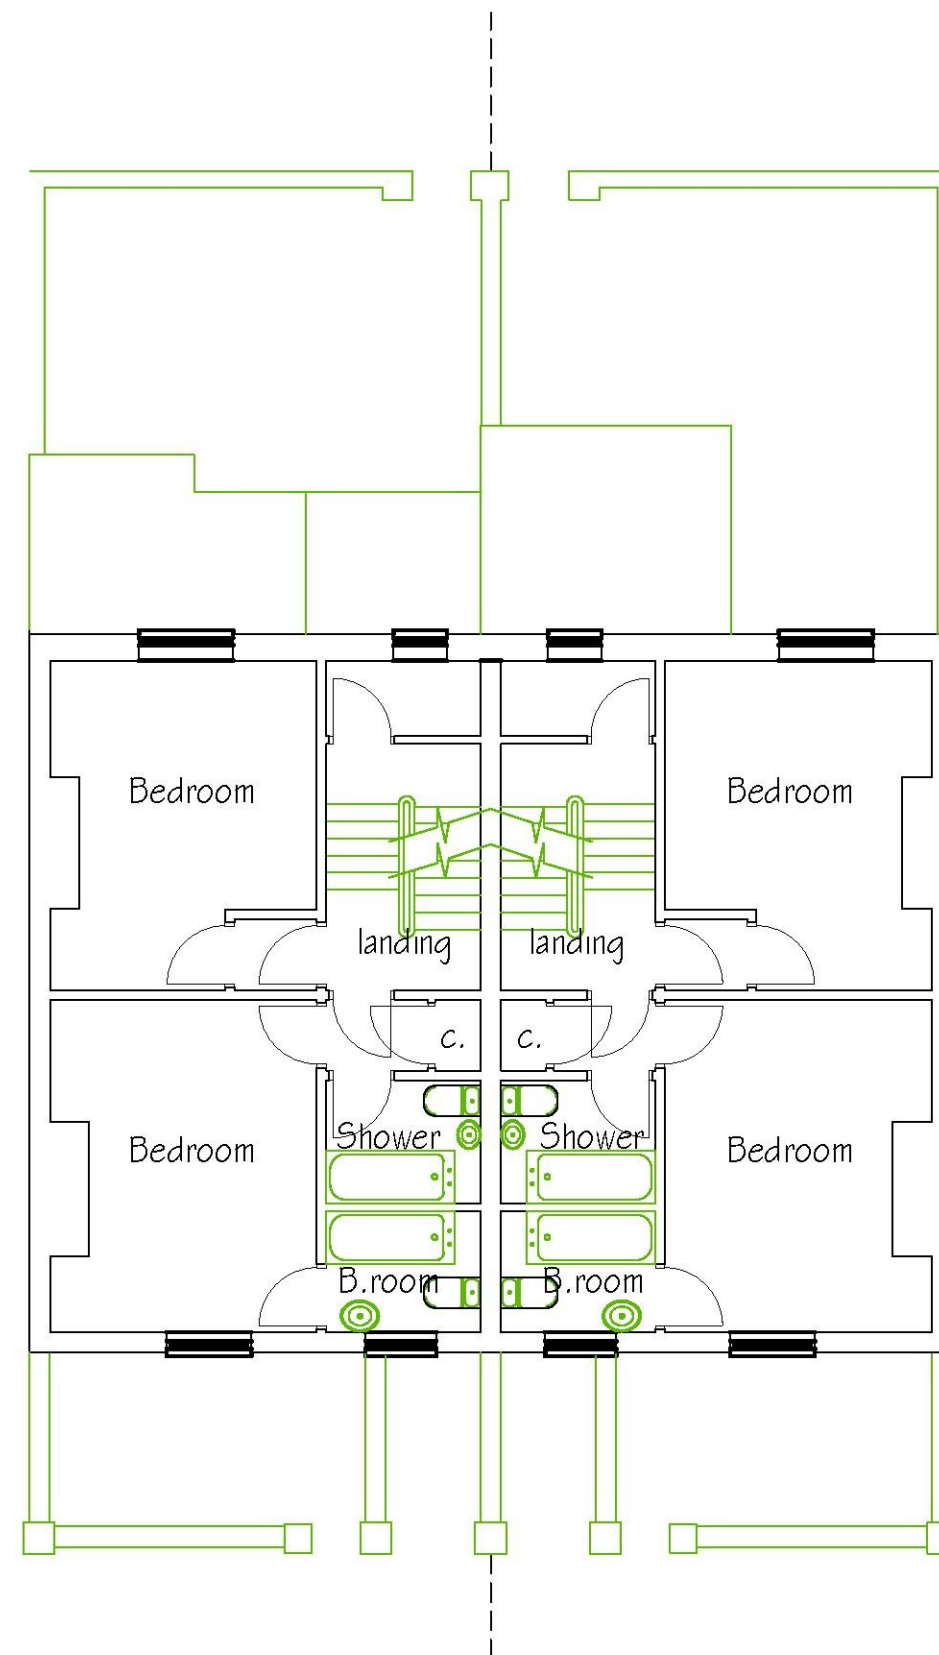

Second Floor

As Existing Floor Plans

Proposed Extension & Conversion into flats of No.4
Marine Terrace, Folkestone, Kent CT20 1PY

Scale 1:100

Date Sept. 2019

Drawing No. 2007/80/03 REV A

CORPORATE ARCHITECTURE &
DESIGN GROUP



SEVENCROFT
LTD

277 Canterbury Road, Kennington
Ashford, Kent TN24 9QW
Tel / Fax : 01233 625553
e-mail : mcmullon@sevencroft.co.uk