


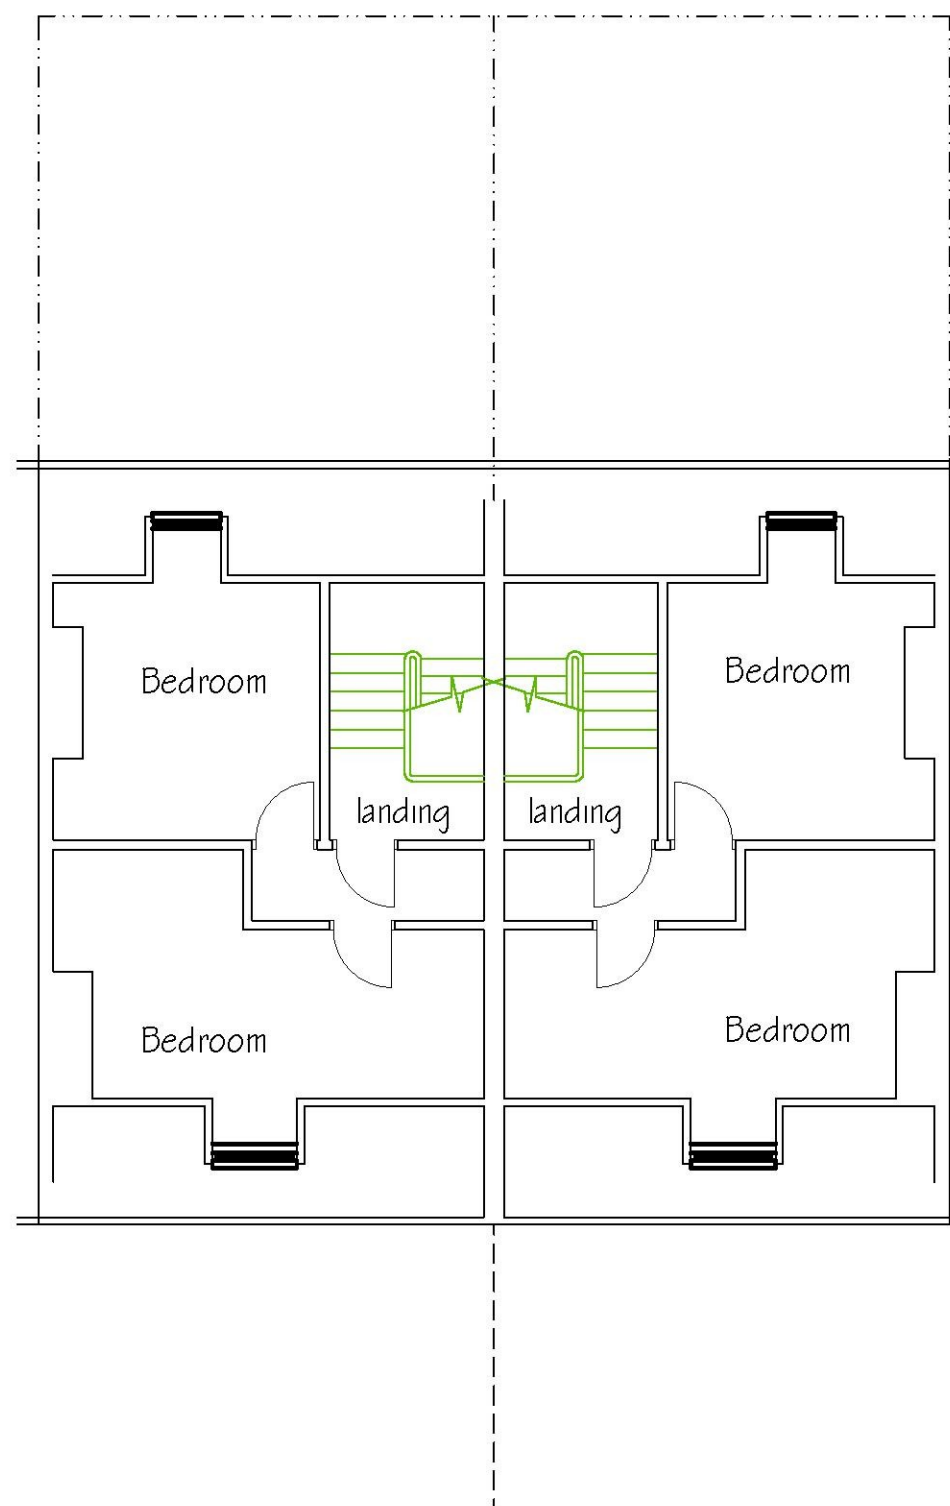

Third Floor

As Existing Floor Plans

Proposed Extension & Conversion into flats of No.4
 Marine Terrace, Folkestone, Kent CT20 1PY

Scale 1:100

Date Sept. 2019

Drawing No. 2007/80/04 REV A

CORPORATE ARCHITECTURE &
 DESIGN GROUP



SEVENCROFT

LTD
 277 Canterbury Road, Kennington
 Ashford, Kent TN24 9QW
 Tel / Fax : 01233 625553
 e-mail :
 mcmullon@sevincroft.co.uk