



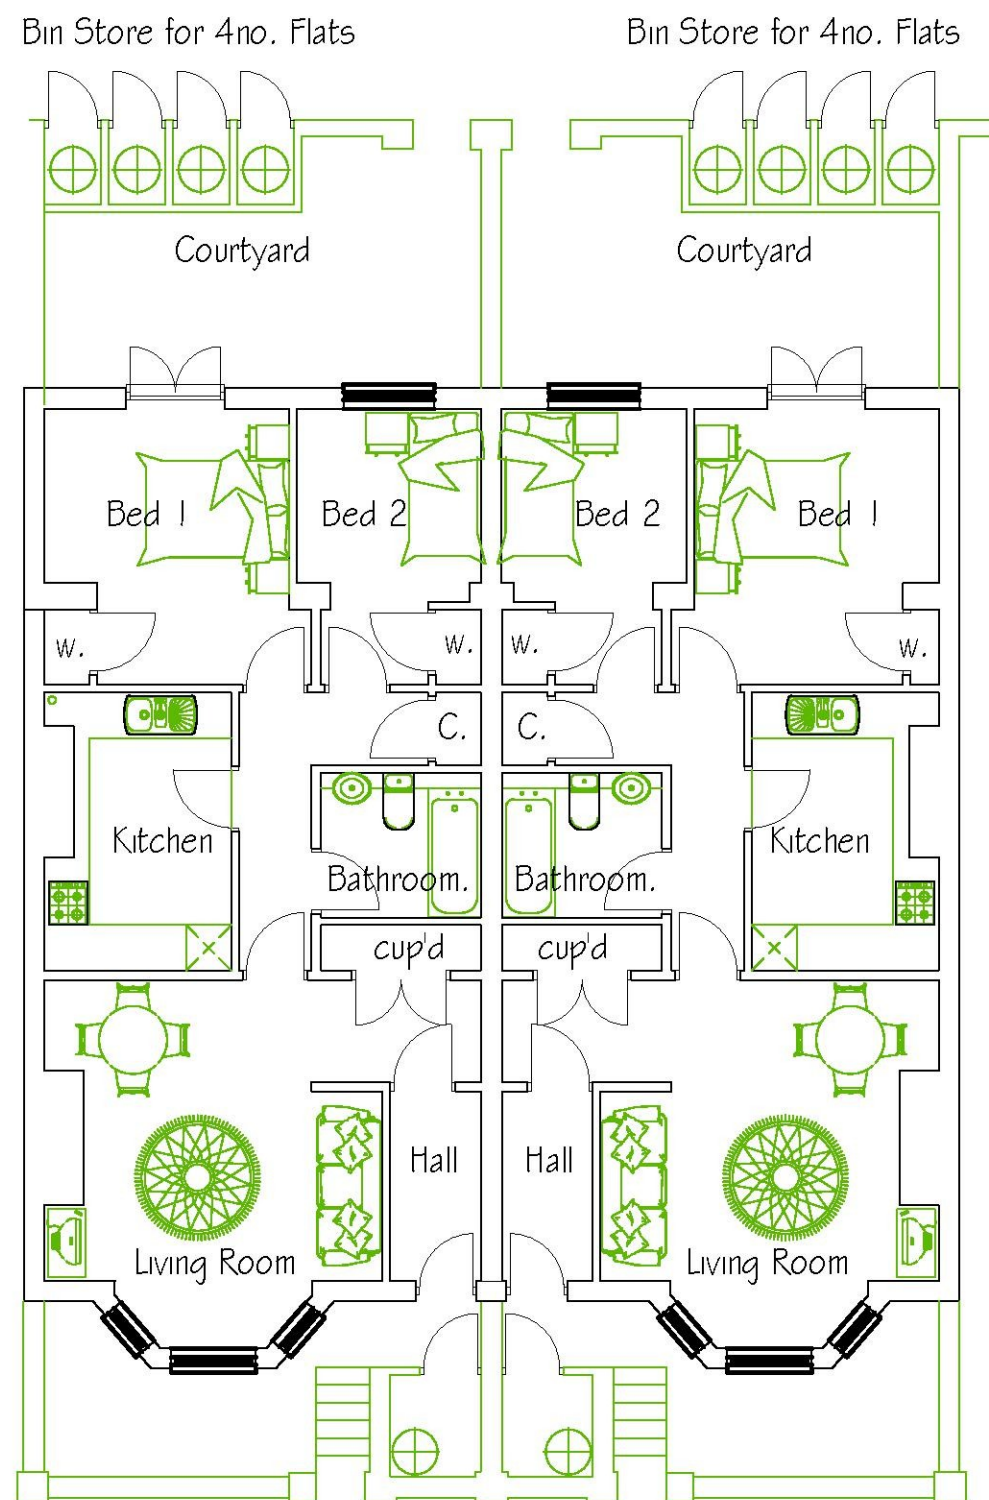

Basement

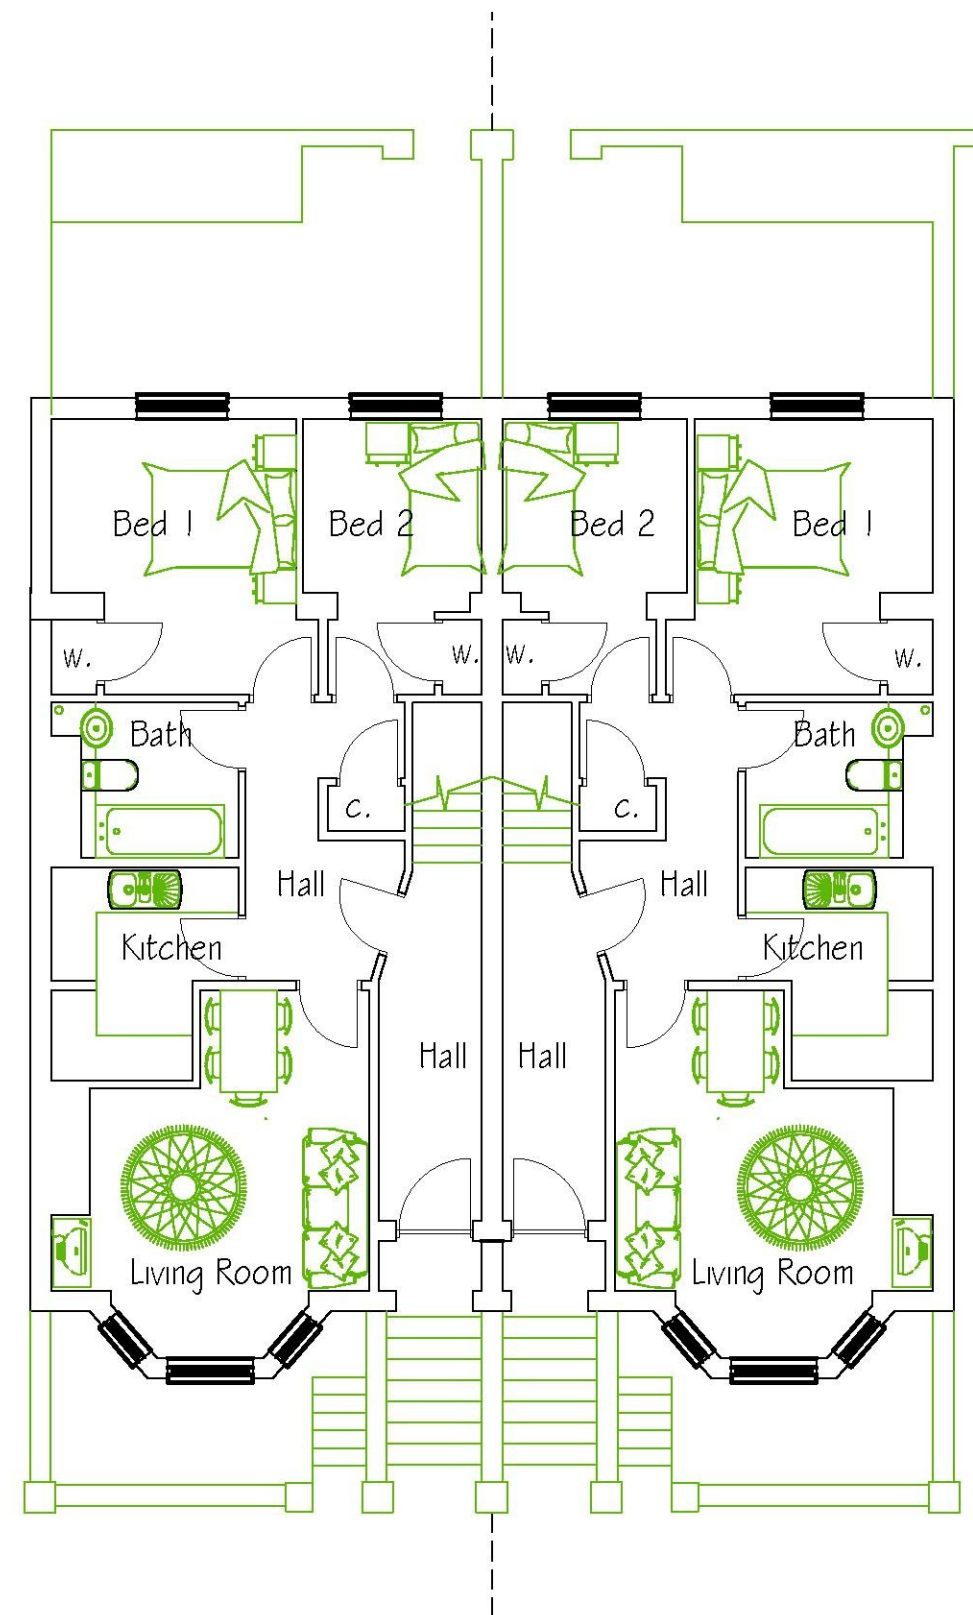

Ground Floor

As Proposed Floor Plans

Proposed Extension & Conversion into flats of No.4  
Marine Terrace, Folkestone, Kent CT20 1PY

Scale 1:100

Date Sept. 2019

Drawing No. 2007/80/06 REVA

CORPORATE ARCHITECTURE &  
DESIGN GROUP



**SEVENCROFT**

LTD  
277 Canterbury Road, Kennington  
Ashford, Kent TN24 9QW  
Tel / Fax : 01233 625553  
e-mail : mcmullon@sevencroft.co.uk