


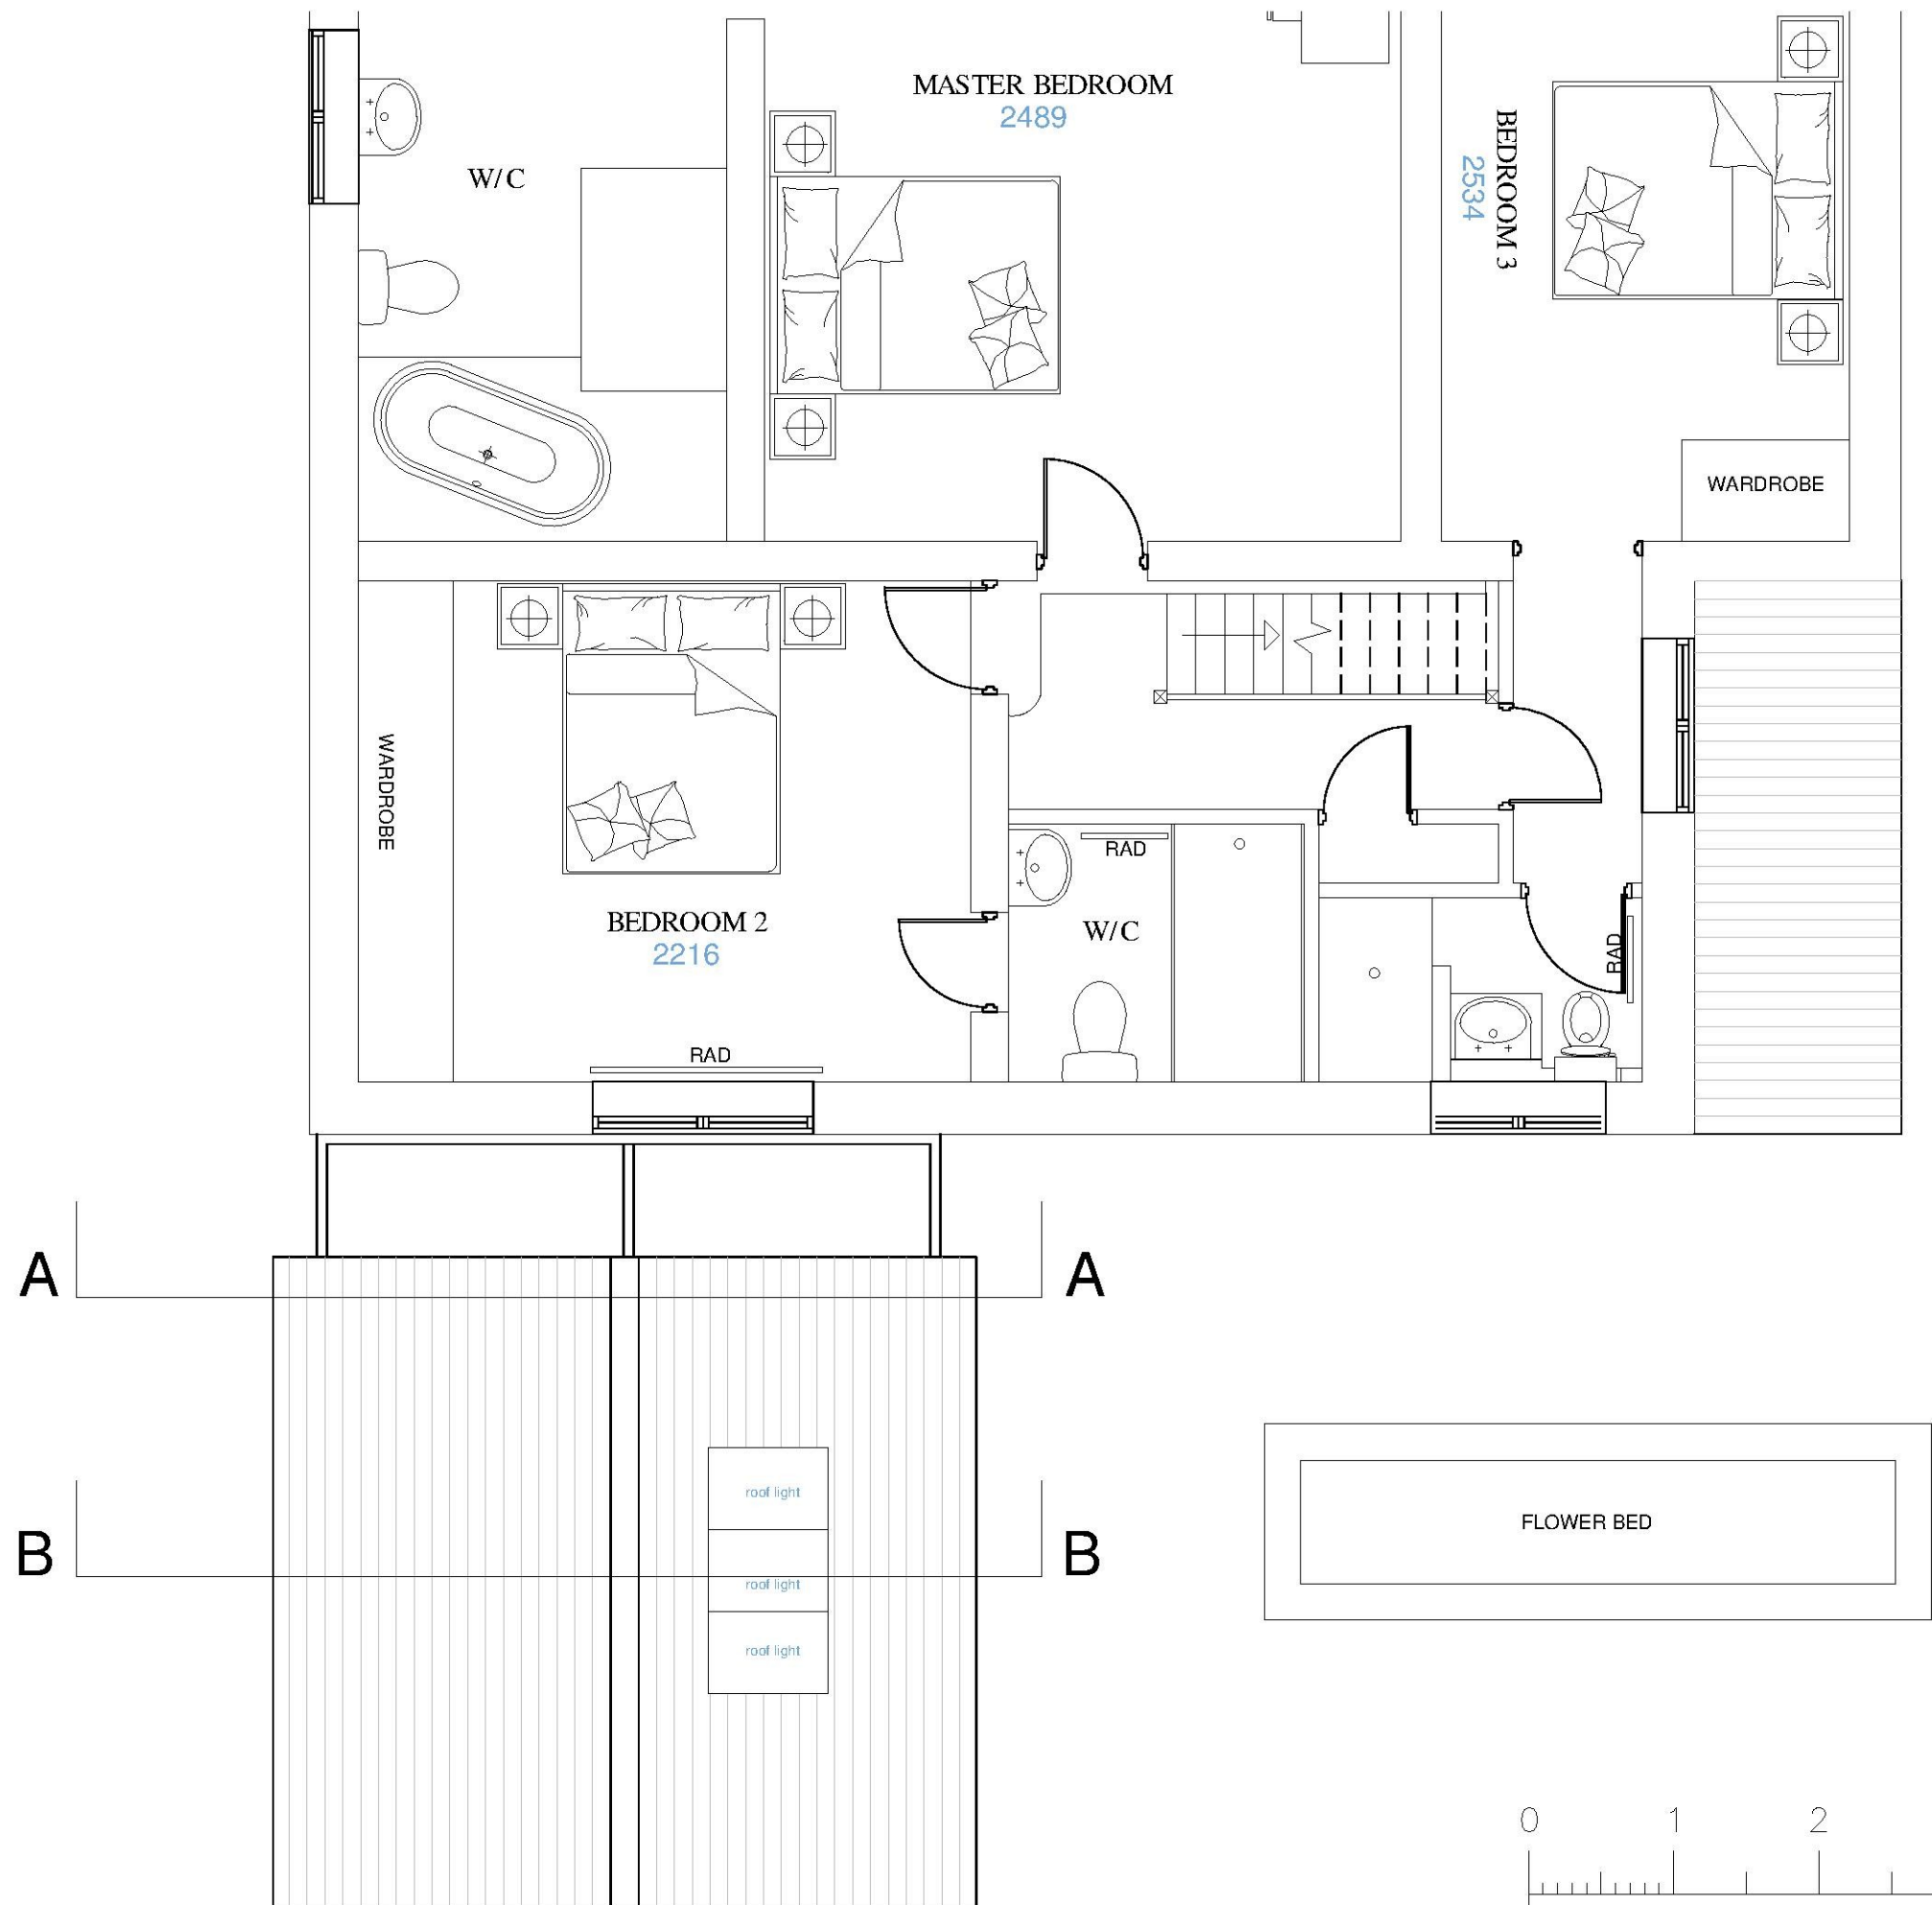

PROPOSED FIRST FLOOR PLAN
SCALE 1:50

NOTES:

This drawing is the copyright of John Verkaik and should not be copied without consent.

All work must be carried out in accordance with the requirements of the current British Standards and Building Regulations.

The contractor must verify all levels and dimensions on site before commencing any work or preparing shop drawings. Any discrepancies should be notified to the architect immediately.

Use written dimensions only. Do not scale off this drawing. If in doubt please ask.



No	Revision	Description	Date	Checked
----	----------	-------------	------	---------



Broadfield Road
Folkestone
Kent
CT20 2JT
Telephone: (01303) 252182
Mob: 0787 635 3484

PROJECT NO.
1804

CLIENT/PROJECT
MR AND MRS GREENWOOD, DANE
FARM, ELVINGTON LANE,
HAWKINGE, KENT, CT18 7AD

DRAWING TITLE
PROPOSED FIRST FLOOR PLAN

SCALE
1:50 AT A3

STATUS	AREA
BUILDING CONTROL	

DRAWN BY	CHECKED	DATE
DM	JV	DECEMBER 2018

DRAWING No.	REV No.
1804-19	