


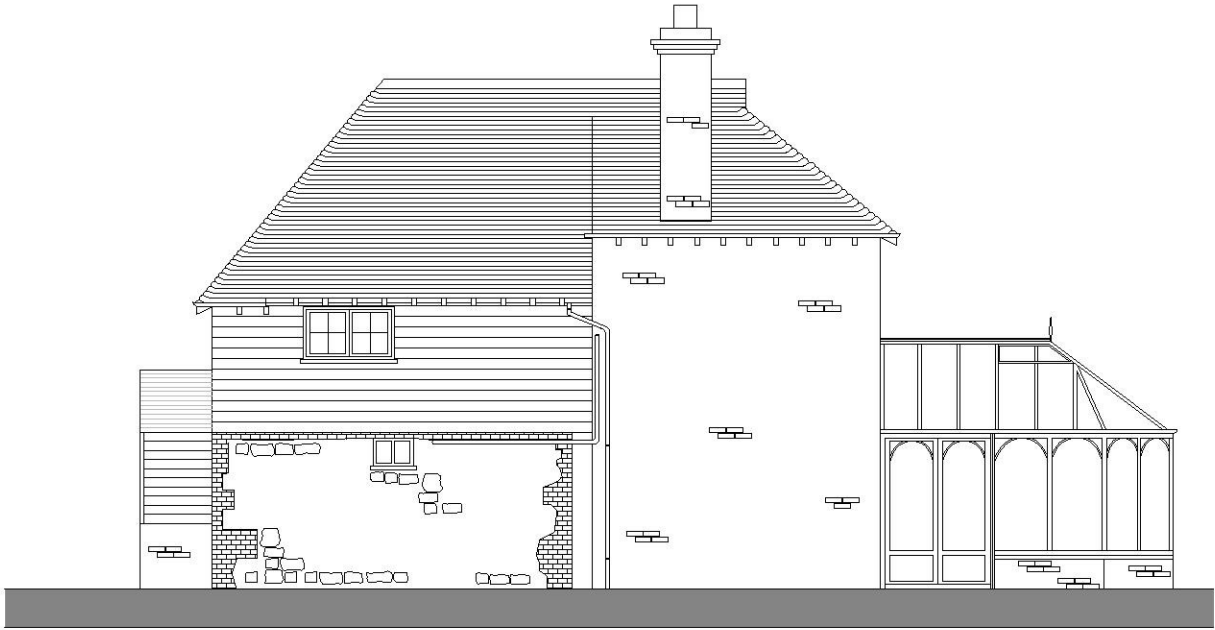

EXISTING SOUTH EAST ELEVATION




EXISTING SOUTH WEST ELEVATION



EXISTING NORTH WEST ELEVATION

- EXISTING MATERIALS:**
- Roof: Clay tiles
 - Walls: Brick walls and stone
 - Rainwater Goods: UPVC white and cast iron
 - SVP: UPVC black and cast iron
 - Flashing: Lead flashing
 - Windows: White painted timber
 - Doors: Timber
 - Quoins: Brickwork

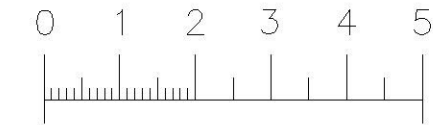

Scale Bar (Metres) - Sc. 1:100

NOTES:

This drawing is the copyright of John Verkaik and should not be copied without consent.

All work must be carried out in accordance with the requirements of the current British Standards and Building Regulations.

The contractor must verify all levels and dimensions on site before commencing any work or preparing shop drawings. Any discrepancies should be notified to the architect immediately.

Use written dimensions only. Do not scale off this drawing. If in doubt please ask.

No	Revision	Description	Date	Checked
				
Broadfield Road Folkestone Kent CT20 2JT Telephone: (01303) 252182 Mob: 0787 635 3484				
PROJECT NO. 1804				
CLIENT/PROJECT MR AND MRS GREENWOOD, DANE FARM, ELVINGTON LANE, HAWKINGE, KENT, CT18 7AD				
DRAWING TITLE EXISTING ELEVATIONS				
SCALE 1:100 AT A3				
STATUS SURVEY		AREA		
DRAWN BY MML	CHECKED JV	DATE APRIL 2018		
DRAWING No. 1804-05		REV No.		