




Front Elevation
Plot 17

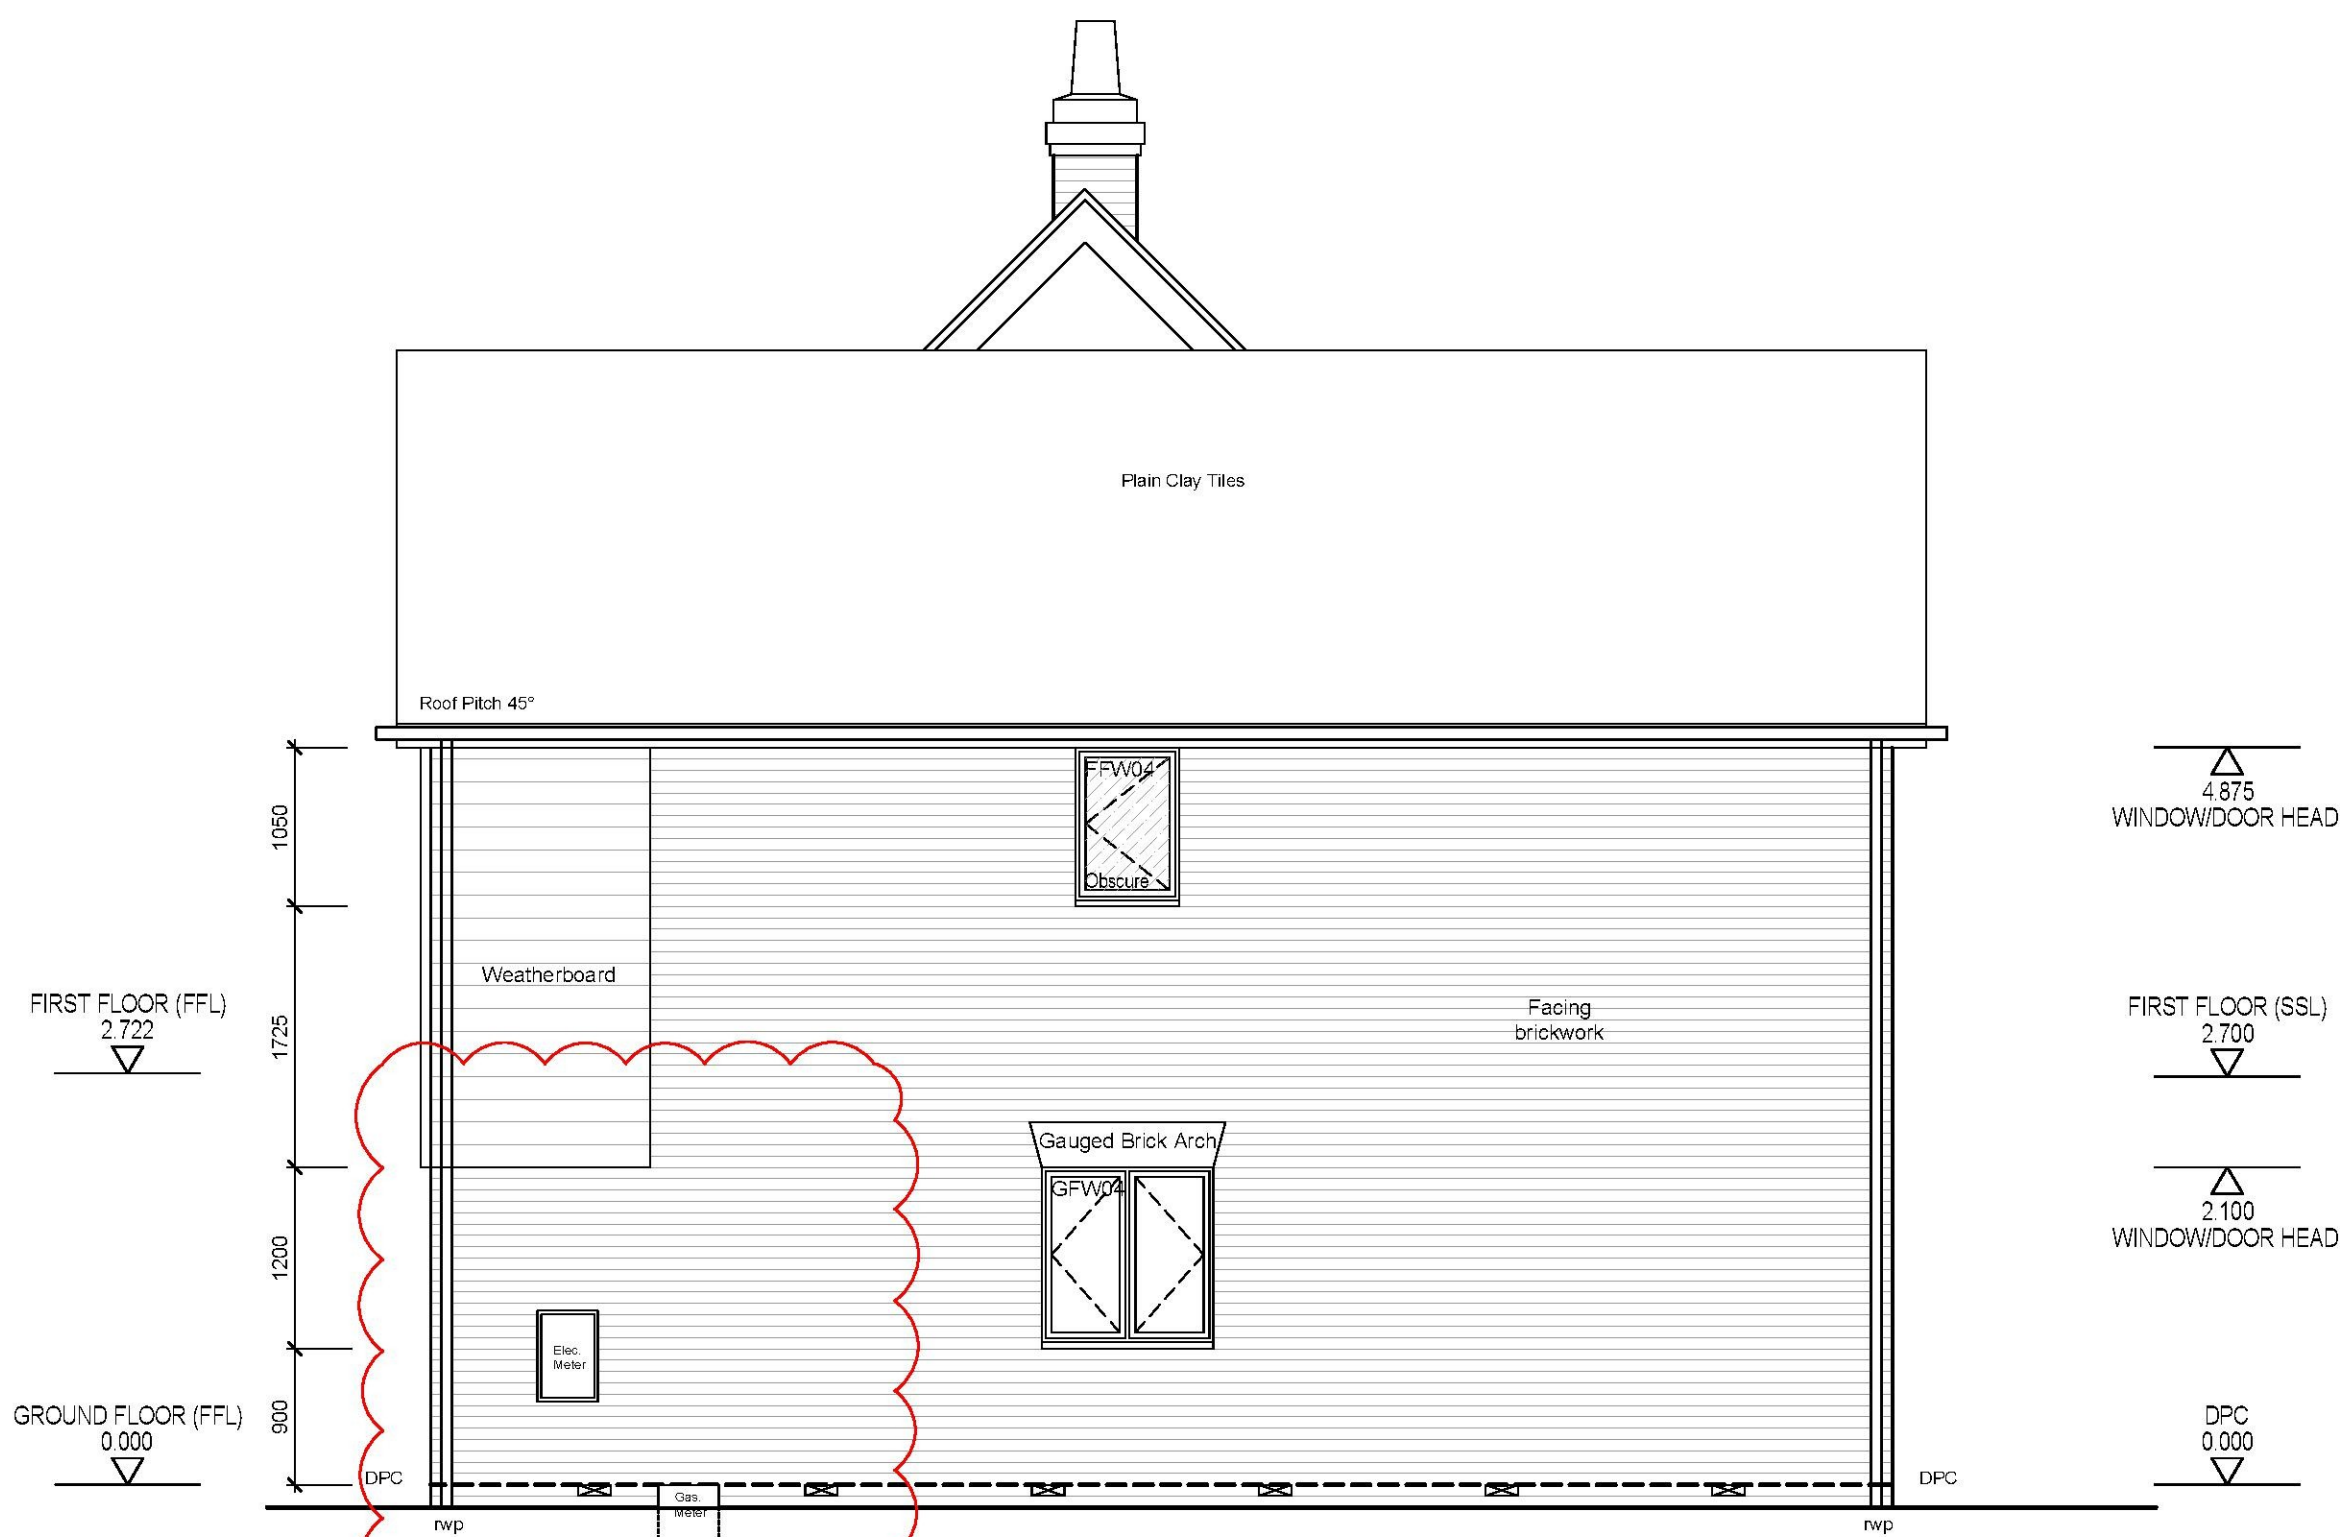

Side Elevation
Plot 17

Notes:

Please report all discrepancies, errors and omissions.

Verify all dimensions on site before commencing any work on site or preparing shop drawings.

All materials, components and workmanship are to comply with the relevant British Standards, Codes of Practice, and appropriate manufacturers recommendations that from time to time shall apply.

For all specialist work, see relevant drawings.

This drawing and design are copyright of BDB Design.

When this document is provided in electronic file format it is intended as a guide only and the recipient is to verify all dimensions and details with the Architects. If this is not acceptable, the files must be returned unused together with a written communication declining acceptance of this condition.

Revisions:

rev	date	revision
T	26/10/18	Tender Issue
C1	28/11/18	Construction Issue
C2	07/01/19	Meter positions added



Church Barn, Milton Manor Farm, Ashford Road, Canterbury, Kent, CT14 7PP
t: 01227 456699 www: bdb-design.co.uk

Project Name:
Pentland Homes
Proposed Residential Development
Stone Gate, Stone Street
Stelling Minnis, Kent

Drawing Title: Plot 17 Front & Side Elevations		
Scale: 1:50 @ A1	Drawing Number: 2713 - 426	Revision: C2