


Existing Ground Floor Plan

SCALE 1:50

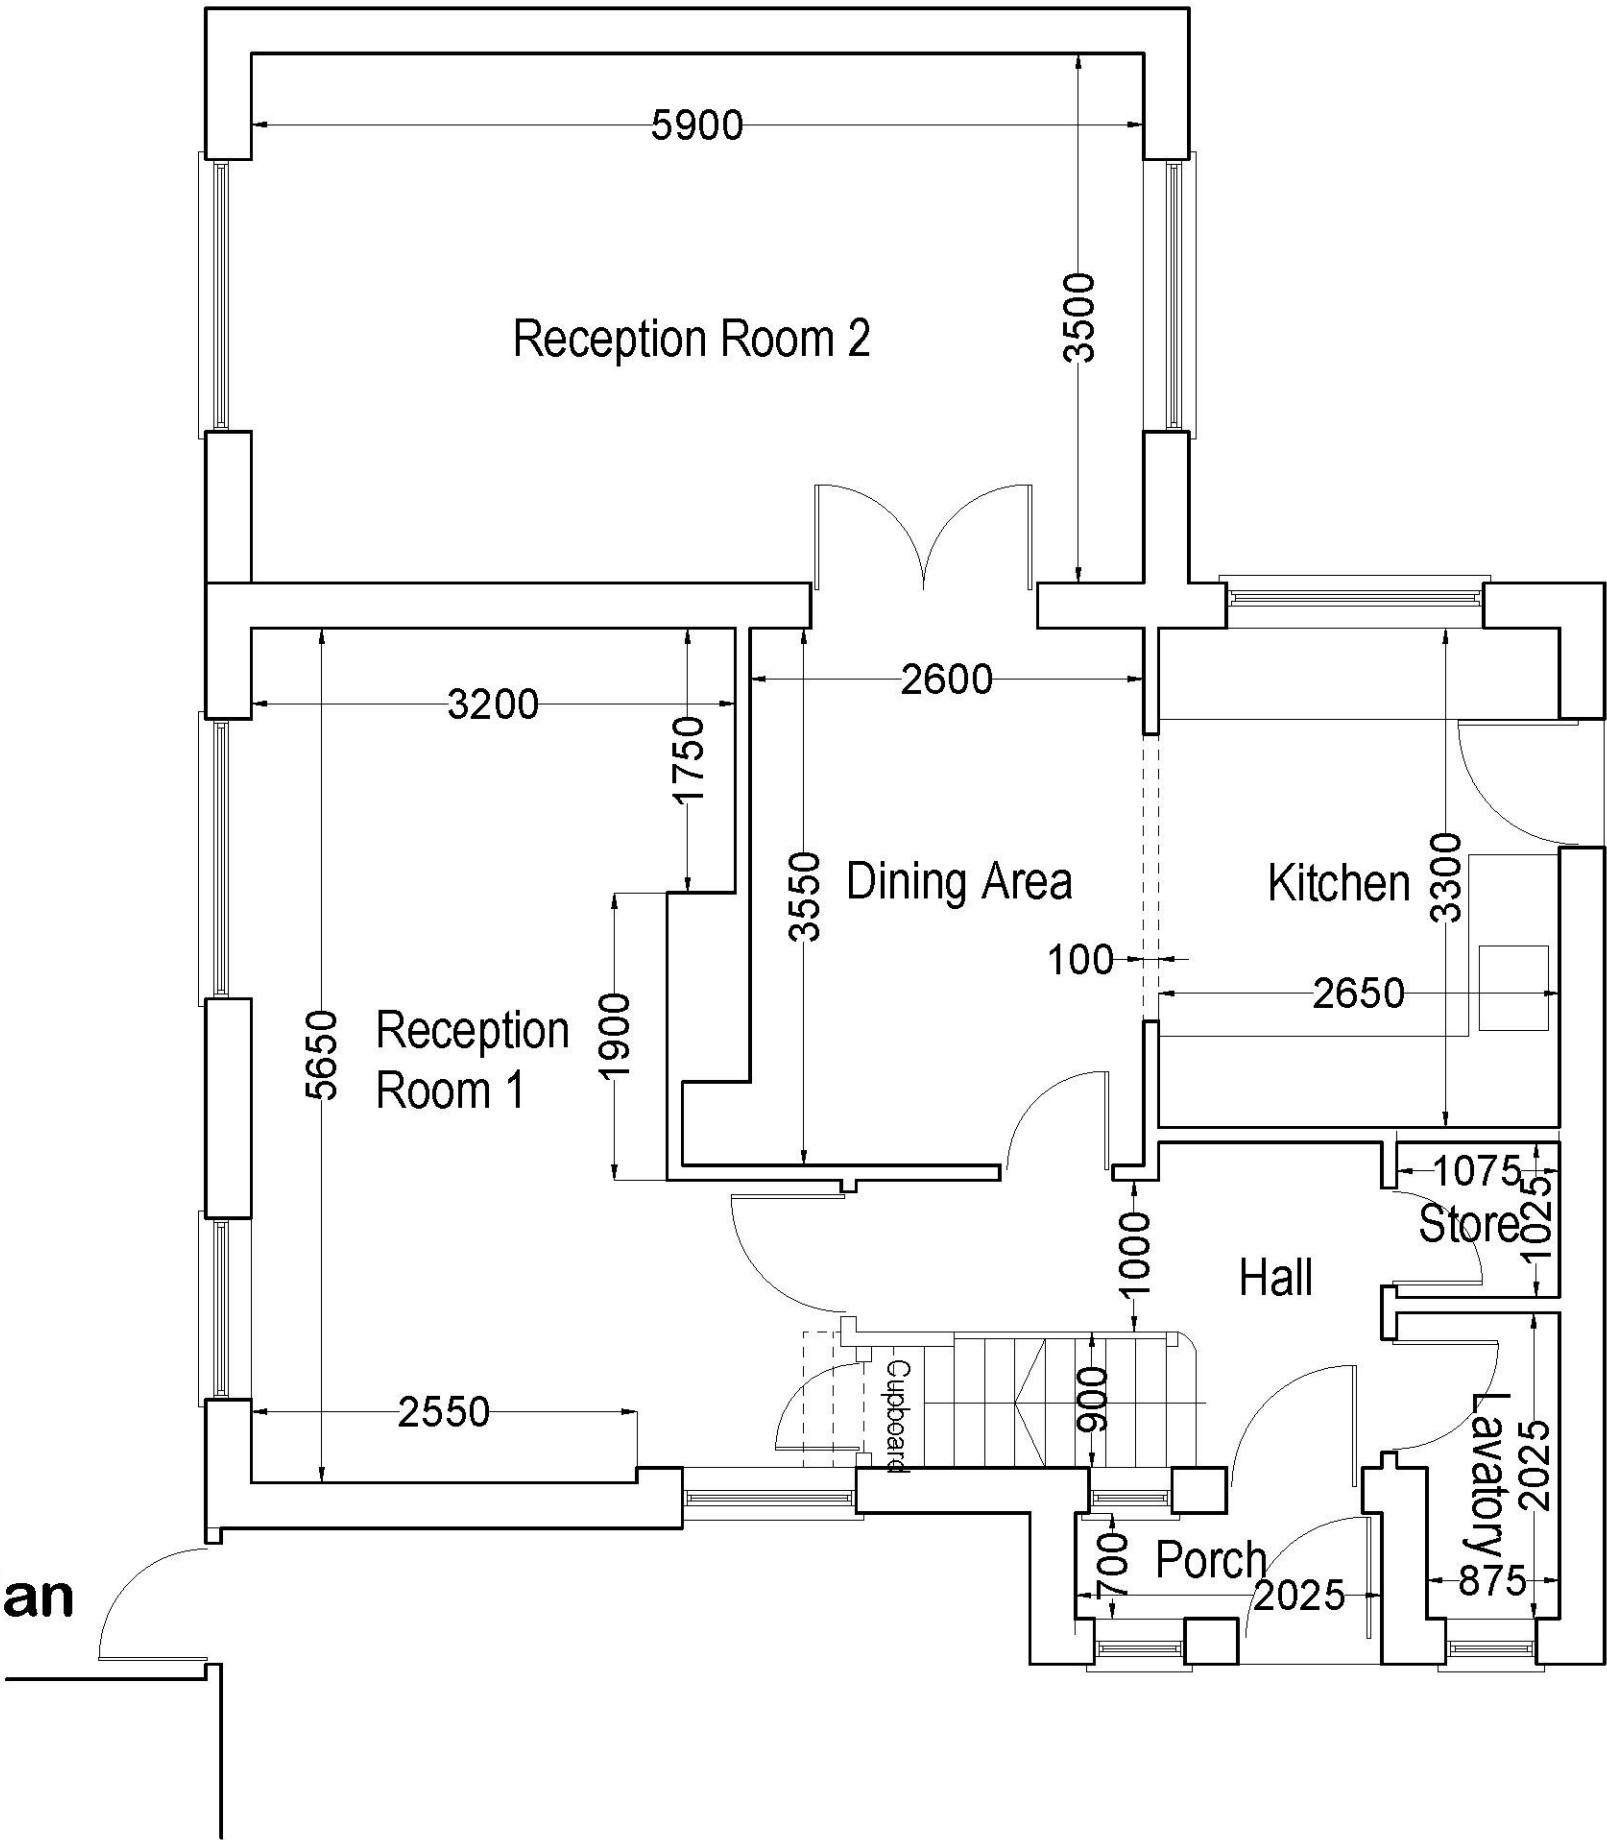

REV	DATE	DESCRIPTION	BY	

Note:

Note:

Legend:

PROJECT: PROPOSED EXTENSION AND ALTERATION				
CLIENT: MR.TAYLOR				
LOCATION: No 5,James Close,Lyminge,Folkestone,Kent,United Kingdom.				
PLANNING REFERENCE NO: PP-07185831				
TITLE: EXISTING GROUND FLOOR PLAN				
SCALE: 1:50 @ A3	DATE: 28/10/2018	DRAWN: DWL	DRAWING NO: DWG-RT-EX-GF-01	REVISION: P-01