

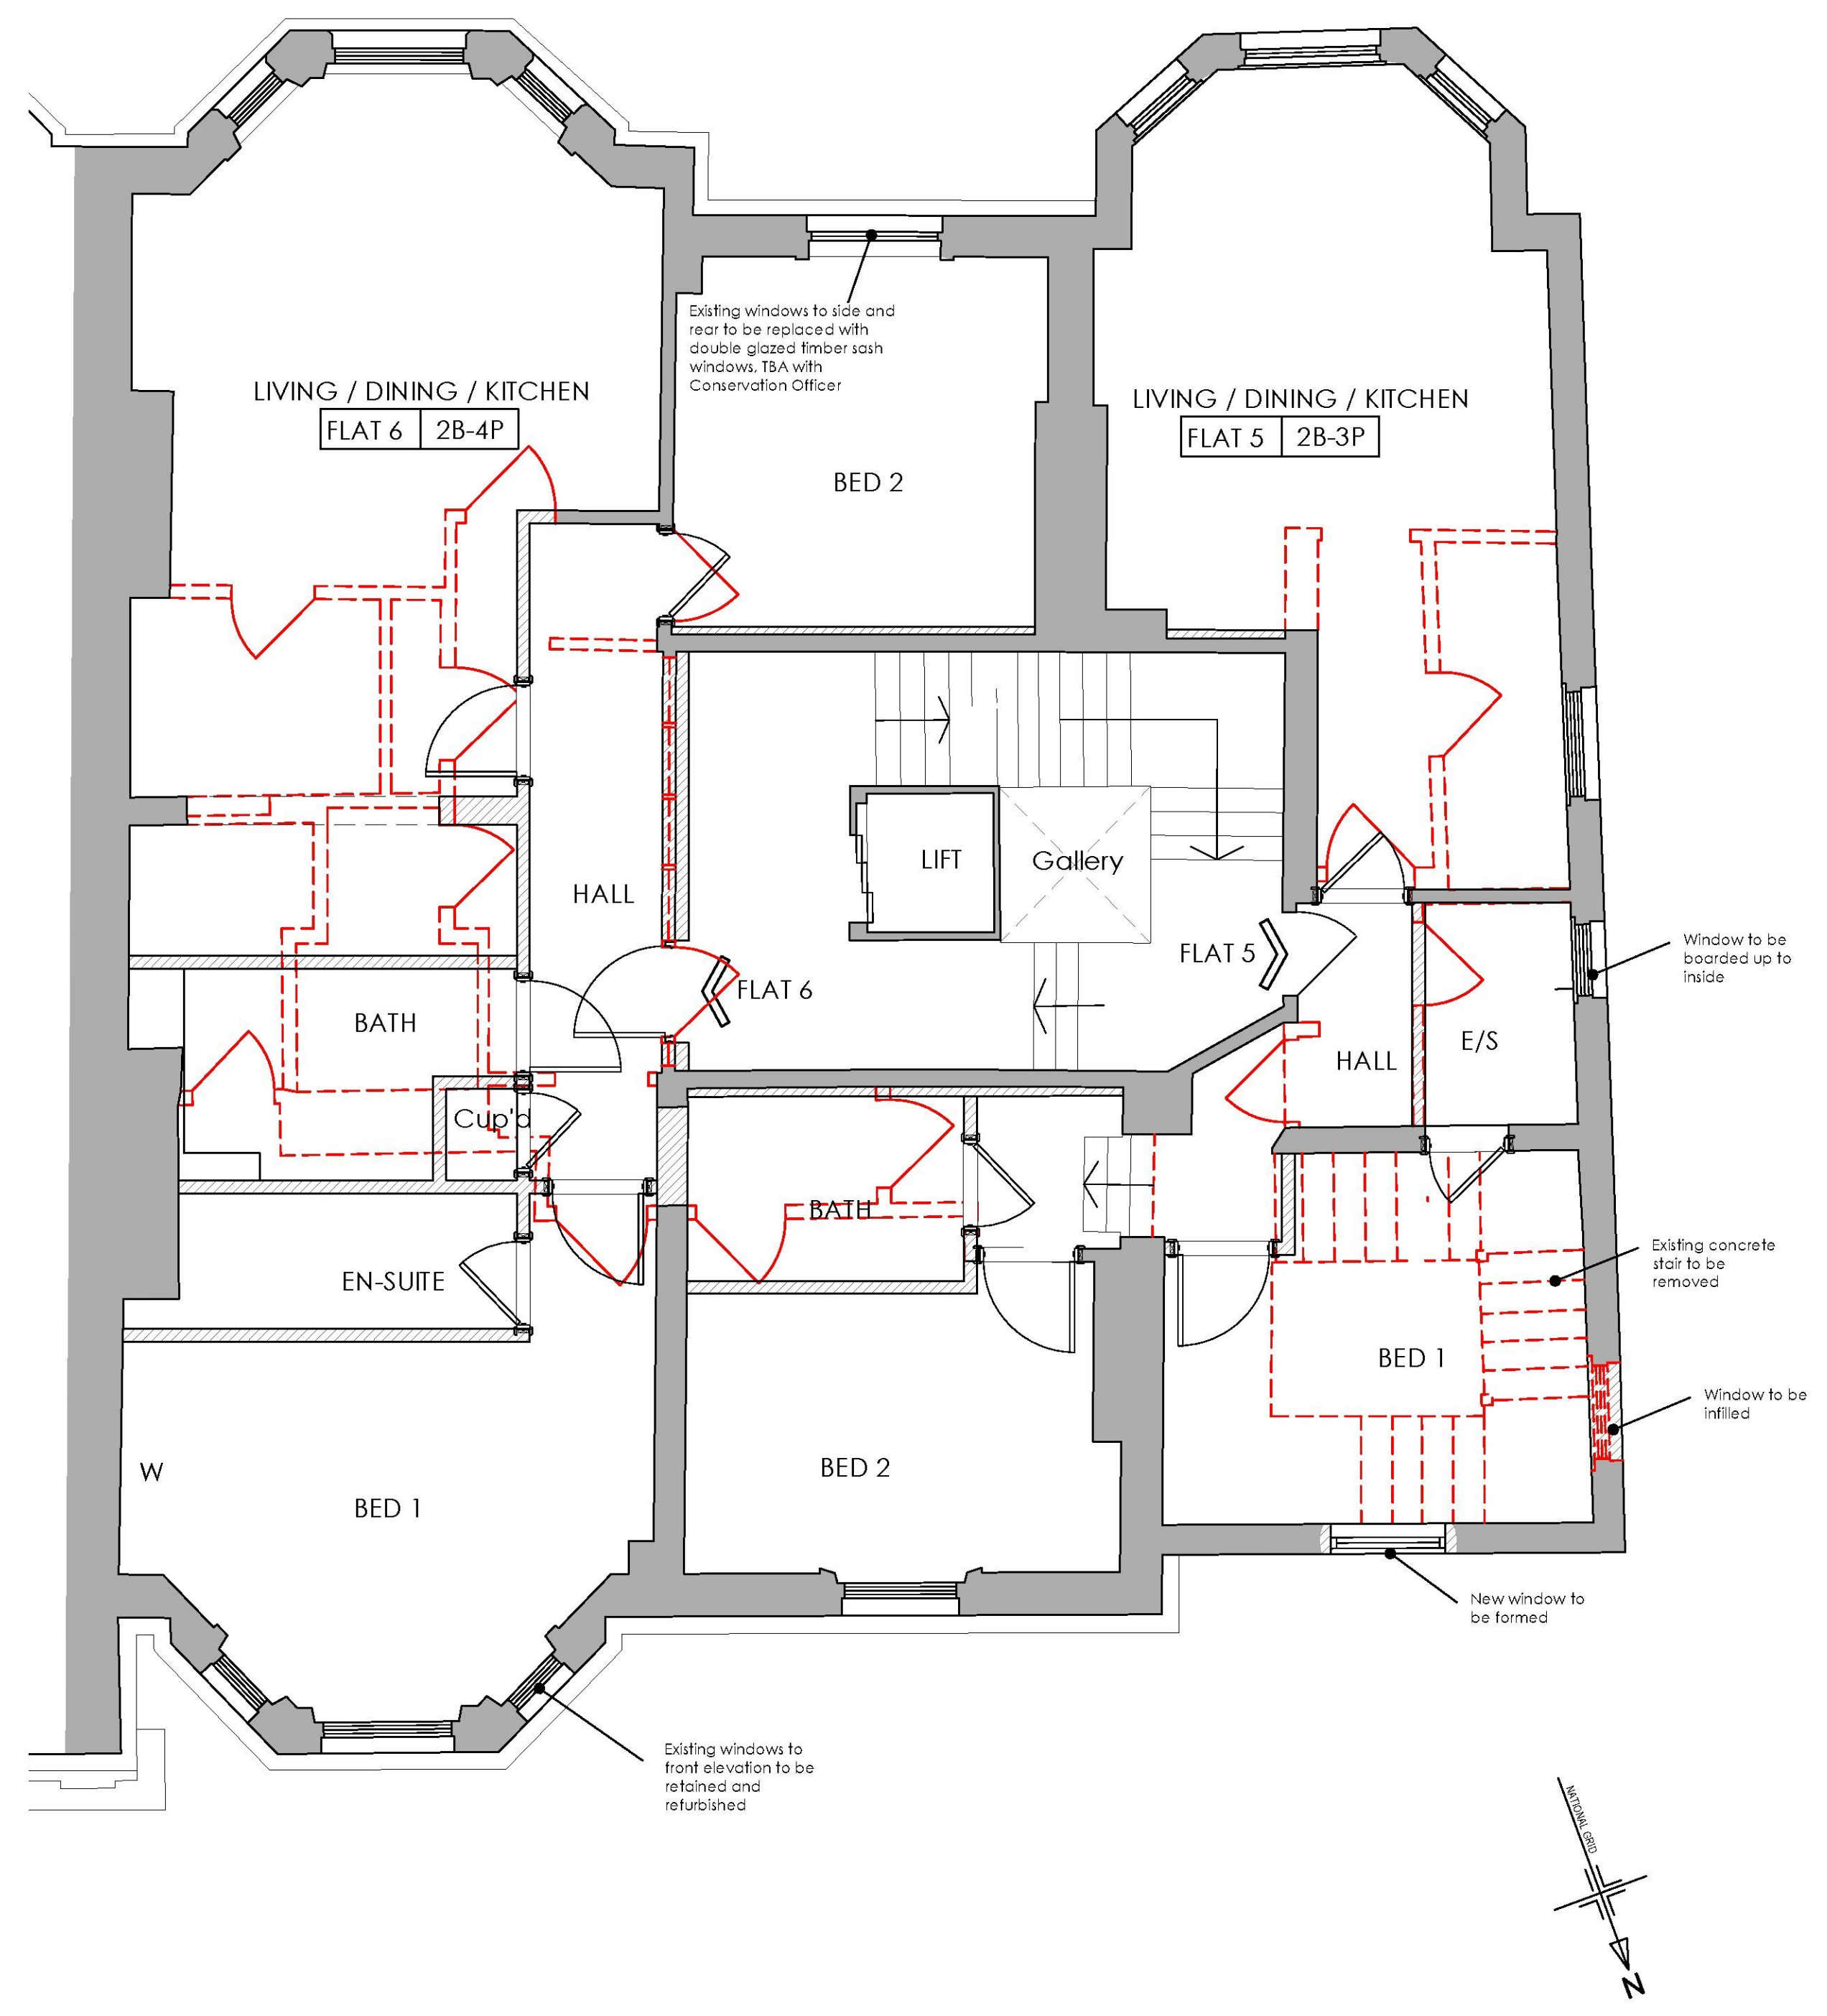


KEY:

- EXISTING WALLS
- PROPOSED WALLS
- WALLS TO BE REMOVED

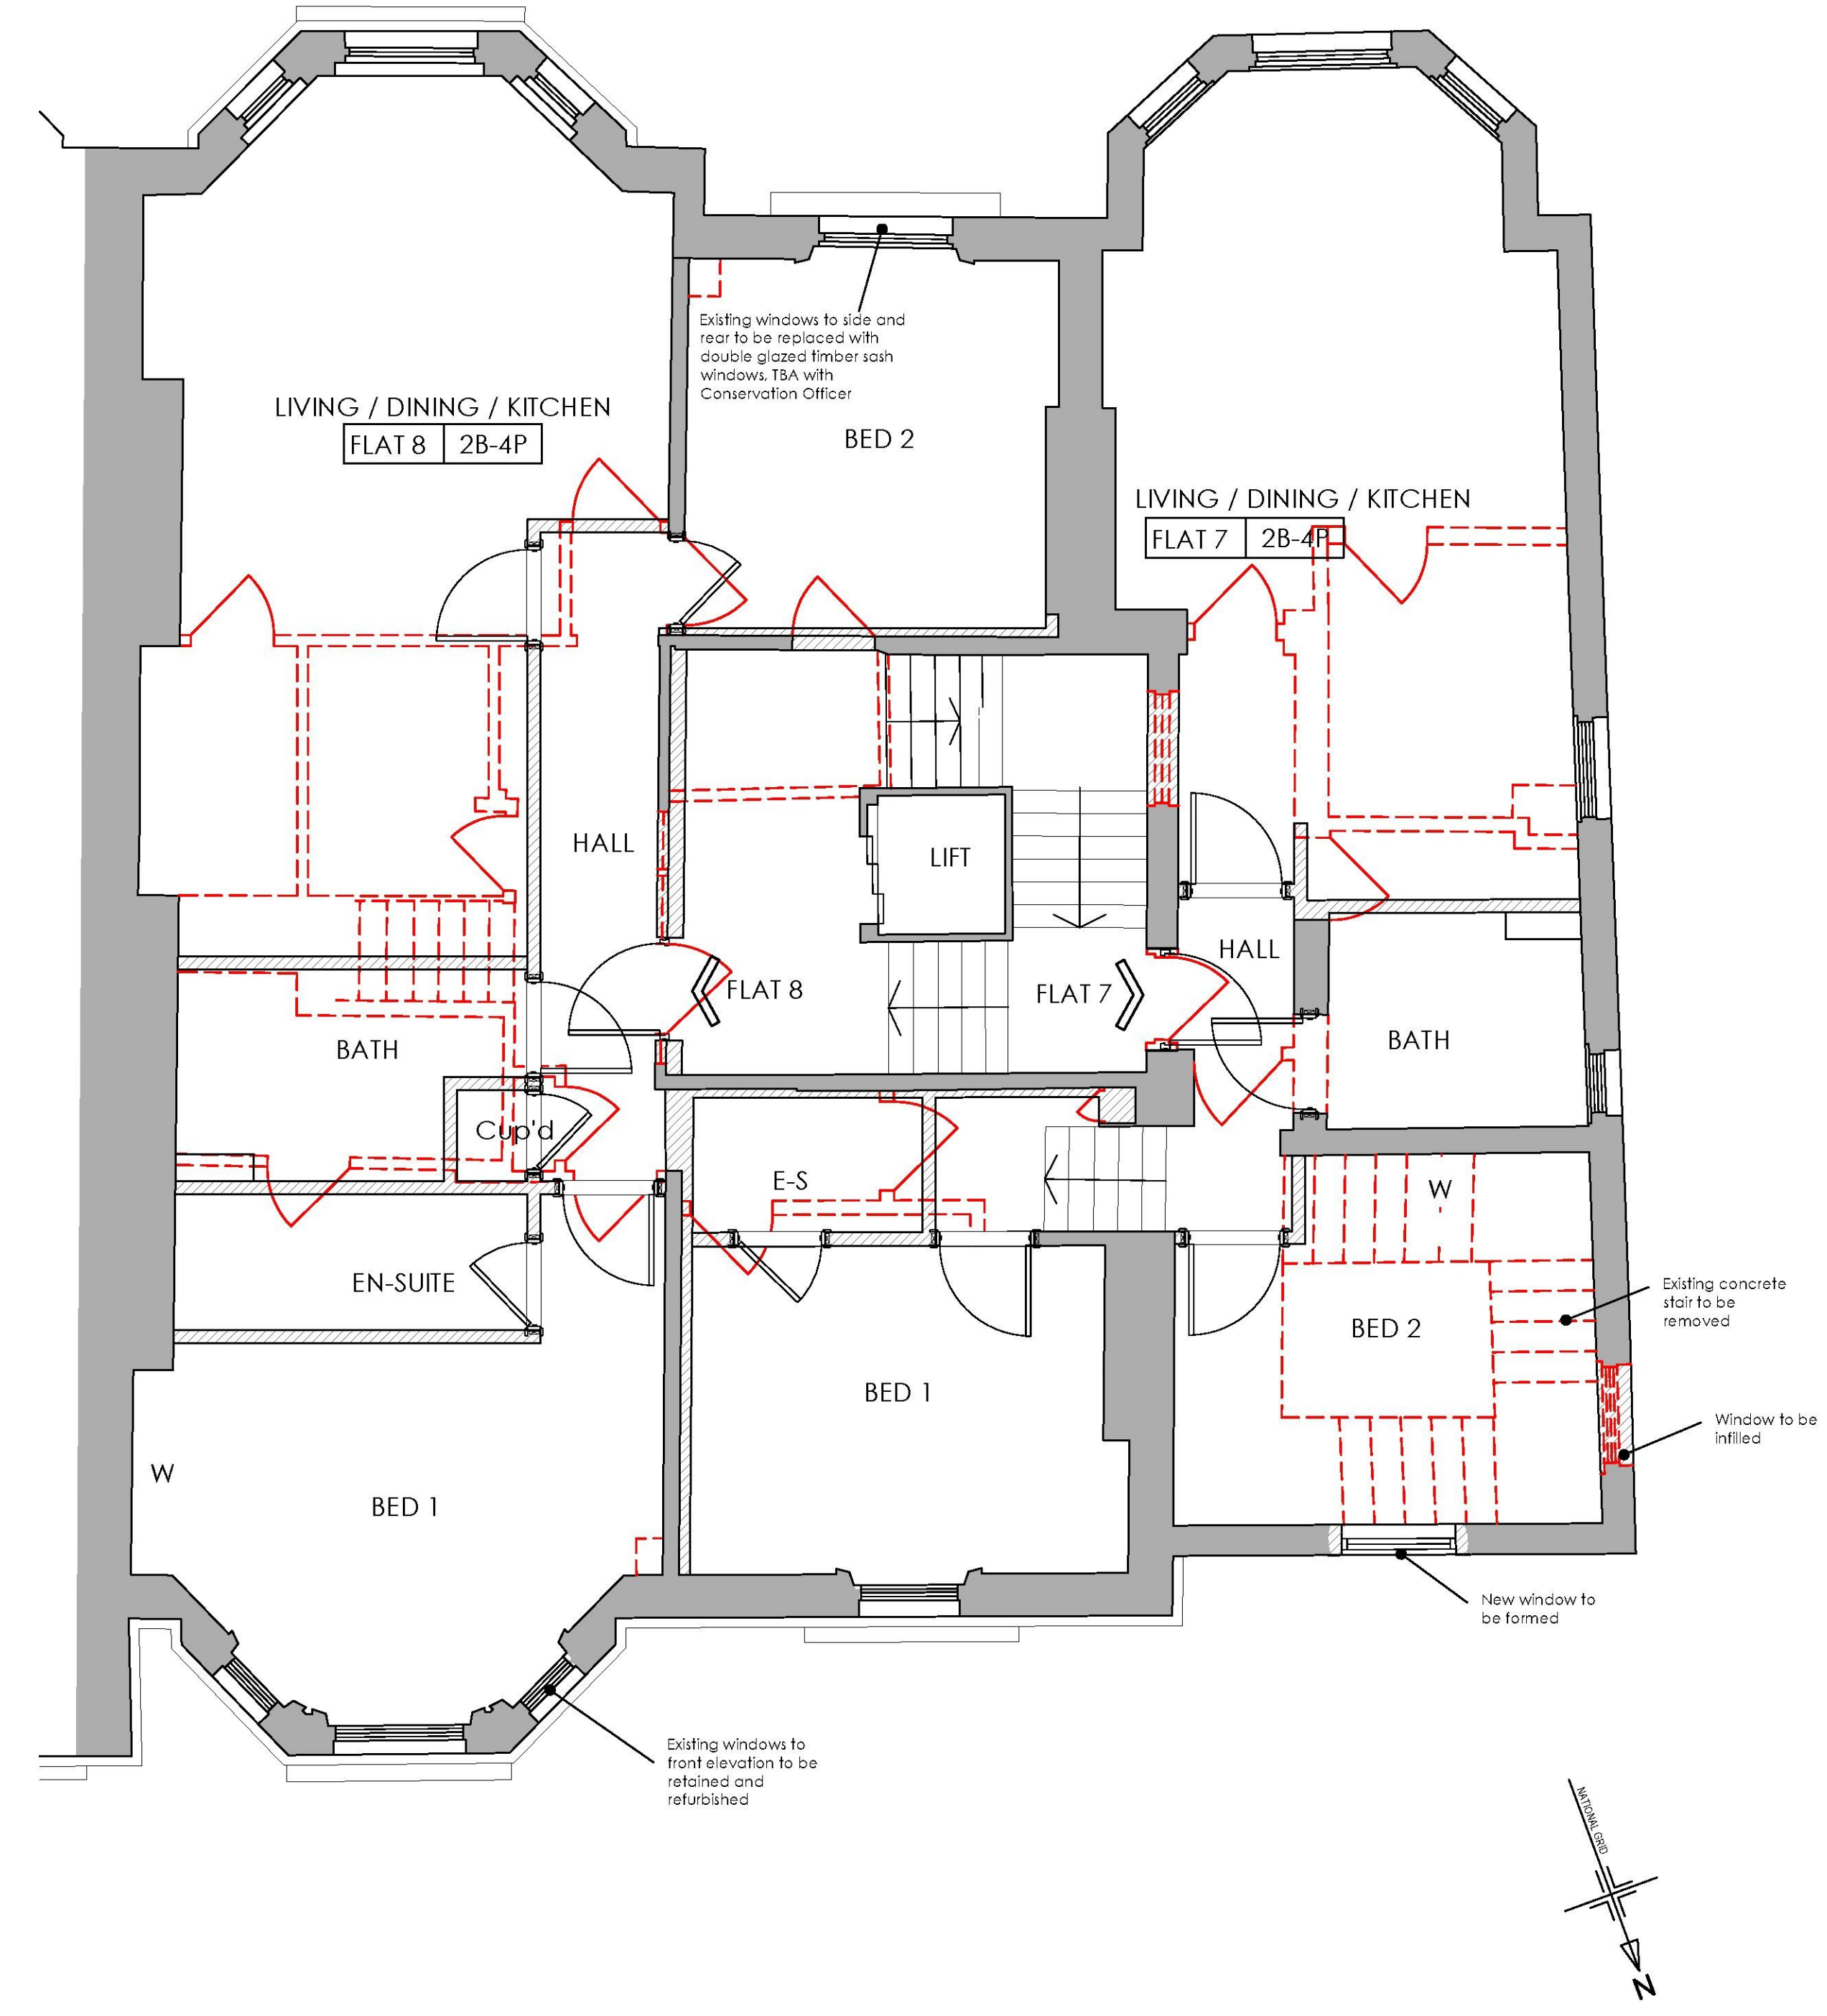

PROPOSED FIRST FLOOR PLAN

 

PROPOSED SECOND FLOOR PLAN

B	14.11.18	Updated following Conservation Officers comments.
A	10.07.18	Updated following Planning and Heritage officers comments.
Rev	Date	Comments

PLANNING

Client
TEXO DEVELOPMENTS

Project
3 CLIFTON CRESCENT
FOLKESTONE
CT20 2EL

Title
OVERLAY FIRST AND SECOND
FLOOR PLANS

Project No.	Date
6384	MAY 2018
Drawing No.	Revision
6384 - PD - 21	B
Scale	Drawn
1:50 @ A1	NB
	Check
	PNG