


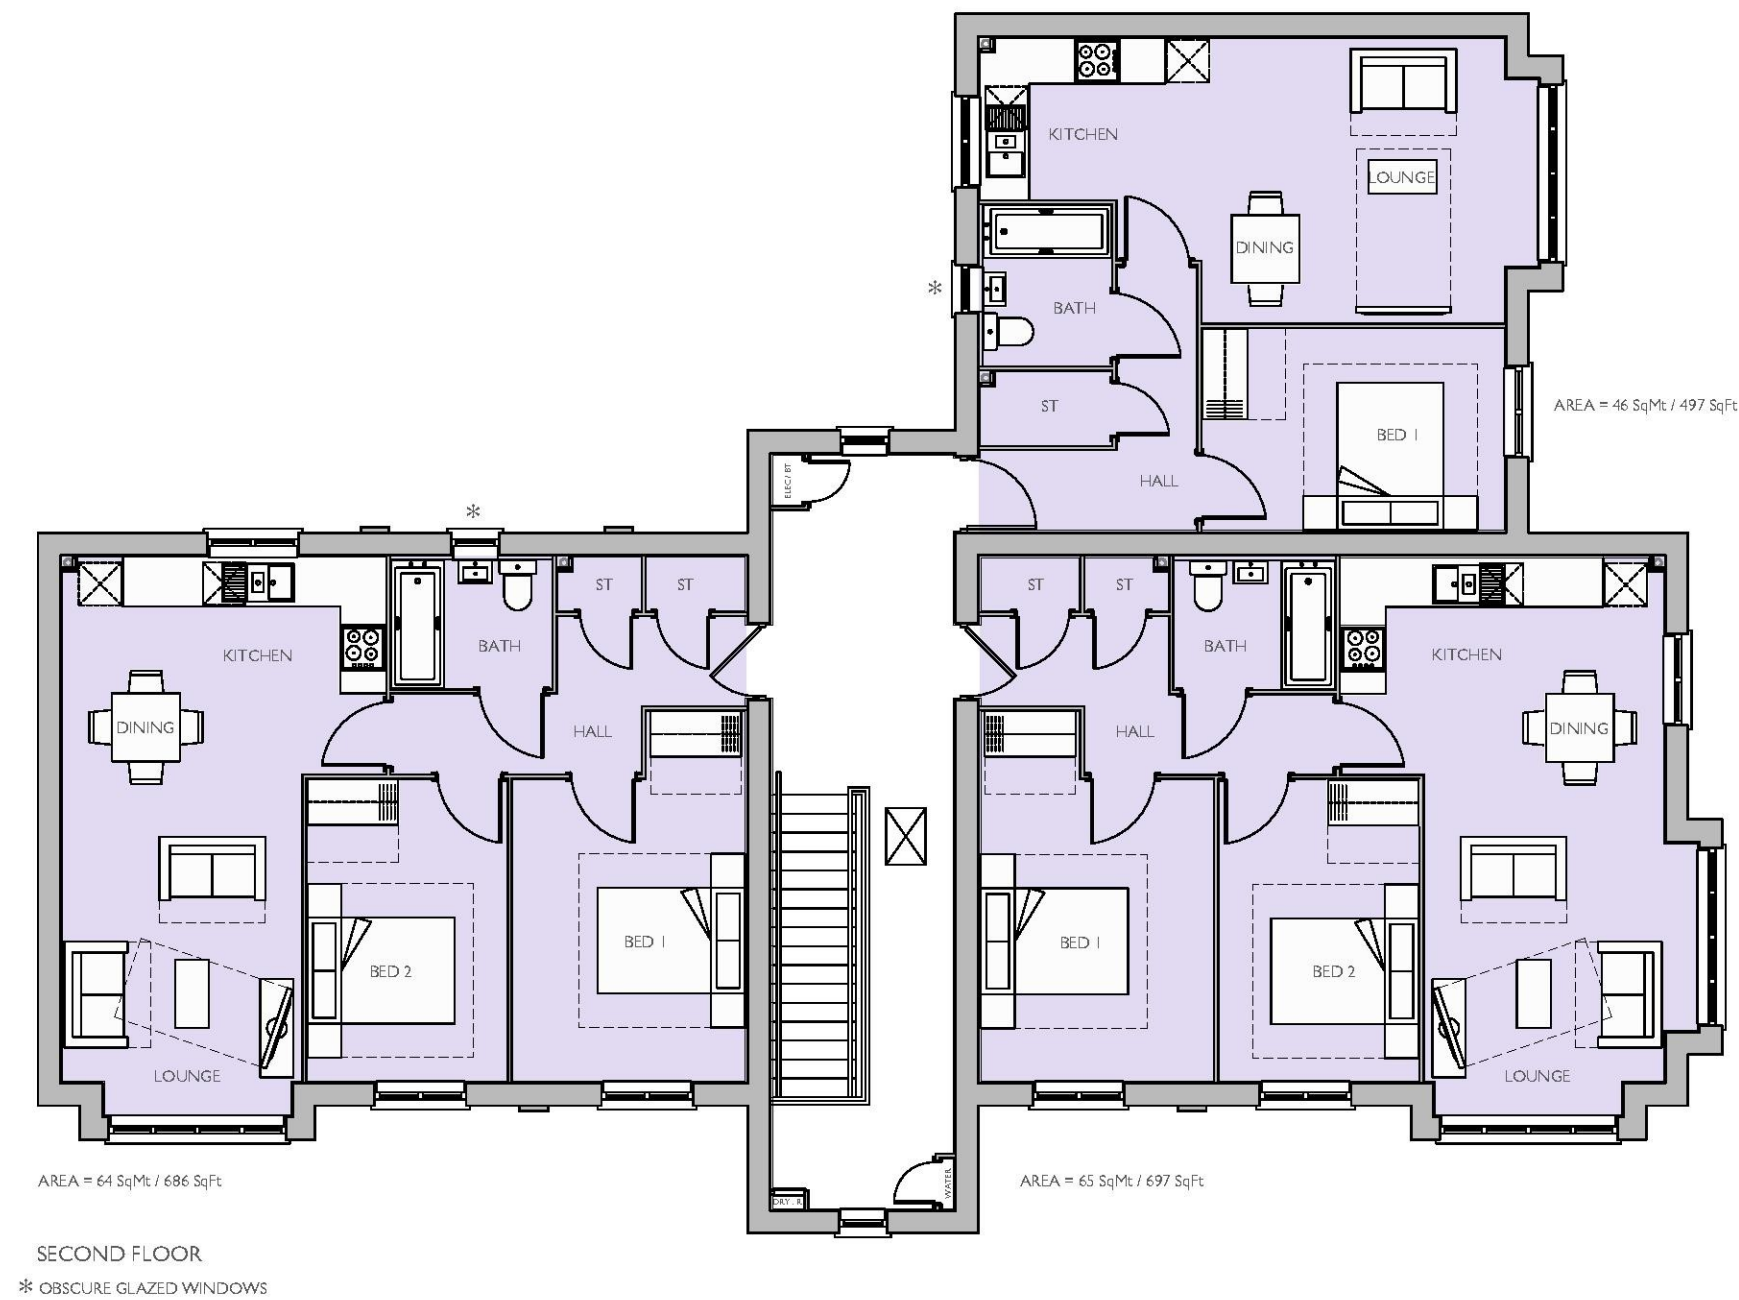

SECOND FLOOR
* OBSCURE GLAZED WINDOWS

PLOTS 691 - 699

2 BED (4 PERSON)
686/697 SqFt
1 BED (2 PERSON)
497 SqFt
FLATS 3.0 STOREY



Rev	Date	Drawn	Checked
A	14.02.19	KEL	BB
UPDATED TO LATEST LAYOUT			
B	13.03.19	MIF	BB
UPDATED TO LATEST WORKING DRAWINGS			

Date: SEPTEMBER 2018	
Drawn by: RKDB	Checked by: BB
Drg No: CB_80_026_900_NC_B_P02	Rev: B

Cooper Baillie Limited - Connaught House, 24 Guildford Road, Bagshot, Surrey GU19 5JN - Telephone 01276 450039 - www.cooperbaillie.co.uk
This drawing and the works depicted are the copyright of Cooper Baillie Ltd. and may not be reproduced or amended, except by written permission. No liability will be accepted for amendments made by other persons.

Project:
PHASE 2C, BURGONYNE BARRACKS (NORTH) &
PHASE 4, NAPIER BARRACKS, SHORNCLIFFE GARRISON

Title:
NAPIER CORE
BLOCK B FLOOR PLANS

Client:
Taylor Wimpey



COOPERBAILLIE