




FRONT ELEVATION
* OBSCURE GLAZED WINDOW

SIDE ELEVATION

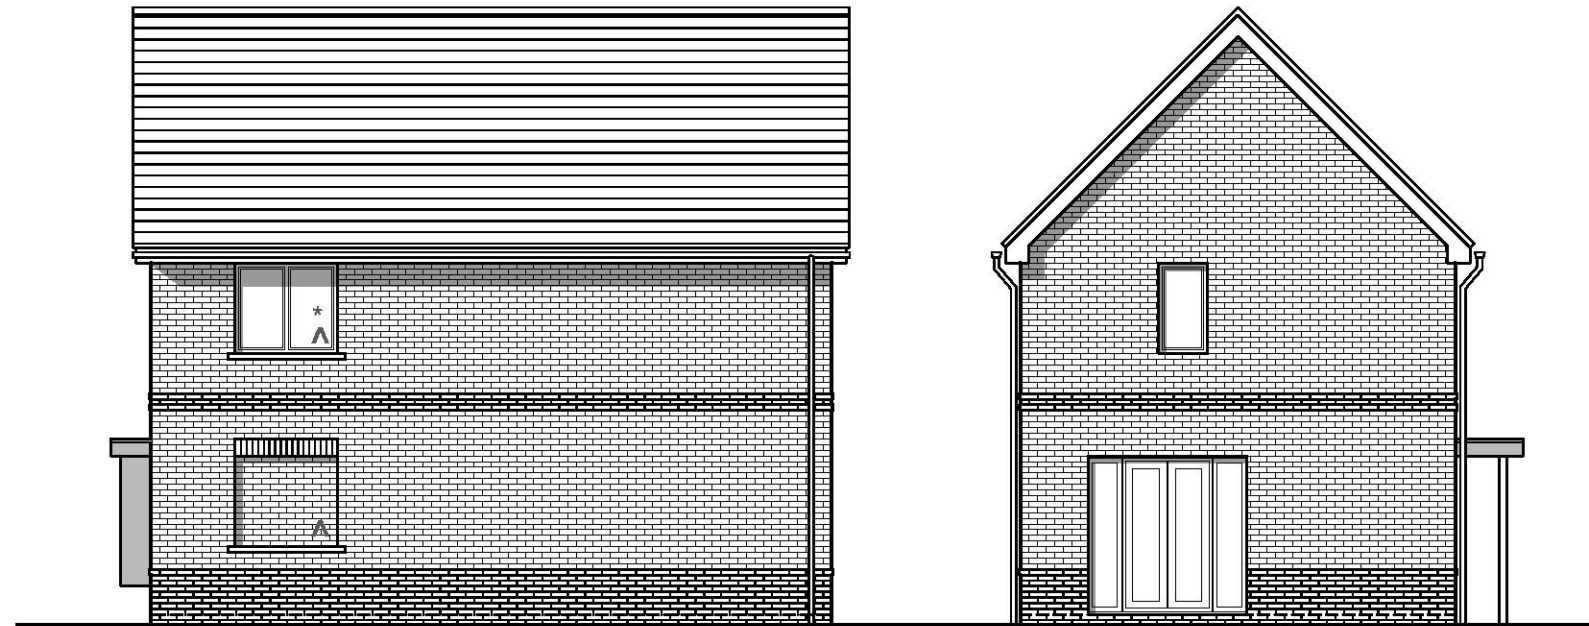

REAR ELEVATION
A OBSCURE GLAZED WINDOW & FALSE WINDOW TO PLOT 647 ONLY

SIDE ELEVATION

Plot No :
550 (AS), 556 (OPP), 634 (OPP),
647 (AS) & 667 (OPP)

Plot Description :
3 BED (5 PERSON)
HOUSE
2.0 STOREY
GROSS AREA 931 SQ FT (87 M2)
NET AREA 917 SQ FT (85 M2)

Drawn by : RKDB Checked by : BB

Scale @ A3:
0 1 2 3 4 5m
Scale 1:100

Date: OCTOBER 2018

Rev	Date	Drawn	Checked
B	11.03.19	LAC	BB

PLOT 647 FLANK WALL ADDRESSED


DrgNo: CB_80_026_900_NC_PT36_E01 Rev: B

Project:
PHASE 2C, BURGOYNE BARRACKS(NORTH) &
PHASE 4, NAPIER BARRACKS, SHORNCLIFFE GARRISON

Title:
NAPIER CORE
TYPE PT36 ELEVATIONS

Client:

Taylor Wimpey

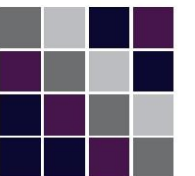

COOPERBAILLIE

Cooper Baillie Limited - Connaught House, 24 Guildford Road, Bagshot, Surrey GU19 5JN - Telephone 01276 450039 - www.cooperbaillie.co.uk
This drawing and the works depicted are the copyright of Cooper Baillie Ltd. and may not be reproduced or amended except by written permission. No liability will be accepted for amendments made by other persons.