
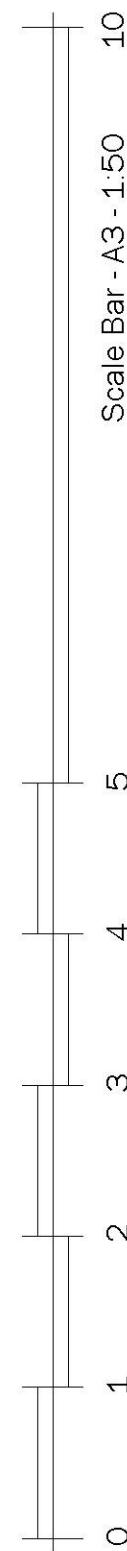


First Floor Plan - Existing

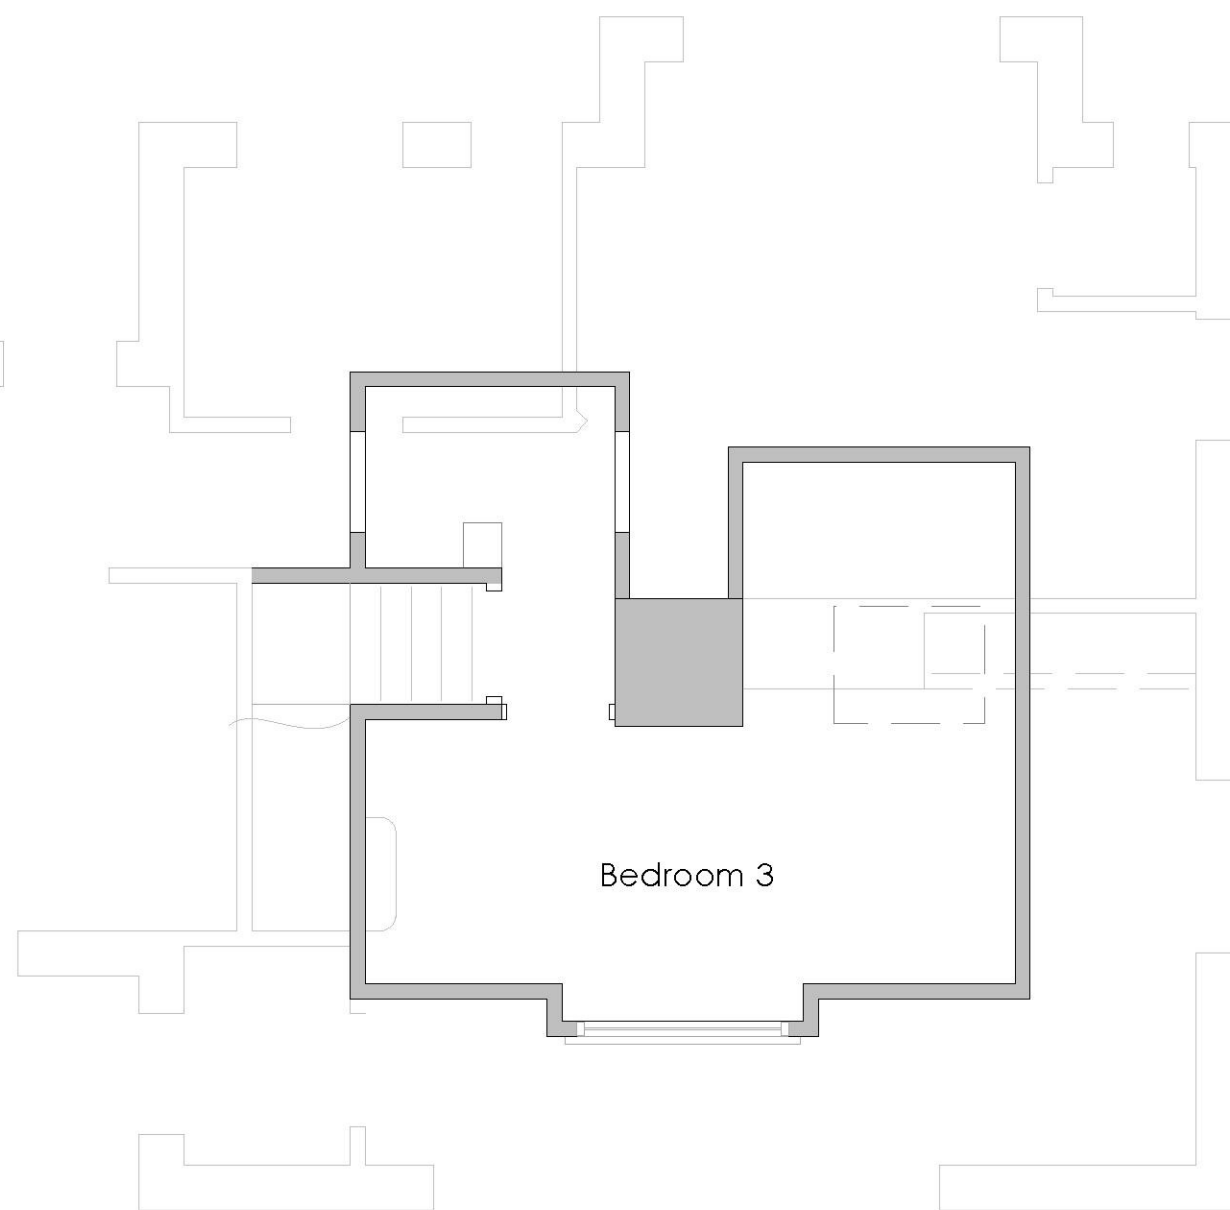

rev.	date	amendment
Kent Building Control Ltd 134 High Street Hythe Kent CT21 5LB 01303 656001		
client	Mr & Mrs Tiplie	
project	24 Hillside Street Hythe CT21 5EL	
drawing title	Existing Ground Floor Plan	
scale	1:50	date 12.03.19 drawn by KT
dwg no.	KBC/19/018/003	rev. 0