


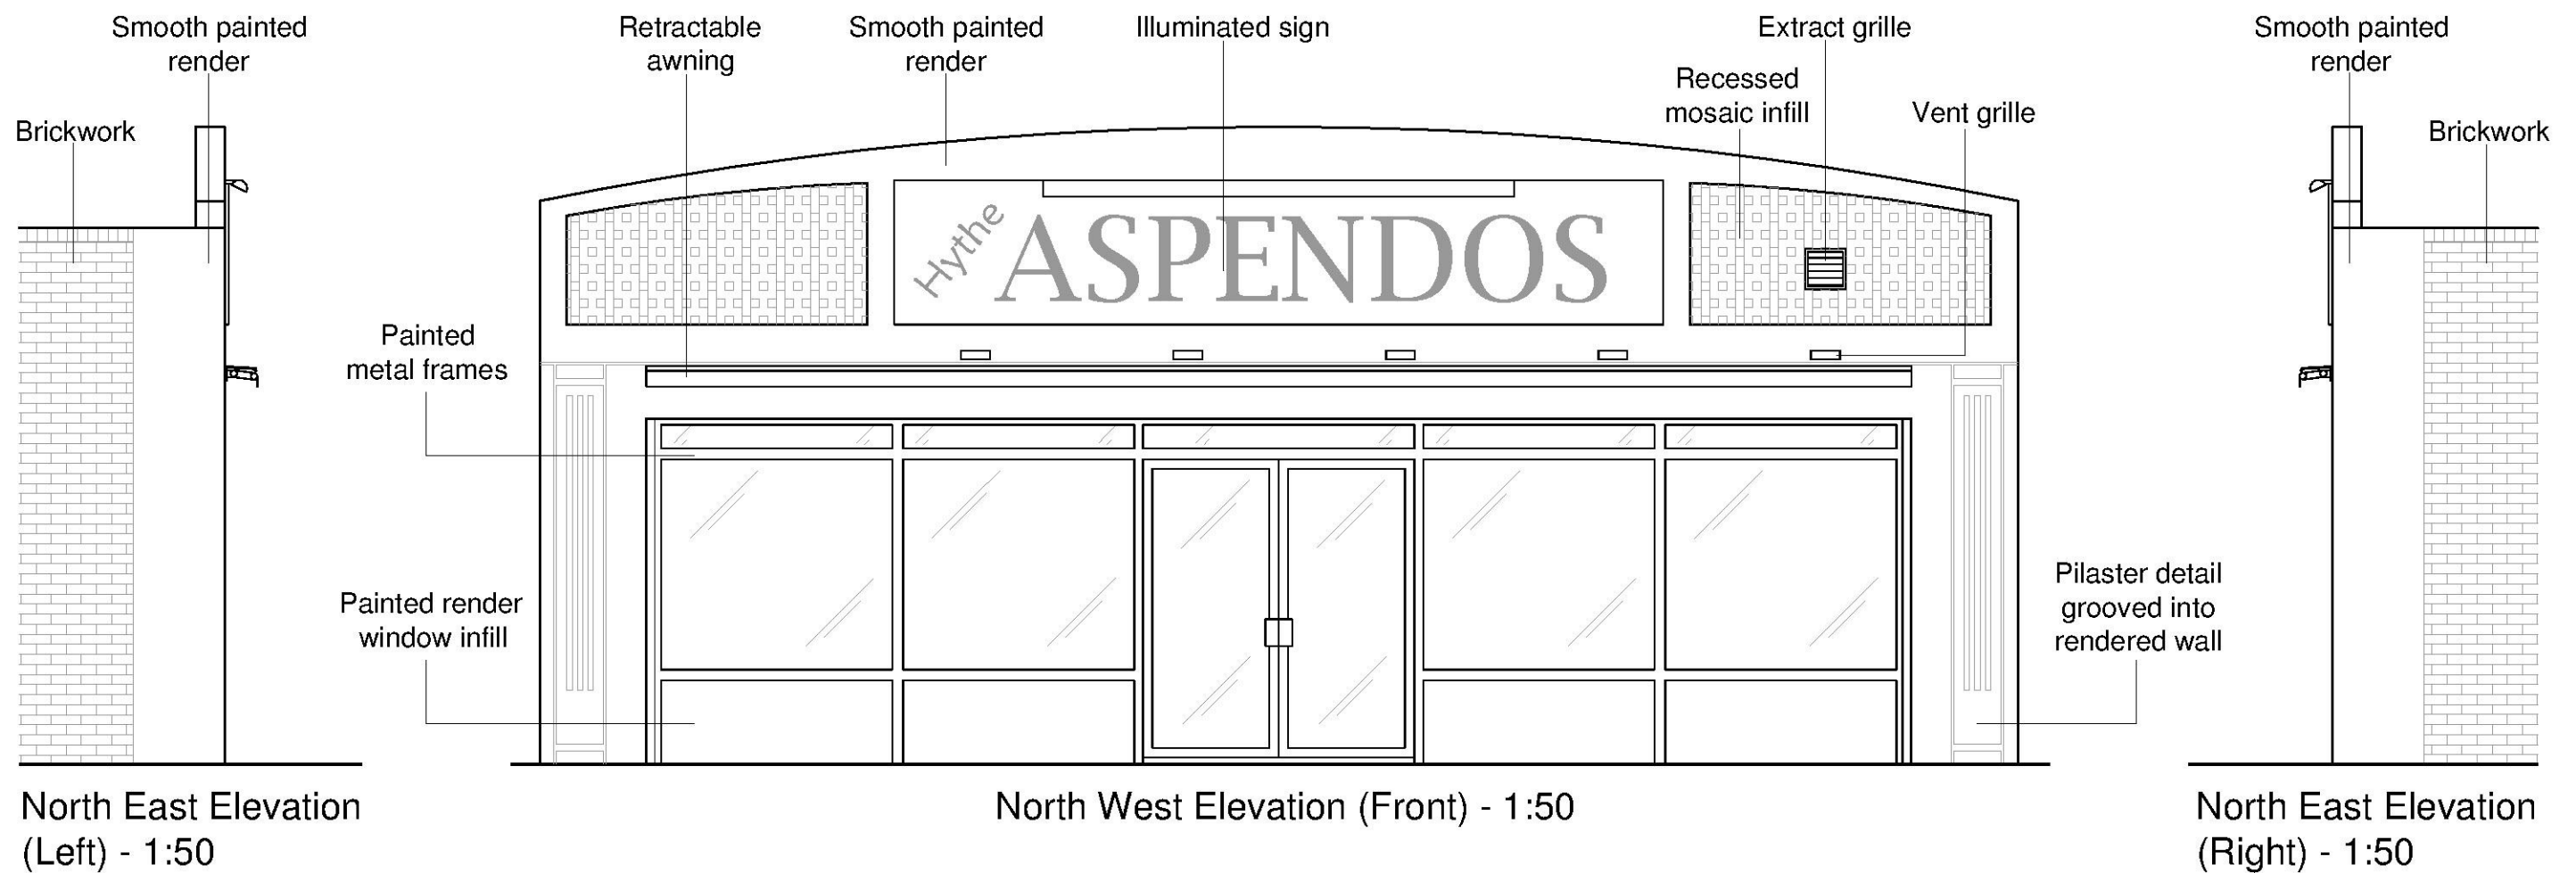


Proposed finishes

- New maroon and gold illuminated sign with flat cut metal effect letters.
- Light brown smooth finish render to walls.
- Grooved in pilaster details.
- Turkish inspired mosaic infill to parapet.
- Maroon painted window frames and infill panels.
- Curved parapet.



Pilaster detail grooved into render

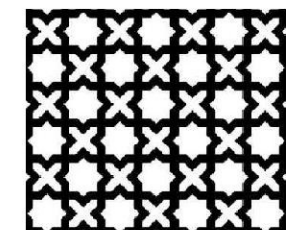

Geometrical patterns
(Design to be confirmed)

Proposed Front Elevation - Not to scale



DRAWING:—
Aspendos - Shop Front Refurbishment
Proposed Elevations

CLIENT:—
Mr N Gunes

PROJECT&TITLE:—
Aspendos
Prospect Road
Hythe CT21 5NH

SCALE:—
1:50 @ A3
DWG NO:—
PL03

DATE:—
April 2019
REVISION:—
-

CLArchitects
127 Sandgate Road,
Folkestone, Kent, CT20 2BH
Ph: 01303 647 233 www.clarchitects.co.uk