



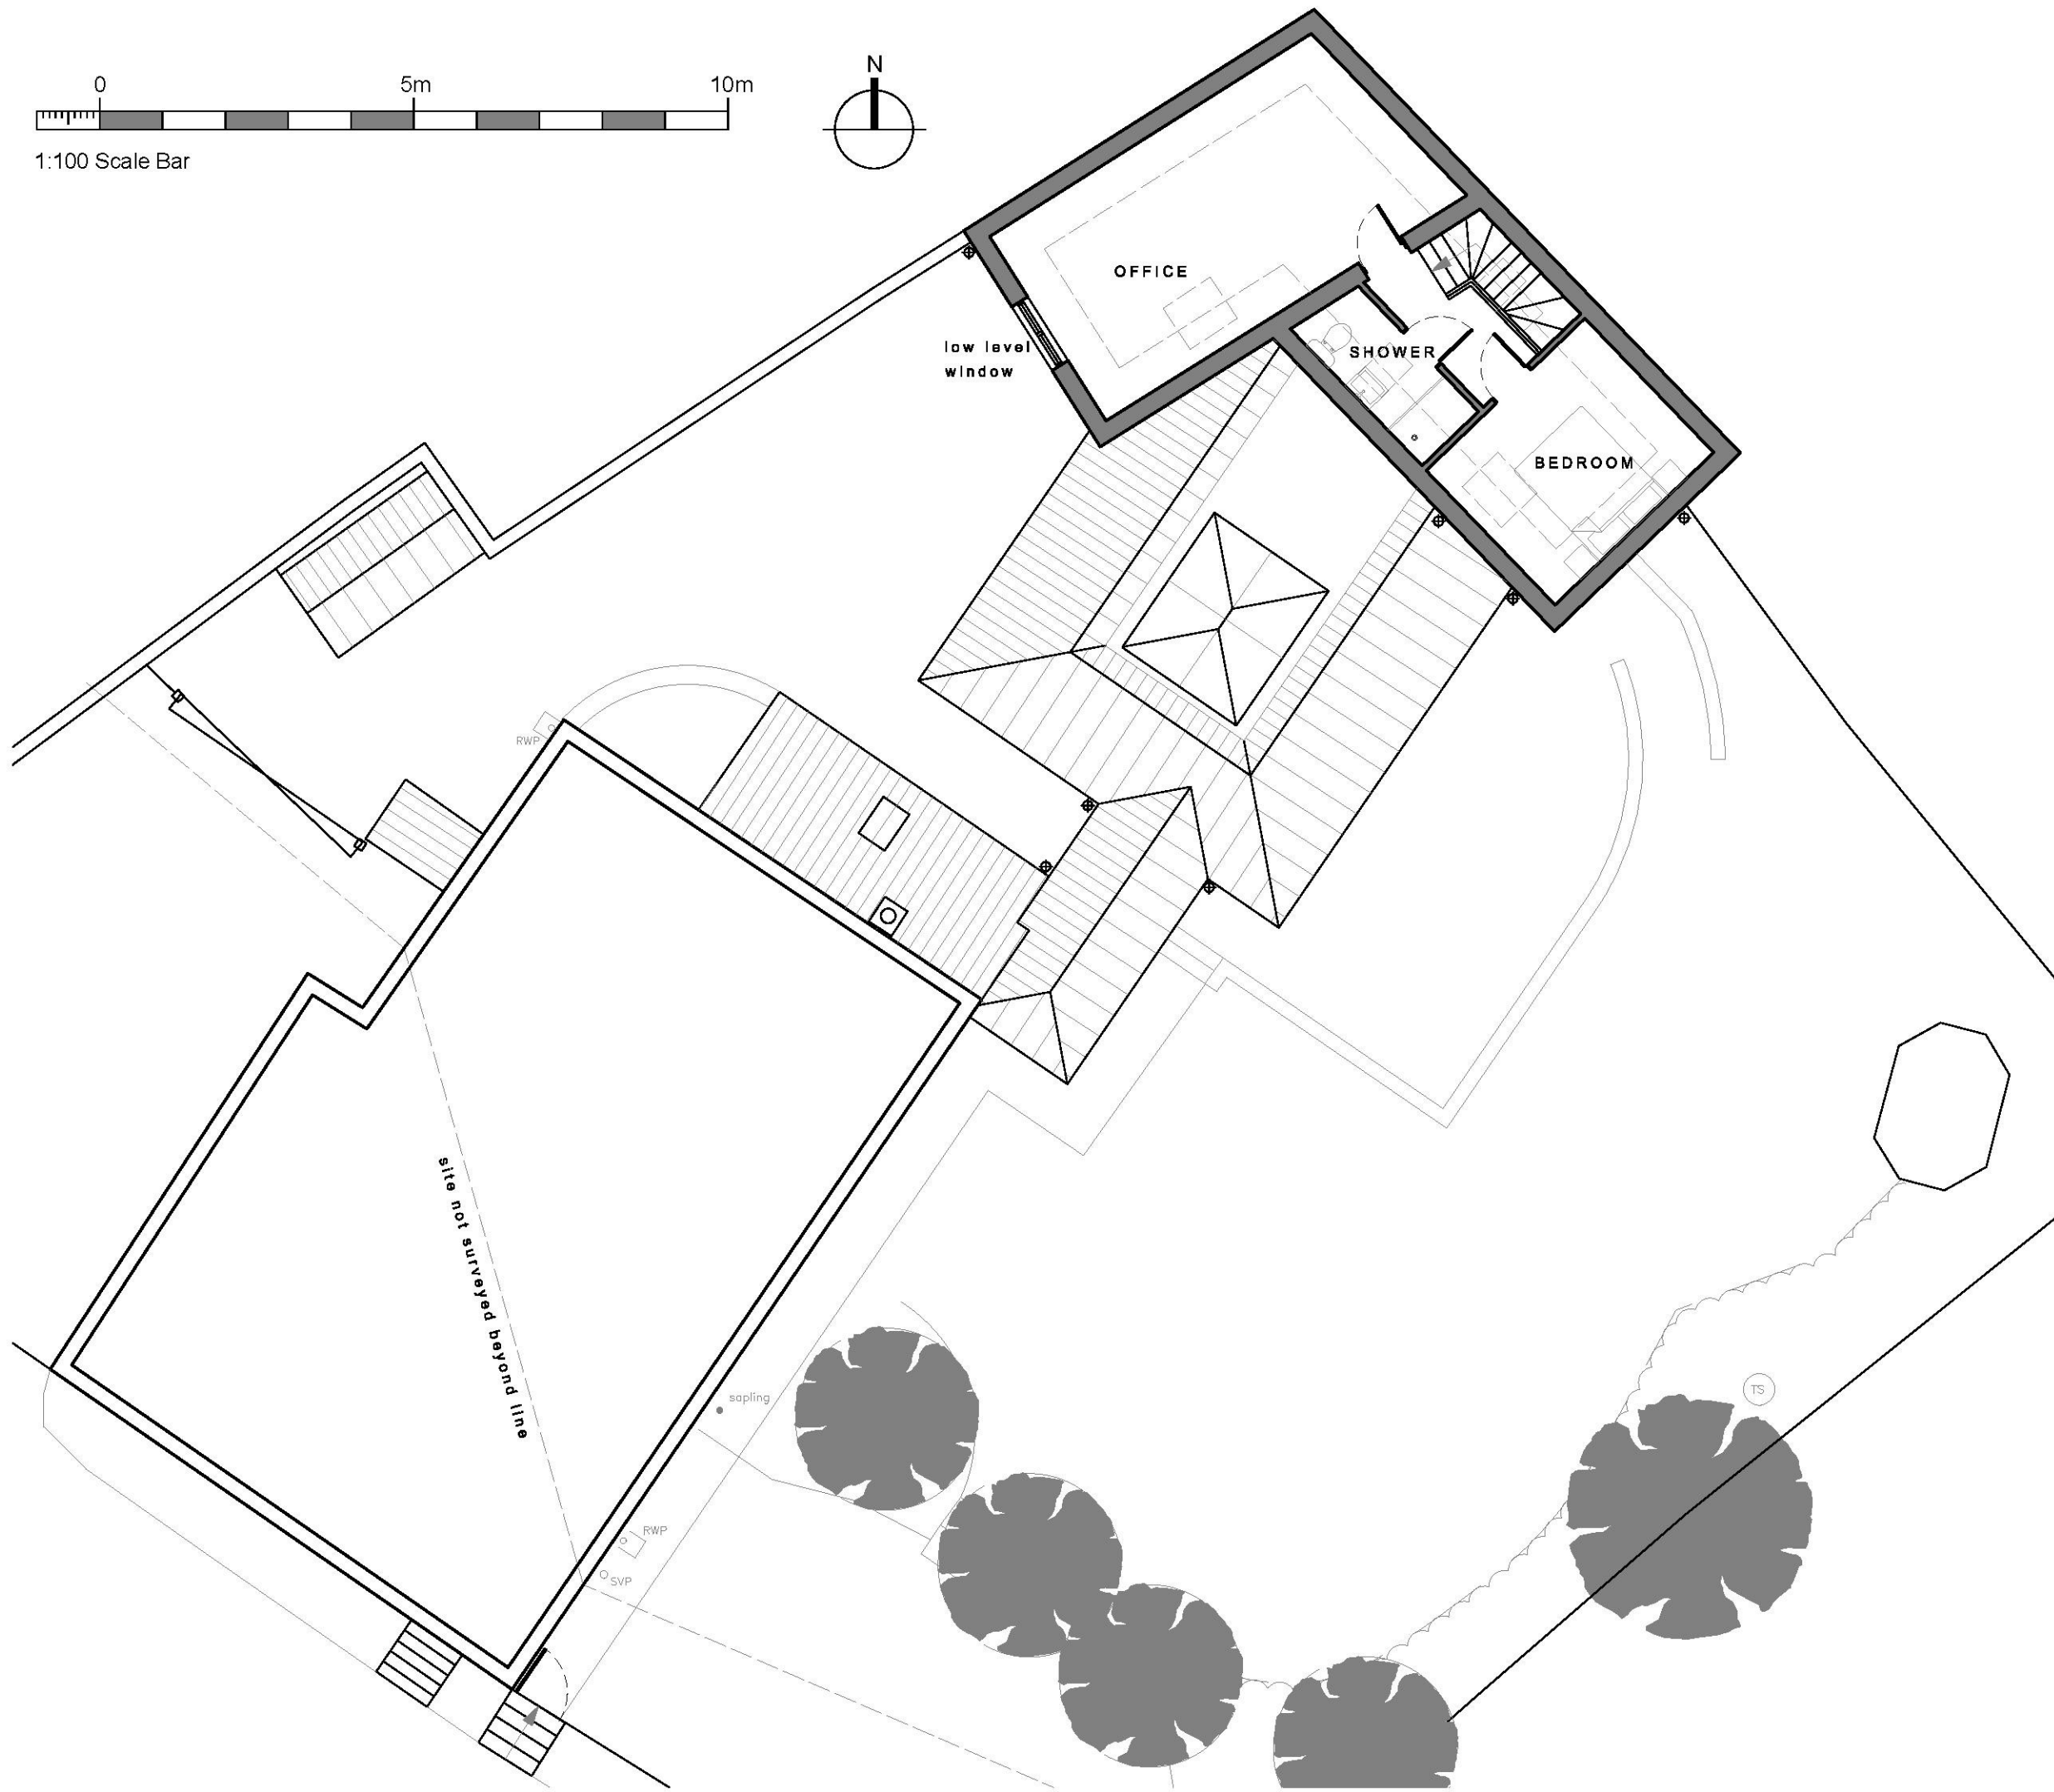

1:100 Scale Bar

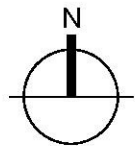

NOTES:

Do not scale

Report all discrepancies, errors and omissions.

Verify all dimensions on site before commencing any work on site or preparing shop drawings.

All materials, components and workmanship are to comply with the relevant British Standards, Codes of Practice and appropriate manufacturers recommendations.

See relevant drawings for all specialist work.

This drawing and design are copyright of James Clague Associates Ltd, company registration number 8664802

| Rev   | Date | Description    |
|---|------|----------------|
|   |      |                |
| Project Title<br>Mr and Mrs Loughlin-Sims<br>Extension to Ashdown Cottage<br>Stone Hill<br>Sellindge<br>TN25 6EJ                                     |      |                |
| Drawing Description<br>Proposed First Floor Plan   |      |                |
| Scale<br>1:100 at A3   |      |                |
| Date<br>February 2019   |      | Drawn By<br>JC |
| JAMES CLAGUE<br>CONSERVE • RESTORE • INSPIRE   |      |                |
| The Old Dairy, Highland Court Farm,<br>Bridge, Canterbury, Kent CT4 5HW<br><br>T: 01227 840 460<br>E: info@jamesclague.co.uk<br>W: jamesclague.co.uk |      |                |
| Drawing Number<br>1819/ 11   |      | Revision<br>C  |