

Radnor Cliff

NOTES

ALL DIMENSIONS ARE TO BE CHECKED ON SITE. ANY DISCREPANCIES ARE TO BE VERIFIED WITH THE ARCHITECT BEFORE PROCEEDING WITH THE WORKS.


WHERE ITEMS ARE COVERED BY DRAWINGS OF A DIFFERENT SCALE THE LARGER SCALE DRAWINGS ARE TO BE WORKED TO.

DO NOT SCALE OFF DRAWINGS. FIGURED DIMENSIONS TO BE WORKED TO IN ALL CASES.

ALL DIMENSIONS INDICATED ARE STRUCTURAL UNLESS STATED OTHERWISE.

THIS DRAWING IS TO BE READ IN CONJUNCTION WITH ALL OTHER GENERAL ARRANGEMENT DRAWINGS, DETAILS AND SPECIFICATIONS.

ALL WORKS TO COMPLY WITH THE REQUIREMENTS OF BUILDING REGULATIONS 1991 AND SUBSEQUENT AMENDMENTS.

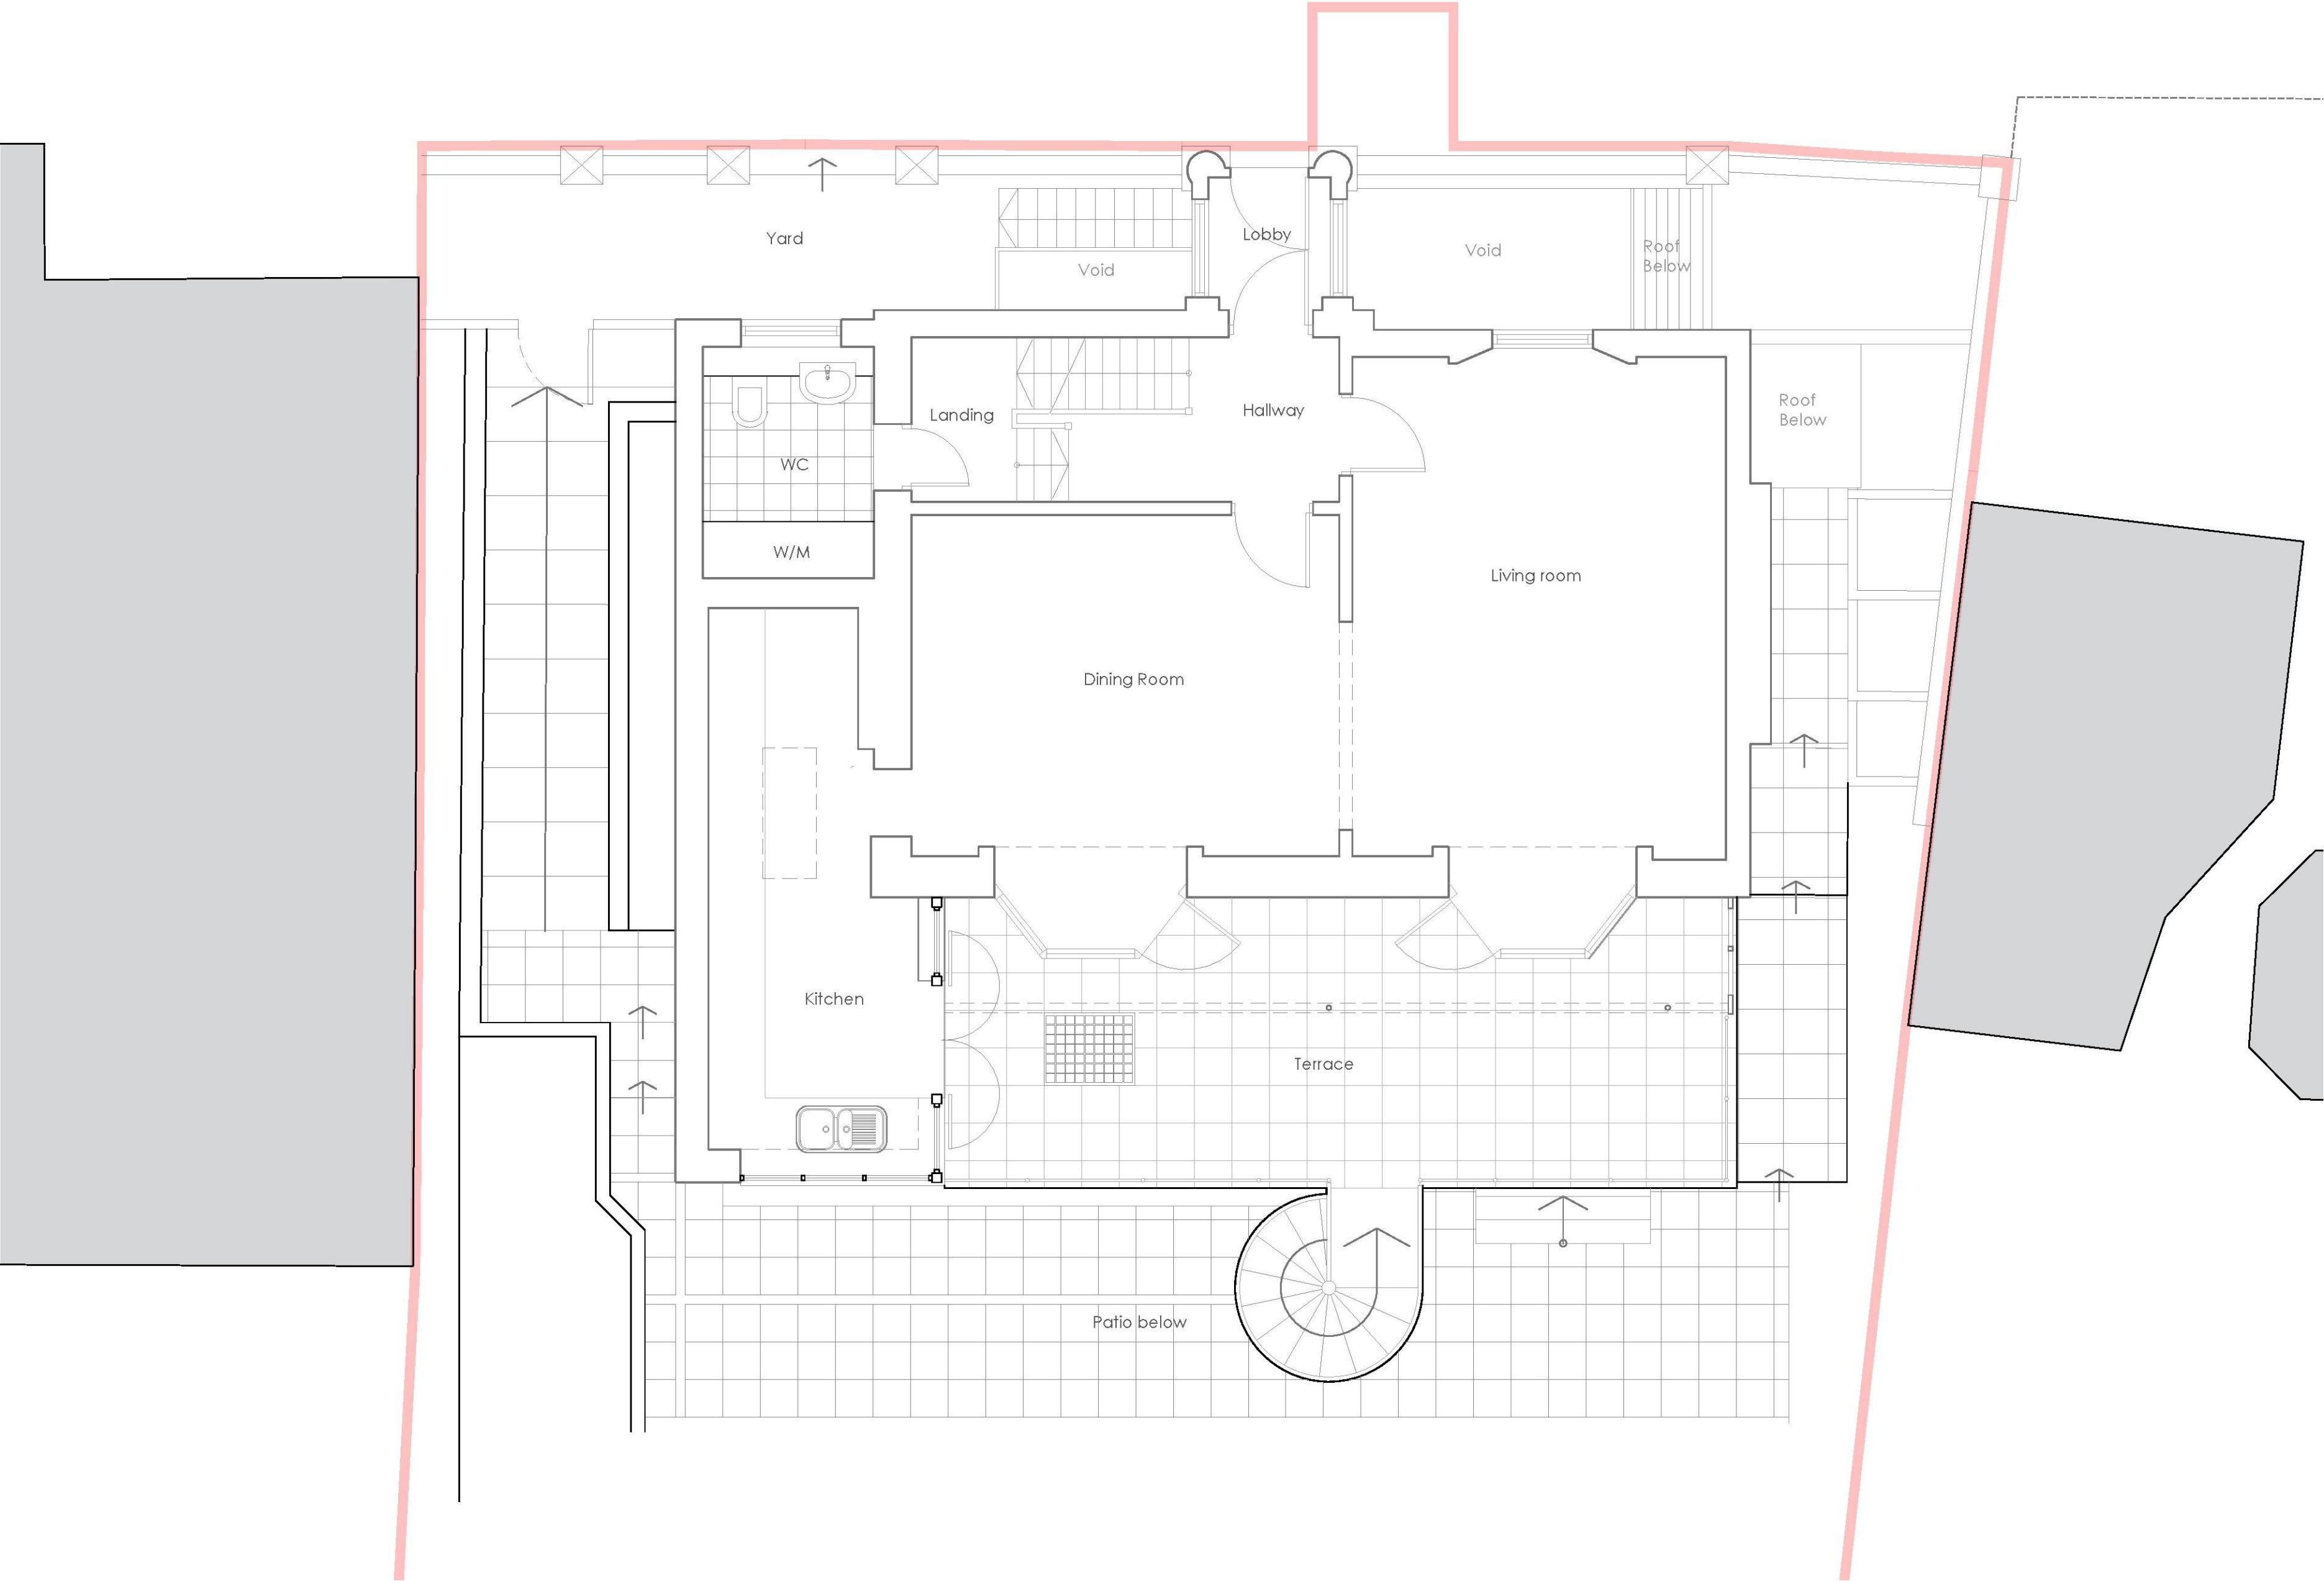

B	SS	Glass block panel added to terrace.	
	04.04.19		
A	SS	Patio and staircase revised. Doors to	
	13.03.19	Kitchen revised	
Issue	initials & date	modification	QA

DRAWING TYPE

PLANNING

PROJECT TITLE

14 Radnor Cliff Road
Sandgate
Folkestone, CT20 2JJ

CLIENT

Mrs Jacqueline Mack

DRAWING TITLE

Proposed Ground Floor Plan

date	scales	size	drawn by
08/02/19	1:50	A2	SS
job no.	drawing no.	revision no.	
17216	007	B	

 **Cyma Architects**
55 The Old High Street,
Folkestone, Kent, CT20 1RN
Tel: 01233 666667
Fax: 01233 666663
Website: www.cymaarchitects.co.uk
E-mail: enquiries@cymaarchitects.co.uk
Chartered Architects

 **Roger Joyce Associates**
CHARTERED ARCHITECTS
3 Jolinton Road,
Folkestone, Kent, CT20 2RF
Tel: 01303 246400
Website: www.rogerjoyceassociates.co.uk
Chartered Architects E-mail: info@rogerjoyceassociates.co.uk

© 2019 Cyma Architects Ltd & Roger Joyce Associates.
THIS DOCUMENT IS CONFIDENTIAL. THE DOCUMENT, COPYRIGHT AND ANY DESIGN RIGHT THEREIN, ARE THE PROPERTY OF CYMA ARCHITECTS LTD AND ROGER JOYCE ASSOCIATES, UNLESS OTHERWISE SPECIFIED ON THE DOCUMENT. THE DOCUMENT AND ANY INFORMATION THEREIN MAY NOT BE USED, COPIED OR DISCLOSED TO ANY THIRD PARTY WITHOUT PRIOR WRITTEN AUTHORIZATION OF CYMA ARCHITECTS LTD AND ROGER JOYCE ASSOCIATES.

COPYRIGHT ACKNOWLEDGEMENT
THE COPYRIGHT OF THE FOLLOWING BOOKS IN CONNECTION WITH THE DOCUMENT ARE ACKNOWLEDGED AND DESCRIBED BELOW:

Proposed Ground Floor Plan