


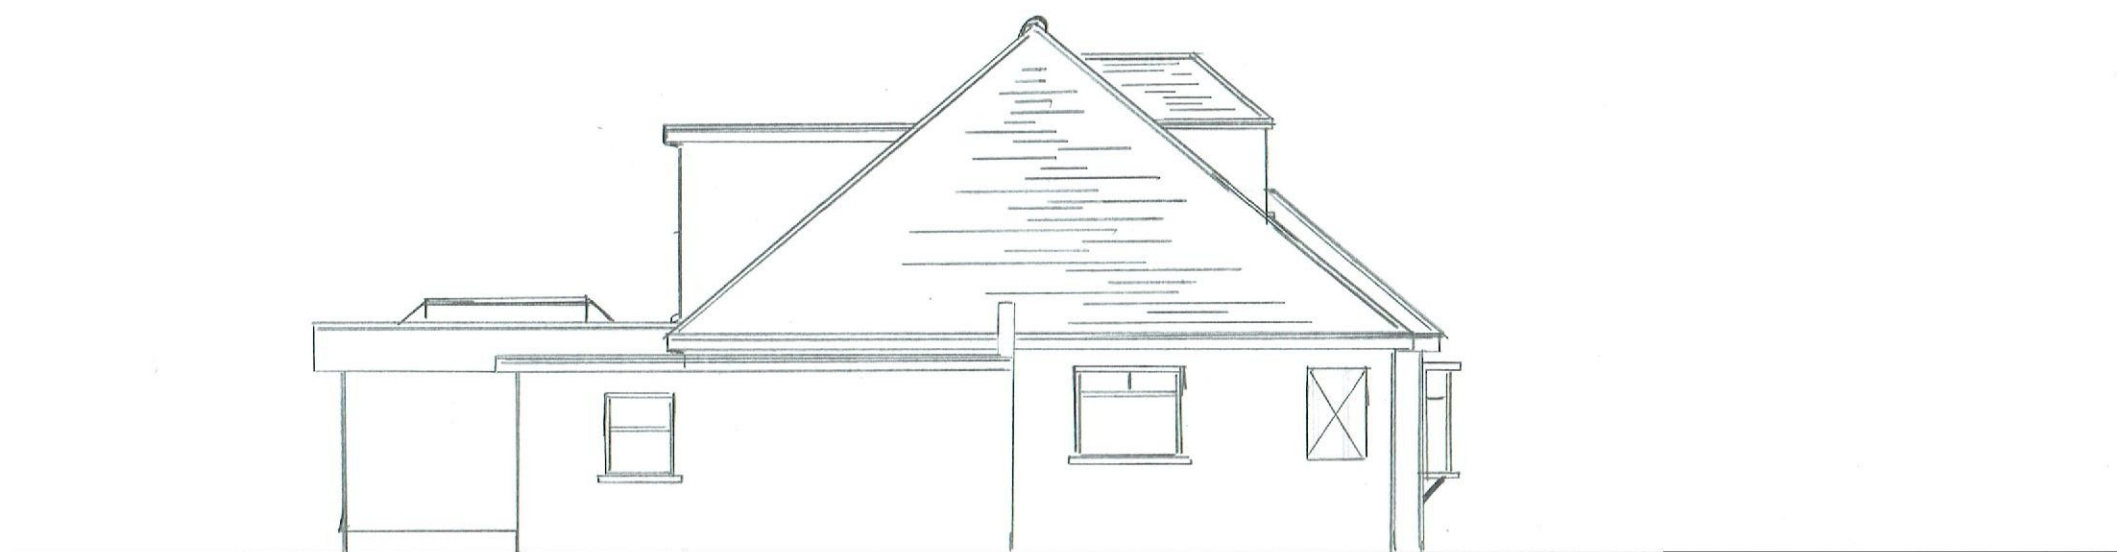

Conversion of existing garage into self contained annexe to facilitate the care of an elderly relative and erection of new garage

35 Queensway Dymchurch TN29 0NB

Existing west elevation

Drawing number: CB-004

Scale 1:100 @ A3

Date: 07-04-19

Drawn By:
Chris Brian
CB Planning
07810 432 681