




Do not scale this drawing Architects to be informed of all discrepancies in dimensions Contractor to check all dimensions on site © This drawing is copyright		
Revision	Date / Details	Revised by
A	10.04.19 Parking dimensions.	PP

Area Key

- Grass / Gardens
- Pedestrian and vehicles circulation
- Existing buildings
- Former substation

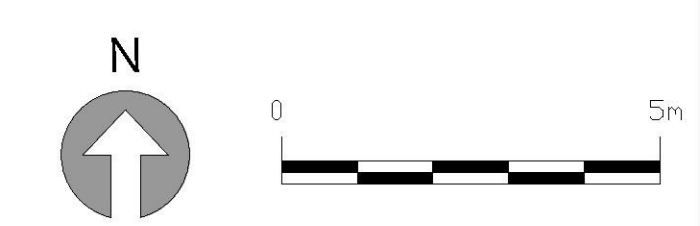

CLARCHITECTS 127 Sandgate Road, Folkestone, Kent, CT19 2BH website: www.clarchitects.co.uk tel: 01303 647233 email: info@clarchitects.co.uk		
Project Title Biggins Wood Road		
Drawing Title Proposed Site Plan	Scale 1:100 @ A1	
Drawn RP	Status Planning	Checked Date Feb 2019
Dwg No PL03	Rev No A	

Proposed Site Plan 1:100

Biggins Wood Road - Residential Development