


NOTES:
Do Not Scale.
Report all discrepancies, errors and omissions.
Verify all dimensions on site before commencing any work on site or preparing shop drawings.
All materials, components and workmanship are to comply with the relevant British Standards, Codes of Practice, and appropriate manufacturers recommendations that from time to time shall apply.
For all specialist work, see relevant drawings.
This drawing and design are copyright of Clague LLP.
Registration number OC335948.

Rev	Date	Description
P1	08/03/2019	First Issue
P2	27/03/2019	Residential units mirrored on communal stair line
P3	28/03/2019	Applicant name corrected

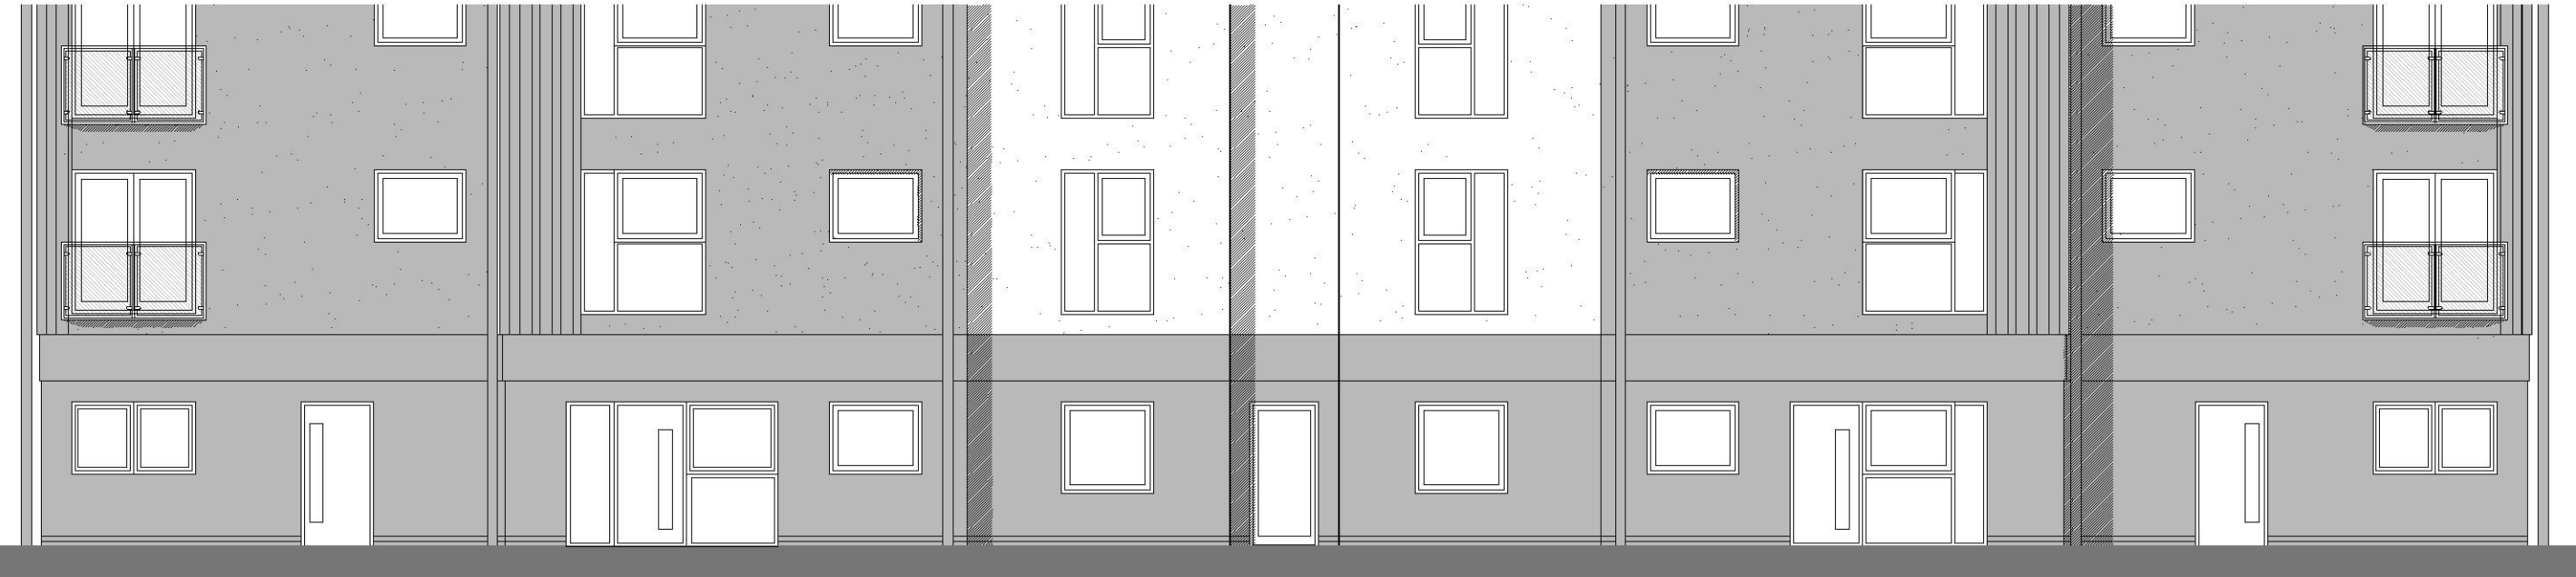

North East Elevation
@1:100



South West Elevation
@1:100

Project Title
Pentland Properties Ltd
Residential Conversion of Commercial Units
Neighbourhood Centre, Hurricane Way
Hawkinge

Drawing Description
Proposed Elevations
(Detailed)

Scale:	Drawn by:
1:100@A3	AF
Date:	Checked by:
March 2019	PM

CLAGUE ARCHITECTS

62 Burgate, Canterbury
Kent CT1 2BH 01227 762060
1 Kinsbourne Court, Luton Road,
Harpden, Hertfordshire AL5 3BL 01582 765102
8, Disney Street
London SE1 1JF 0203 397 6112

CANTERBURY LONDON HARPENDEN

Drawing Number	Revision
29399A_113	P3

