


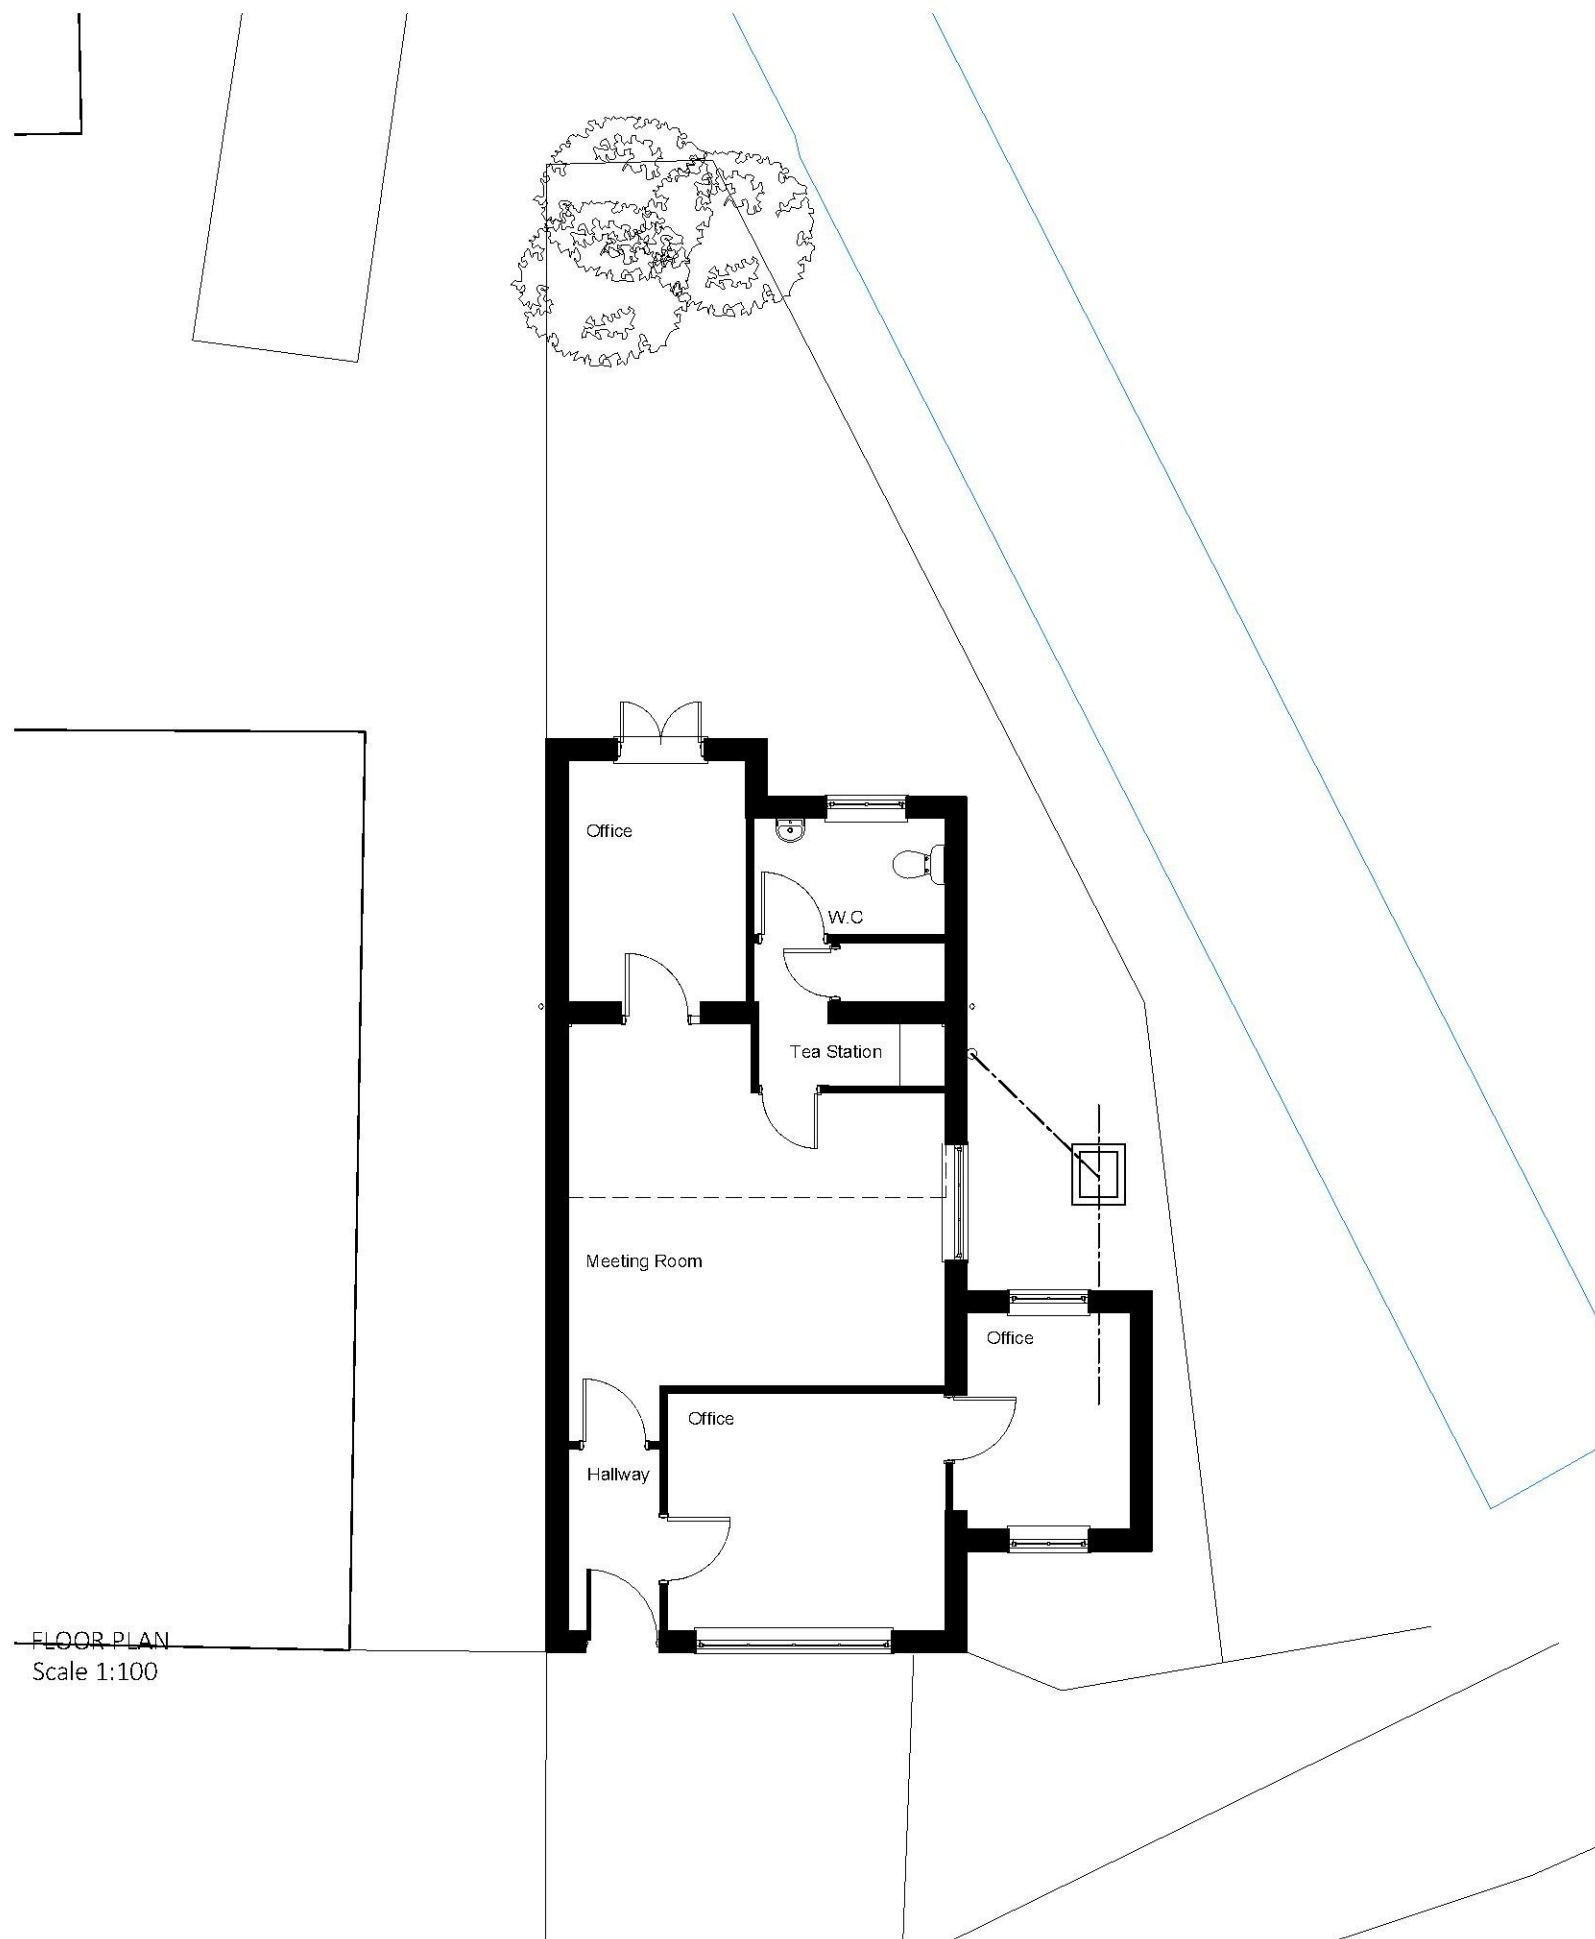

FLOOR PLAN
Scale 1:100

0 5 10



PLANNING

Note:
Reproduced from Ordnance, Survey Superplan Data © Crown copyright.
All rights reserved RDA Consulting Architects (Kent) Ltd. Licence Number 100022432

Rev	Description	Date
-----	-------------	------

Client Dymchurch parish Council

Scale 1:100 @ a3 Date Nov 2018 Job No 18.137.06 Rev -

Project Proposed Extension Title Proposed Elevations
Dymchurch Parish Council
Orgarswick Ave
Dymchurch

Evegate Park Barn, Evegate, Smeeth, Ashford, Kent. TN25 6SX Company No. 09363947
T: 01303 814455 E: projects@rdaarchitects.co.uk W: www.rdaarchitects.co.uk
© RDA Consulting Architects (Kent) Ltd.

