


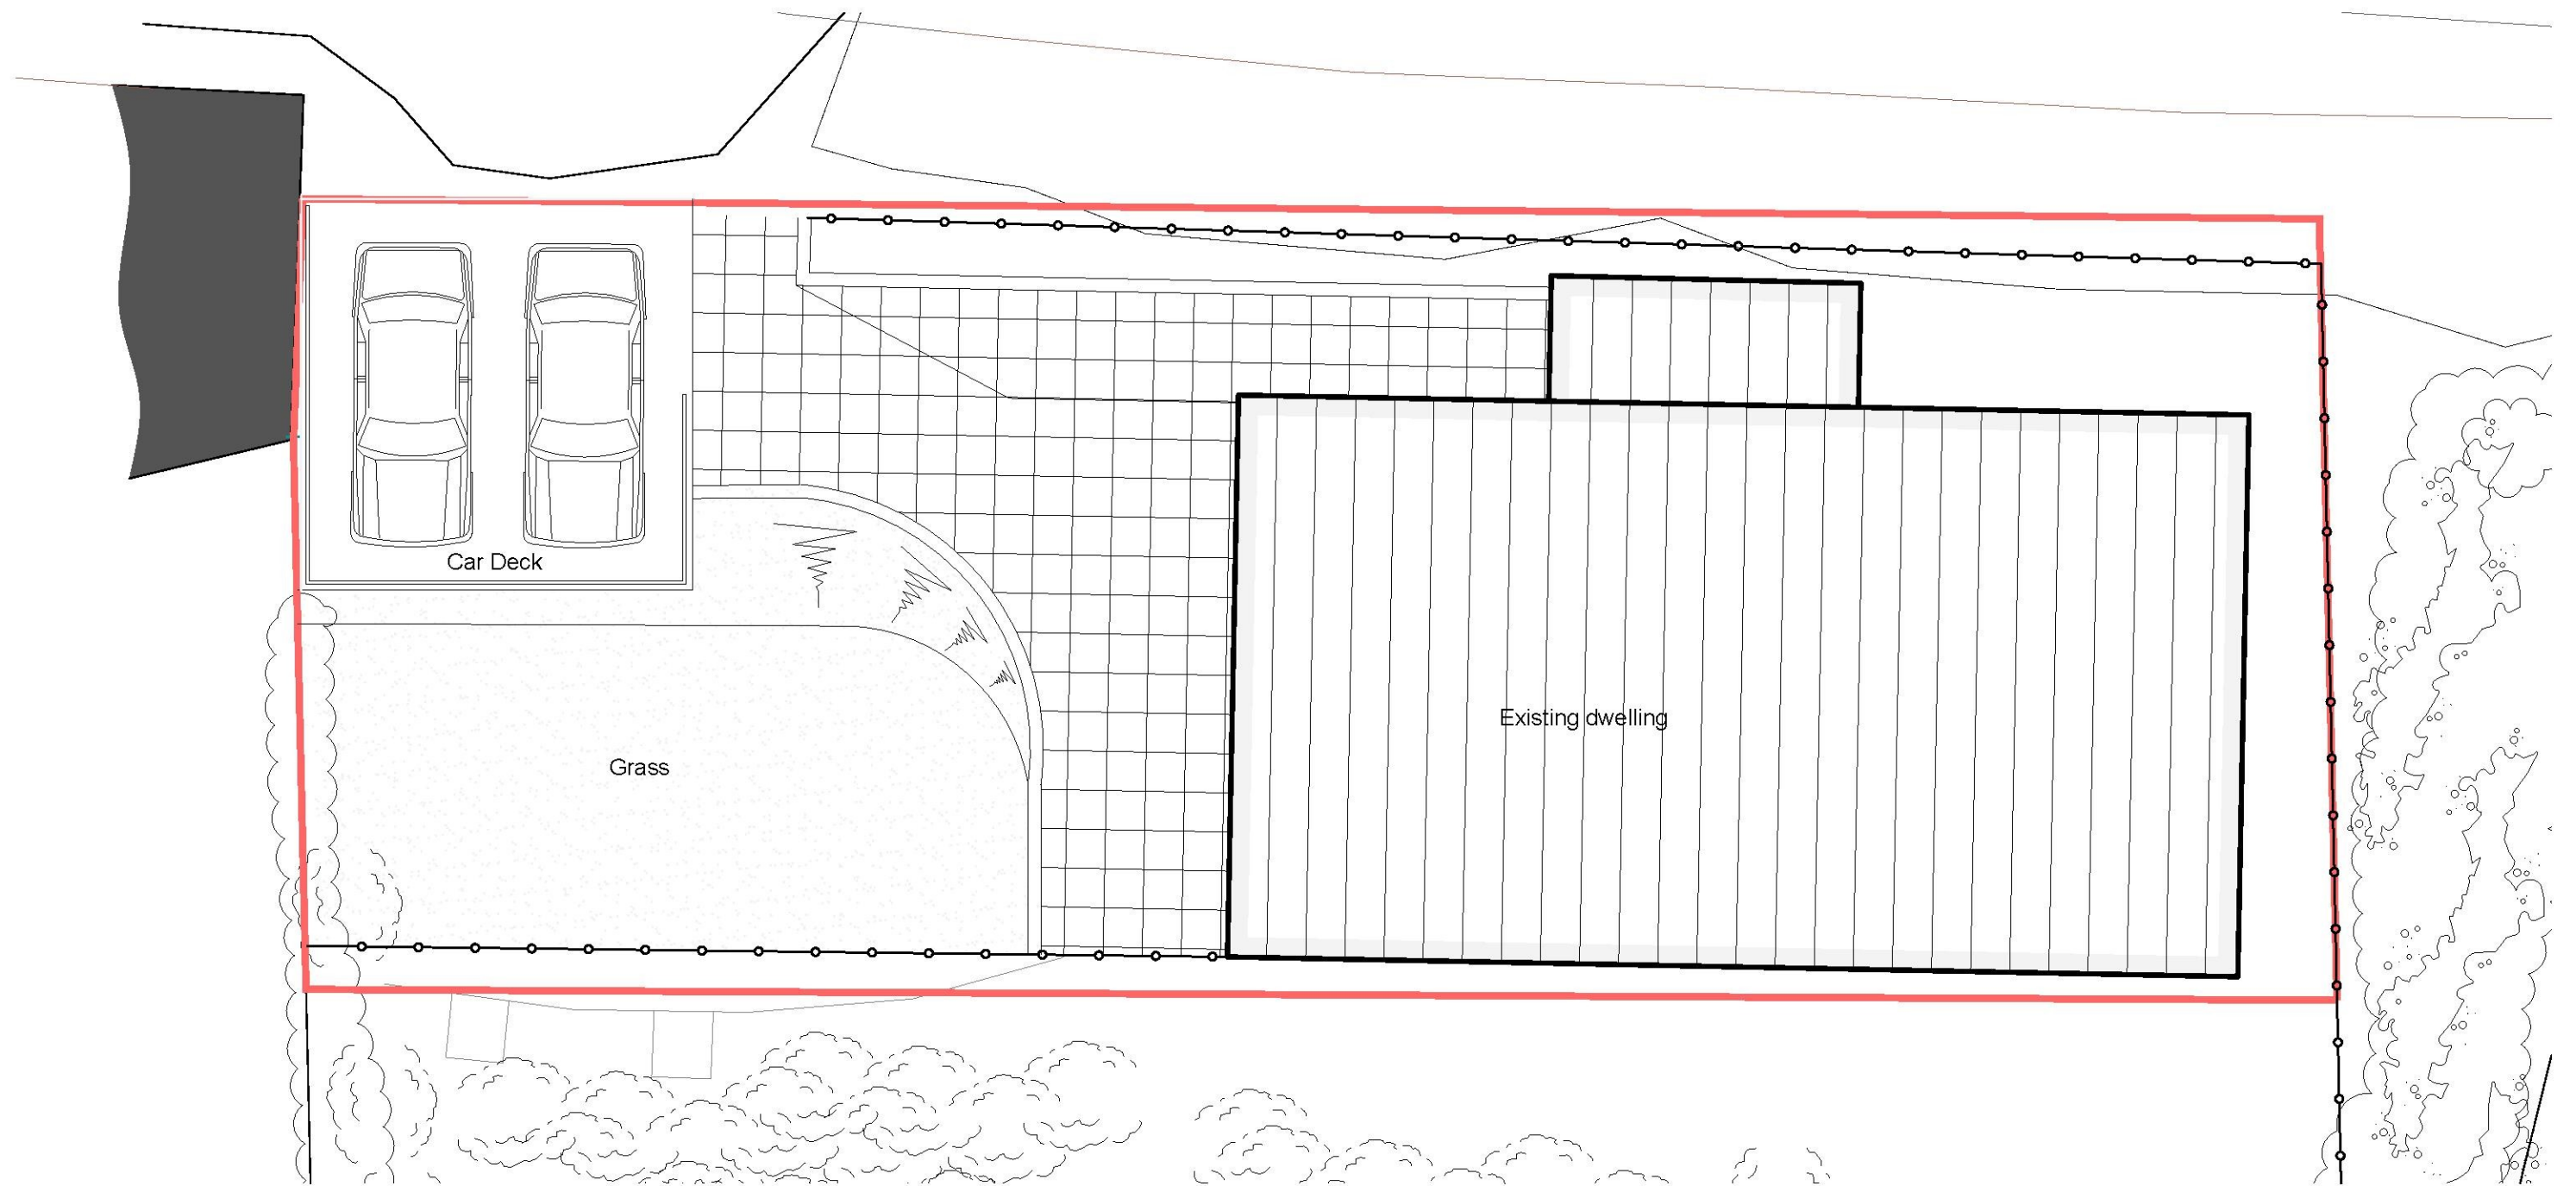

ENTRANCE LEVEL PLANS
Scale 1:100



Note:
 Reproduced from Ordnance, Survey Superplan Data © Crown copyright.
 All rights reserved RDA Consulting Architects (Kent) Ltd. Licence Number 100022432

Rev	Description	Date
-----	-------------	------

Client **Mr & Mrs Feaver**

Project **Car Deck**
10 Vicarage Road
Sandgate

Title **Floor Plans**

Scale **1:100 @ a3** Date **April 2019** Job No **17.124.51** Rev **-**

Evegate Park Barn, Evegate, Smeeth, Ashford, Kent. TN25 6SX Company No. 09363947
T: 01303 814455 **E:** projects@rdaarchitects.co.uk **W:** www.rdaarchitects.co.uk
 © RDA Consulting Architects (Kent) Ltd.

