



FLOOR PLAN

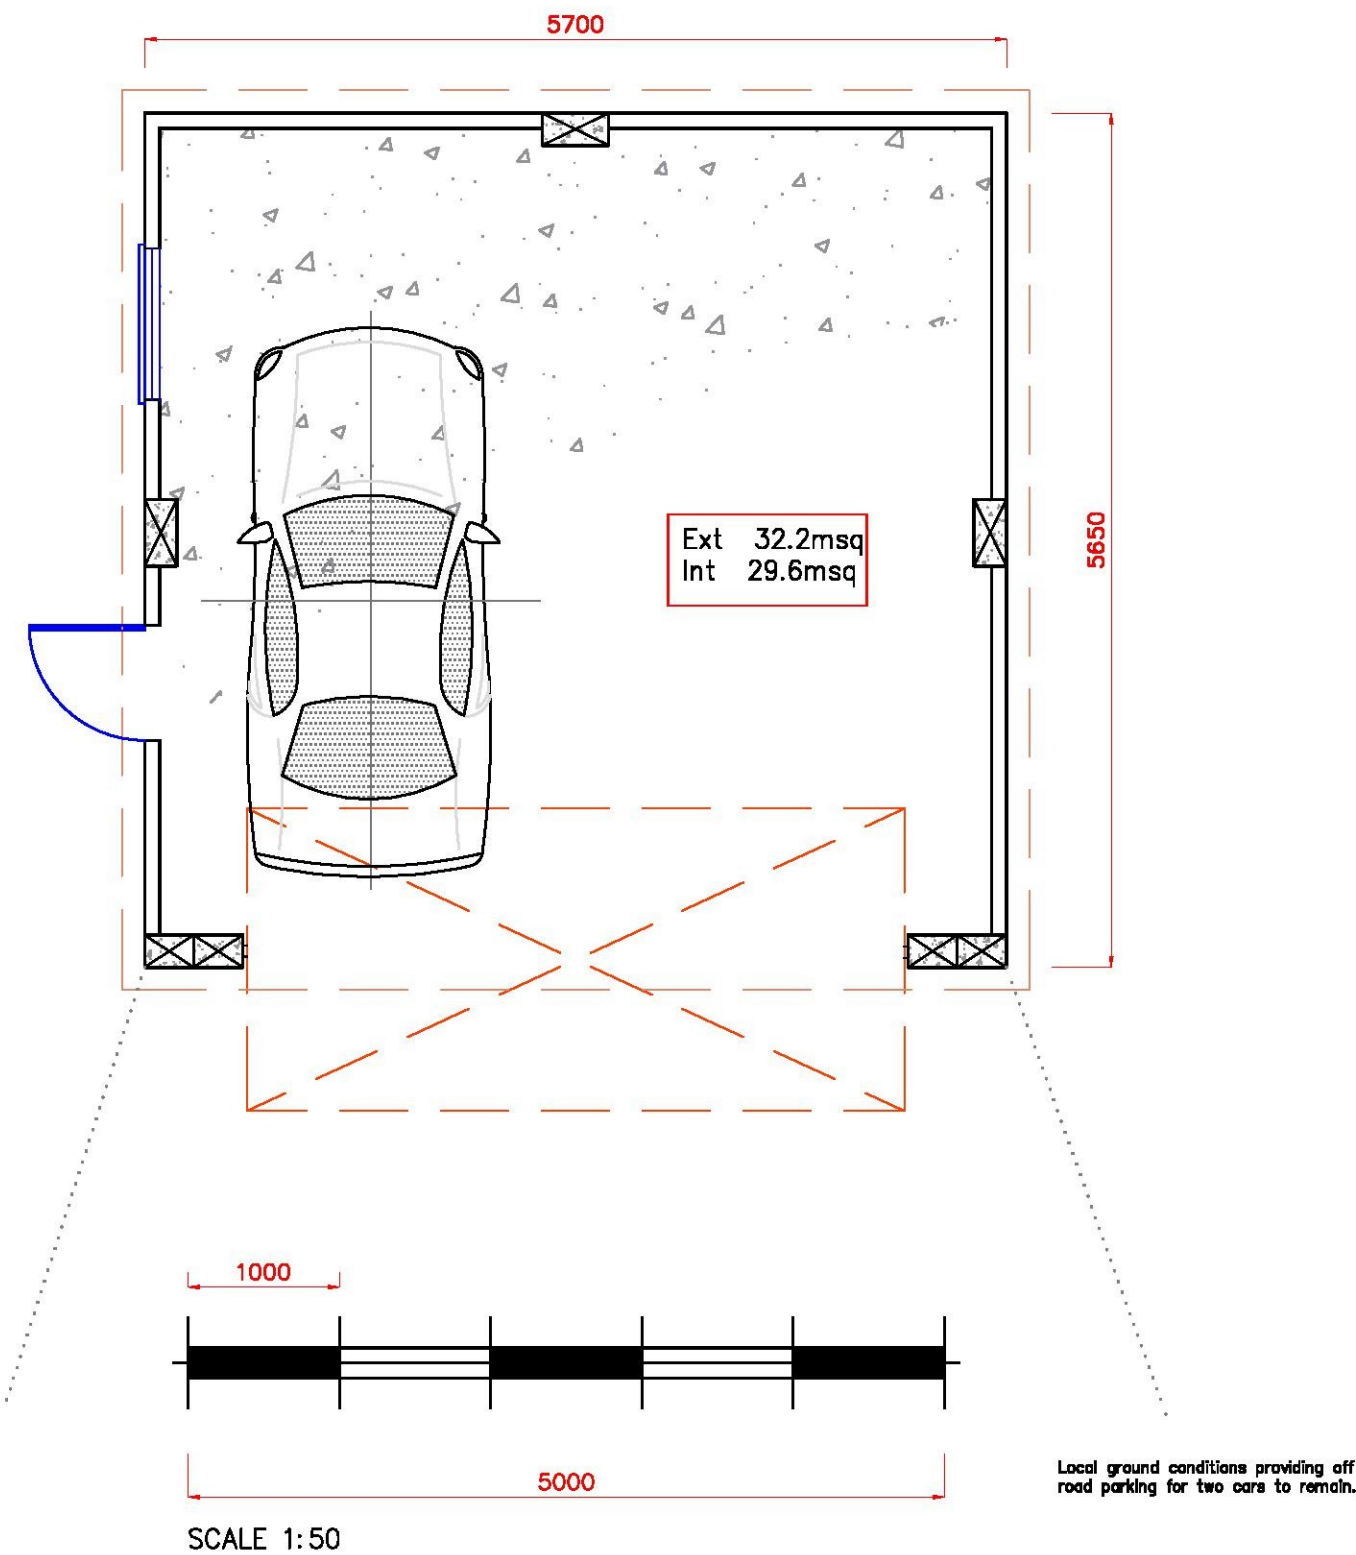

BUILDING ELEVATIONS

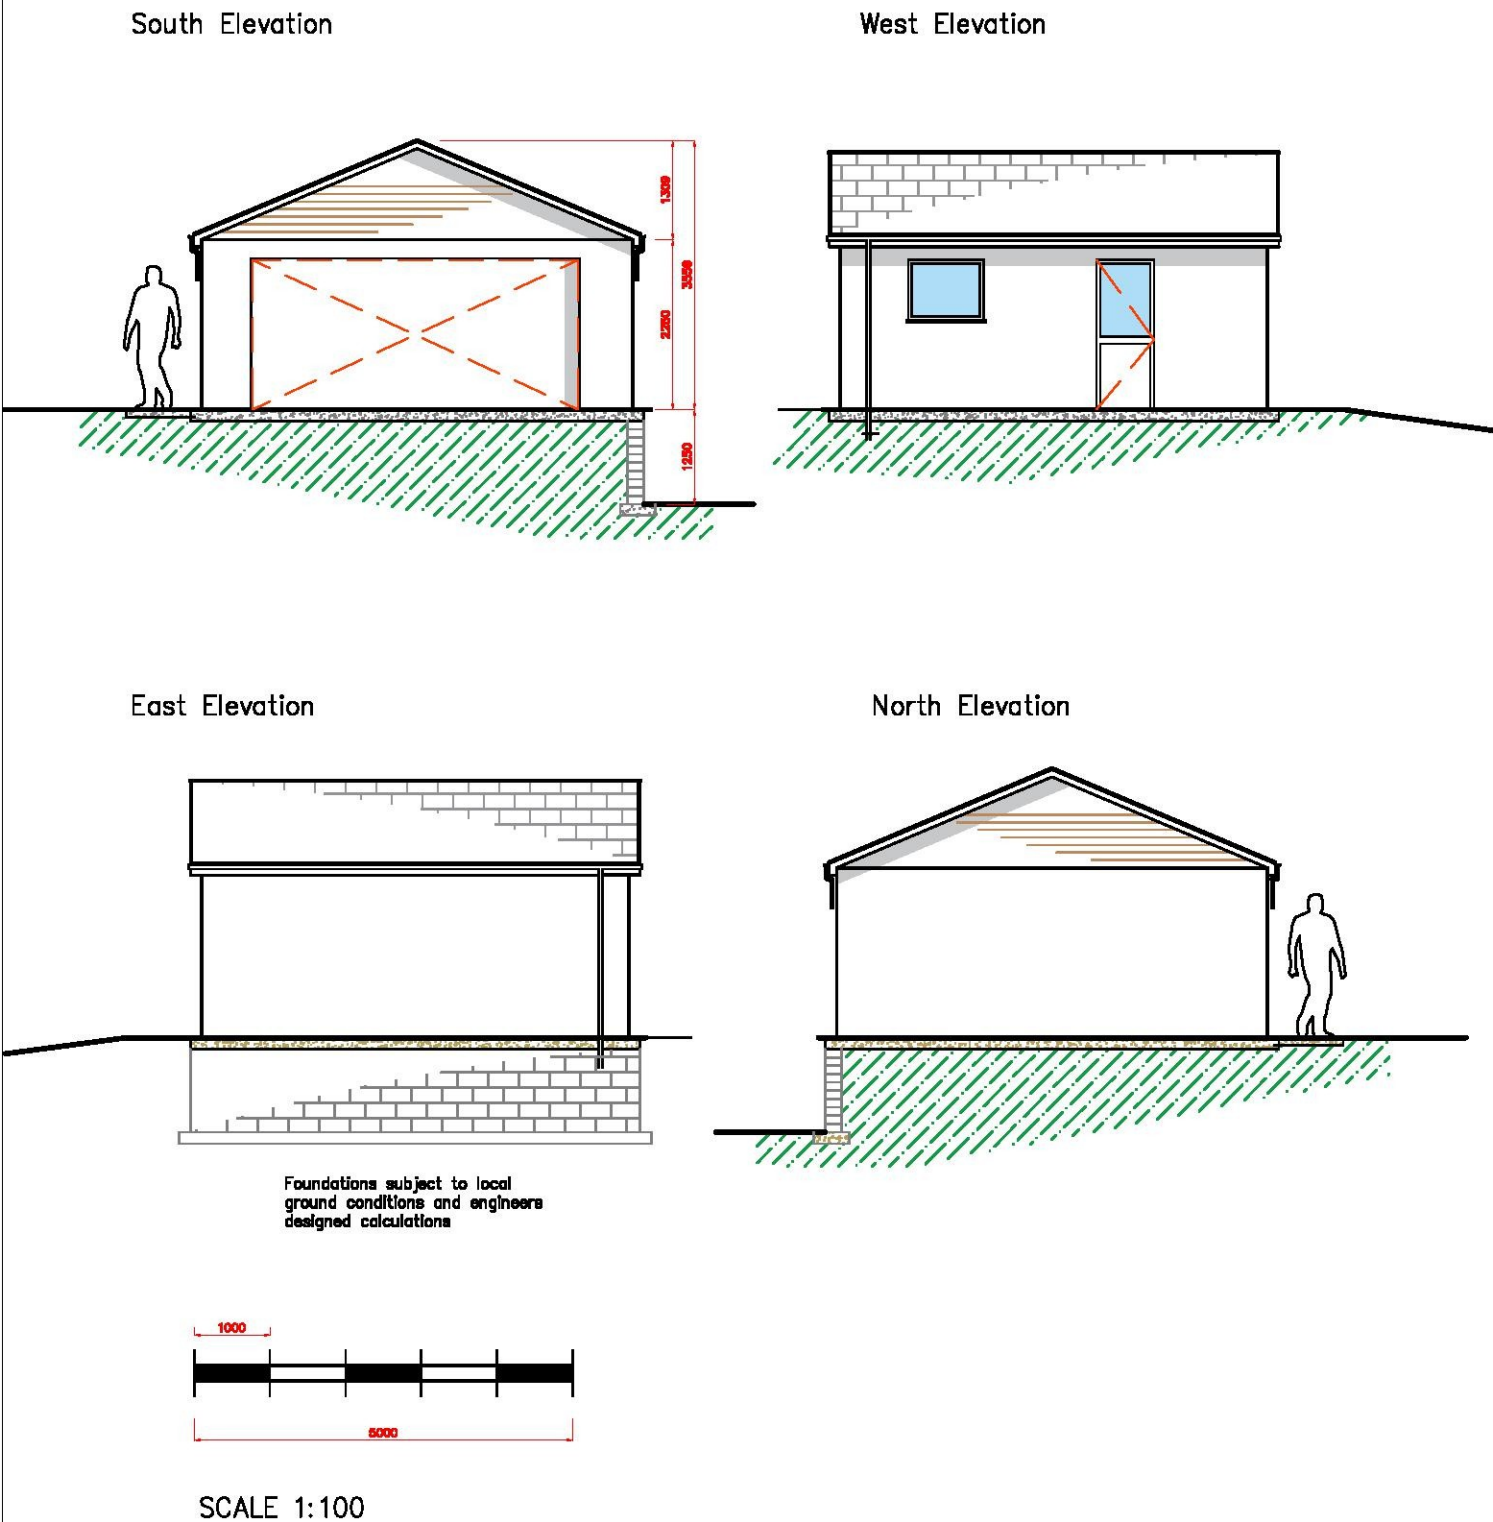

Notes:

MATERIAL SCHEDULE:

- ROOF: Trussed rafter pitched roof construction, tiled with Marley Eternit Slates Colour Grey.
- WALLS: Concrete block construction, Silicone Acrylic Render system, Colour Cream.
- DOORS: UPVC white side hung single door, Aluminum Up&Over double garage door
- ROOFLINE: UPVC White Fascia and Soffits, Cladding to be UPVC White shiplap, Rainwater Goods to be white UPVC. Surface water to discharge into local soak away in accordance to Building Regulations Doc H

Rev	Date	Revisions

Address:
2 Old London Road
Hythe
Kent
CT21 4DG

Drawing Title:
Proposed demolition of
existing double garage and
construction of new double
garage.

Scale:
1:50 @ A3 1:100 @ A3

Date:
1.4.19

Drawn:
FL

Dwg No: Rev: -

Discussion