


1:100 Scale Bar @ A3



1 Existing Front Elevation

Scale: 1:100 @ A3

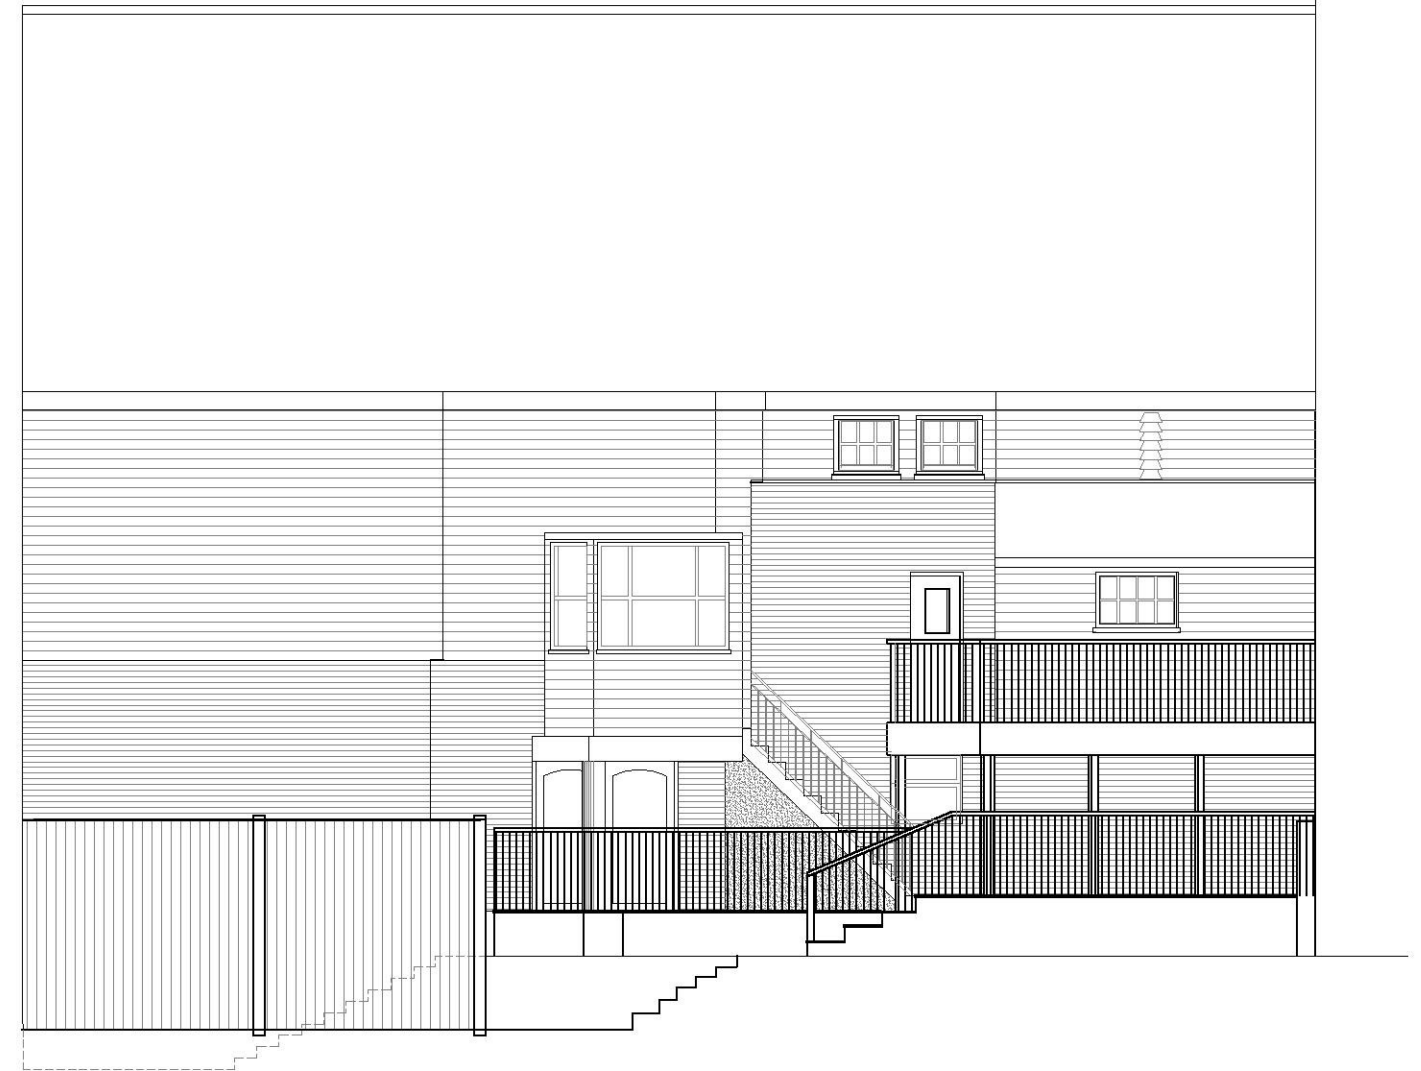

2 Existing Rear Elevation

Scale: 1:100 @ A3

Notes:
Do not scale.
Report all errors, omissions and discrepancies.
Verify all dimensions on site before commencing any work or preparing specialist drawings.
All materials, components and workmanship are to comply with the relevant British Standards, Codes of Practice and appropriate manufacturers recommendations.
This drawing and design are copyright of Martello Building Consultancy.

Client:
Creative Foundation
the Quarter House
Mill Bay
Folkestone
Kent

Drawing title:
el Cortador, Old High Street, Folkestone
Existing Elevations

Date: April 2019	Scale: 1:1250/500 @ A3	Revision: -	Drawing Number: 2664-03
---------------------	---------------------------	----------------	----------------------------

Rev.	Date.	Description.
 Studio 9 2 South Street Folkestone Kent CT20 1RW info@martellobc.co.uk Martello Building Consultancy		