



1:100 Scale Bar @ A3

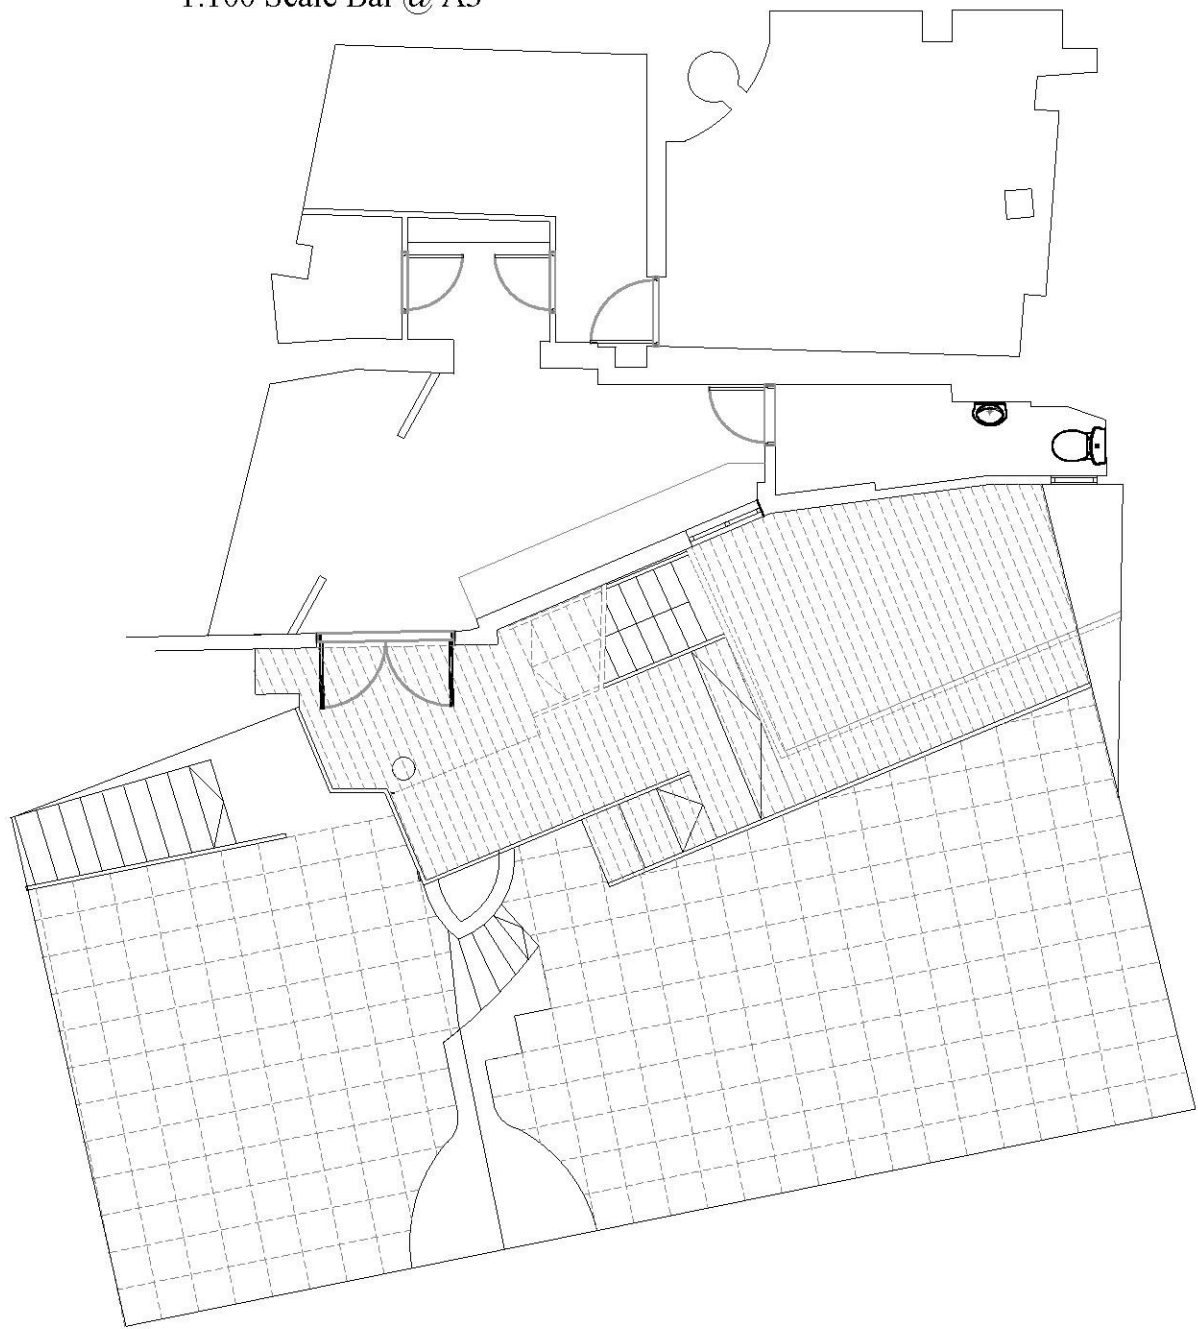

1 Existing lower Ground Floor Plan

Scale: 1:100 @ A3

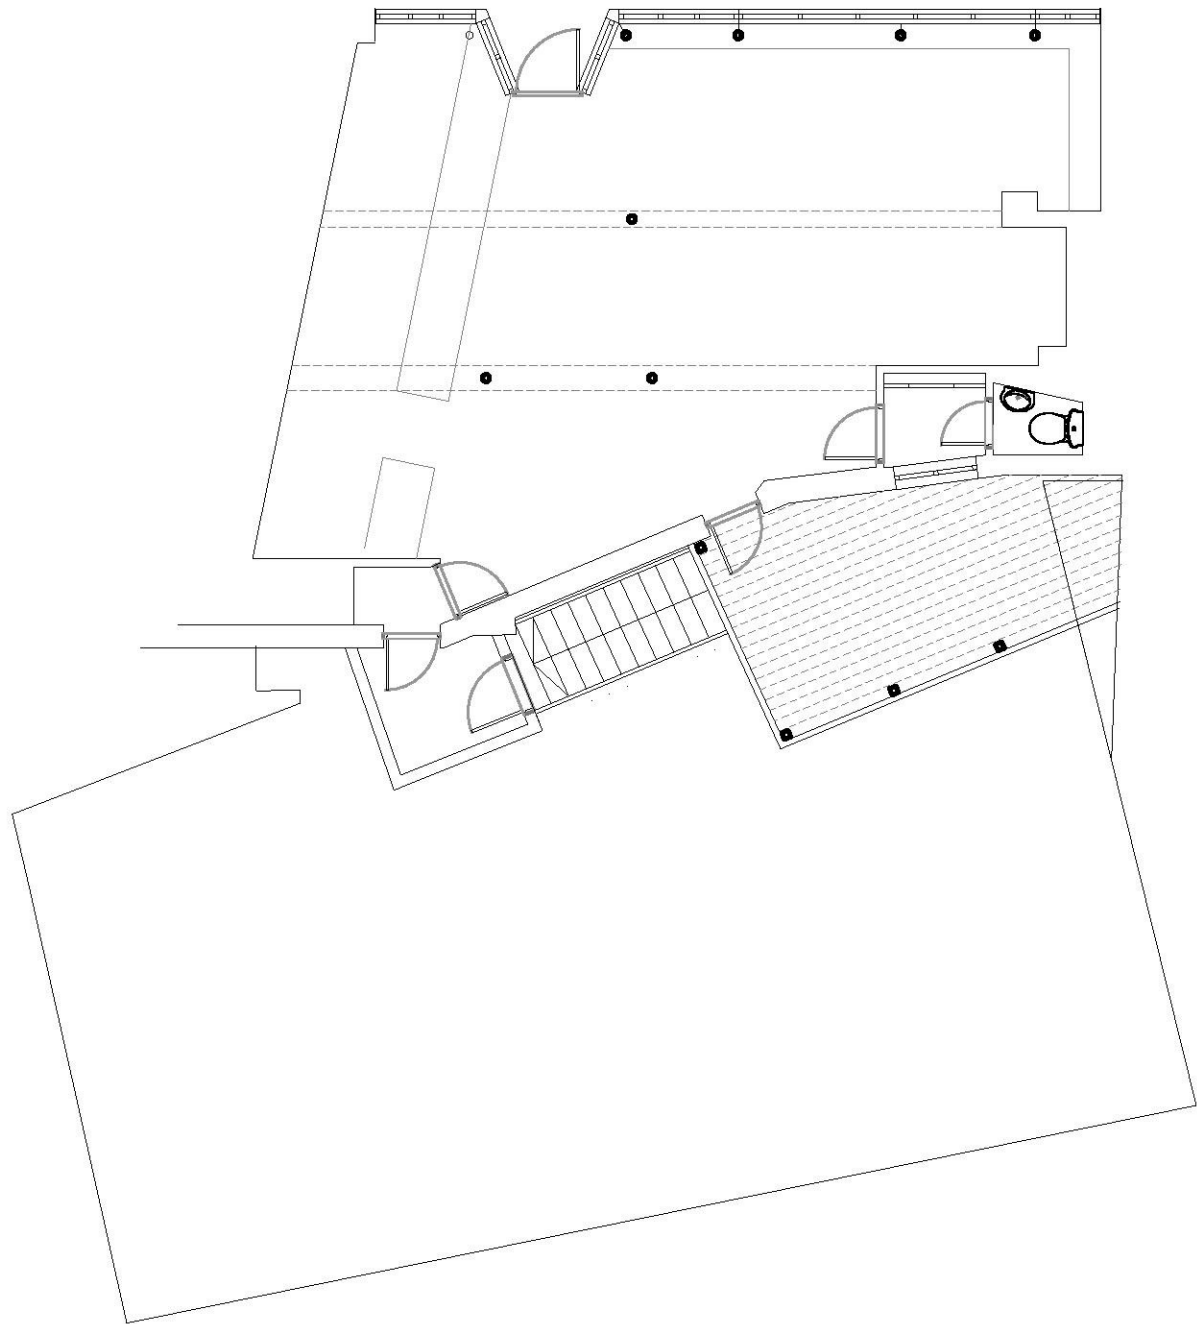

1 Existing Ground Floor Plan

Scale: 1:100 @ A3

Notes:  
Do not scale.  
Report all errors, omissions and discrepancies.  
Verify all dimensions on site before commencing any work or preparing specialist drawings.  
All materials, components and workmanship are to comply with the relevant British Standards, Codes of Practice and appropriate manufacturers recommendations.  
This drawing and design are copyright of Martello Building Consultancy.

Client:  
Creative Foundation  
the Quarter House  
Mill Bay  
Folkestone  
Kent

Drawing title:  
el Cortador, Old High Street, Folkestone  
Existing Floor Plans

Date:  
April 2019

Scale:  
1:1250/500 @ A3

Revision:  
-

Drawing Number:  
2664-02



**Martello**  
Building Consultancy

Studio 9  
2 South Street  
Folkestone  
Kent  
CT20 1RW  
info@martellobc.co.uk