


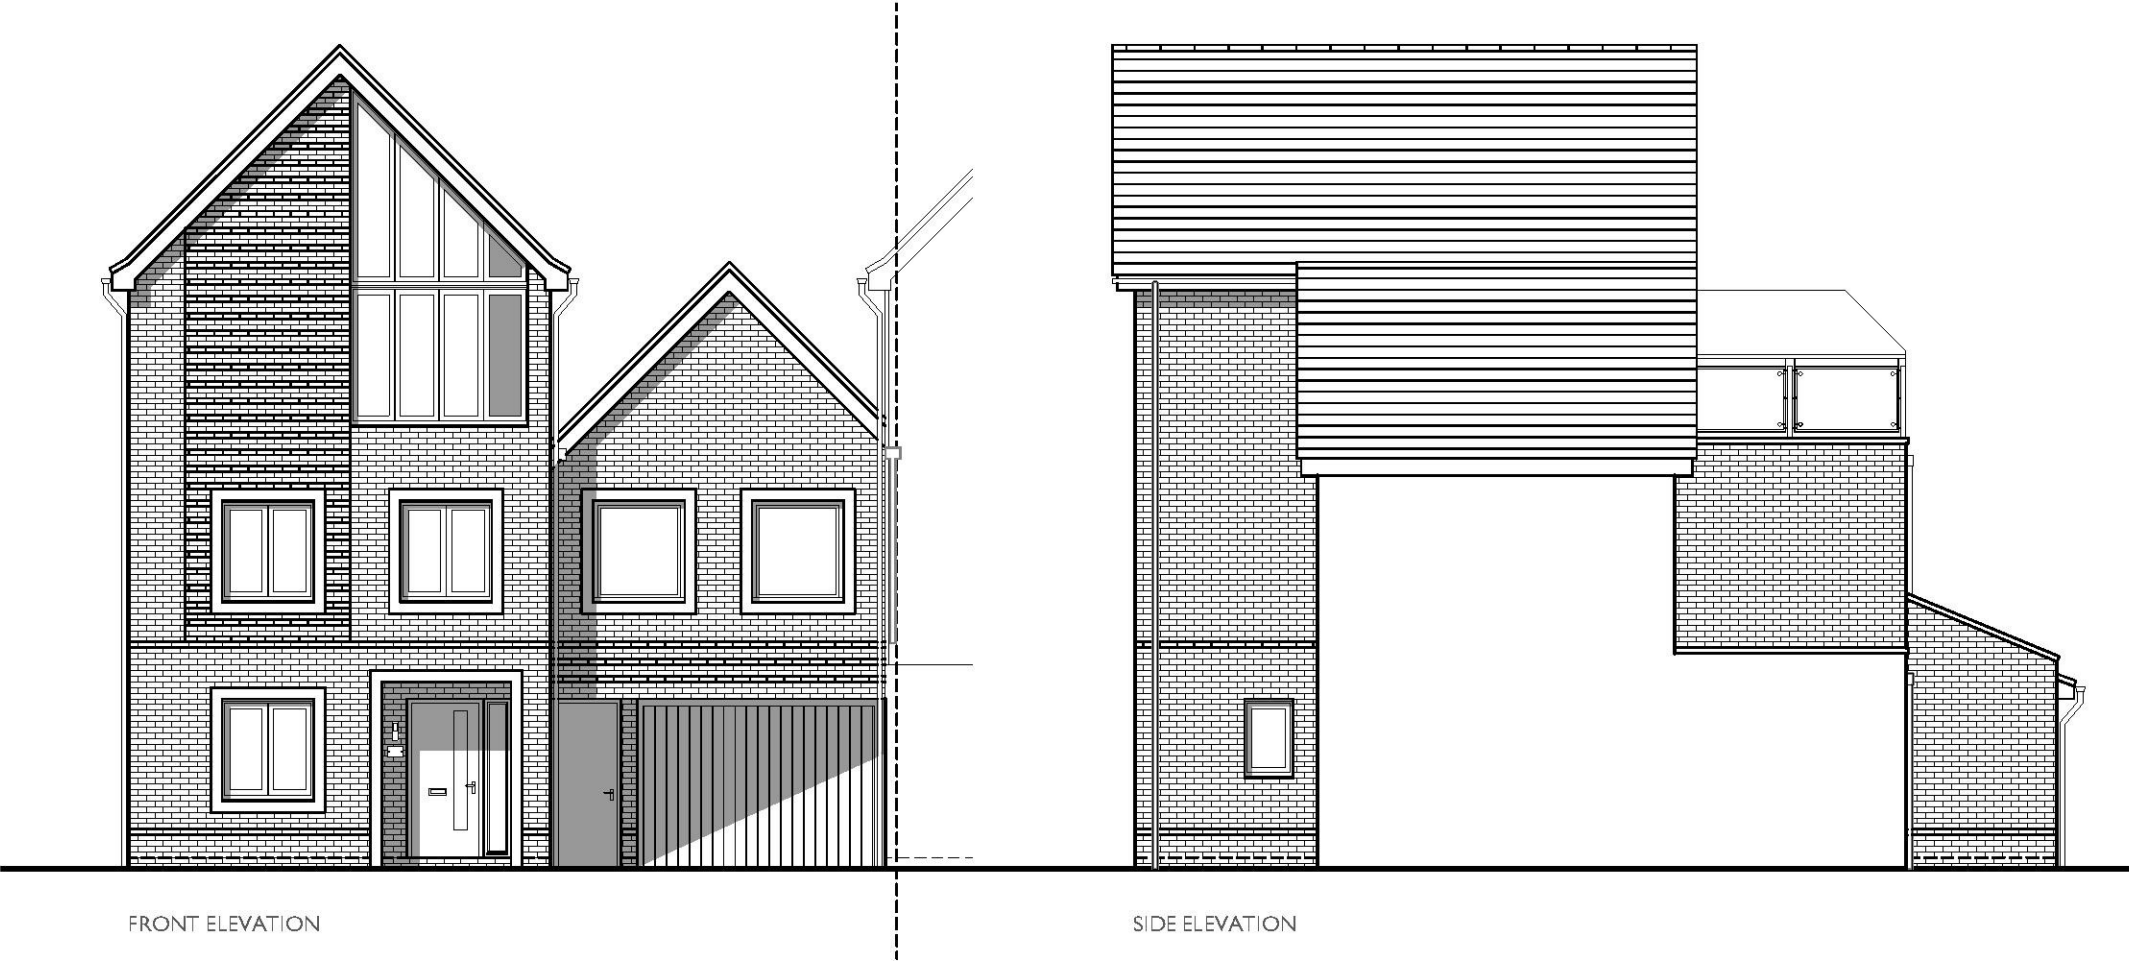

FRONT ELEVATION

SIDE ELEVATION

Plot No :
PLOTS 533 (OPP) & 534 (AS)

Plot Description :
3/4 BED (6/8 PERSON)
TOWNHOUSE
3.0 STOREY
153.7 SqMt / 1654 SqFt

Drawn by : MIF Checked by : BB

Scale @ A3:

Scale 1:100

Date: JUNE 2015

Rev	Date	Drawn	Checked
H	09.04.19	HKC	BB

AMENDED TO CLIENT COMMENTS

Drg No: CB_80_026_300_3/4BTH_E01

Rev: H

Project:
THE NURSERY, PHASE 2D,
SHORNCLIFFE HEIGHTS, FOLKESTONE

Title:
TYPE 3/4BTH
ELEVATIONS

Client:

Taylor Wimpey



COOPERBAILLIE