



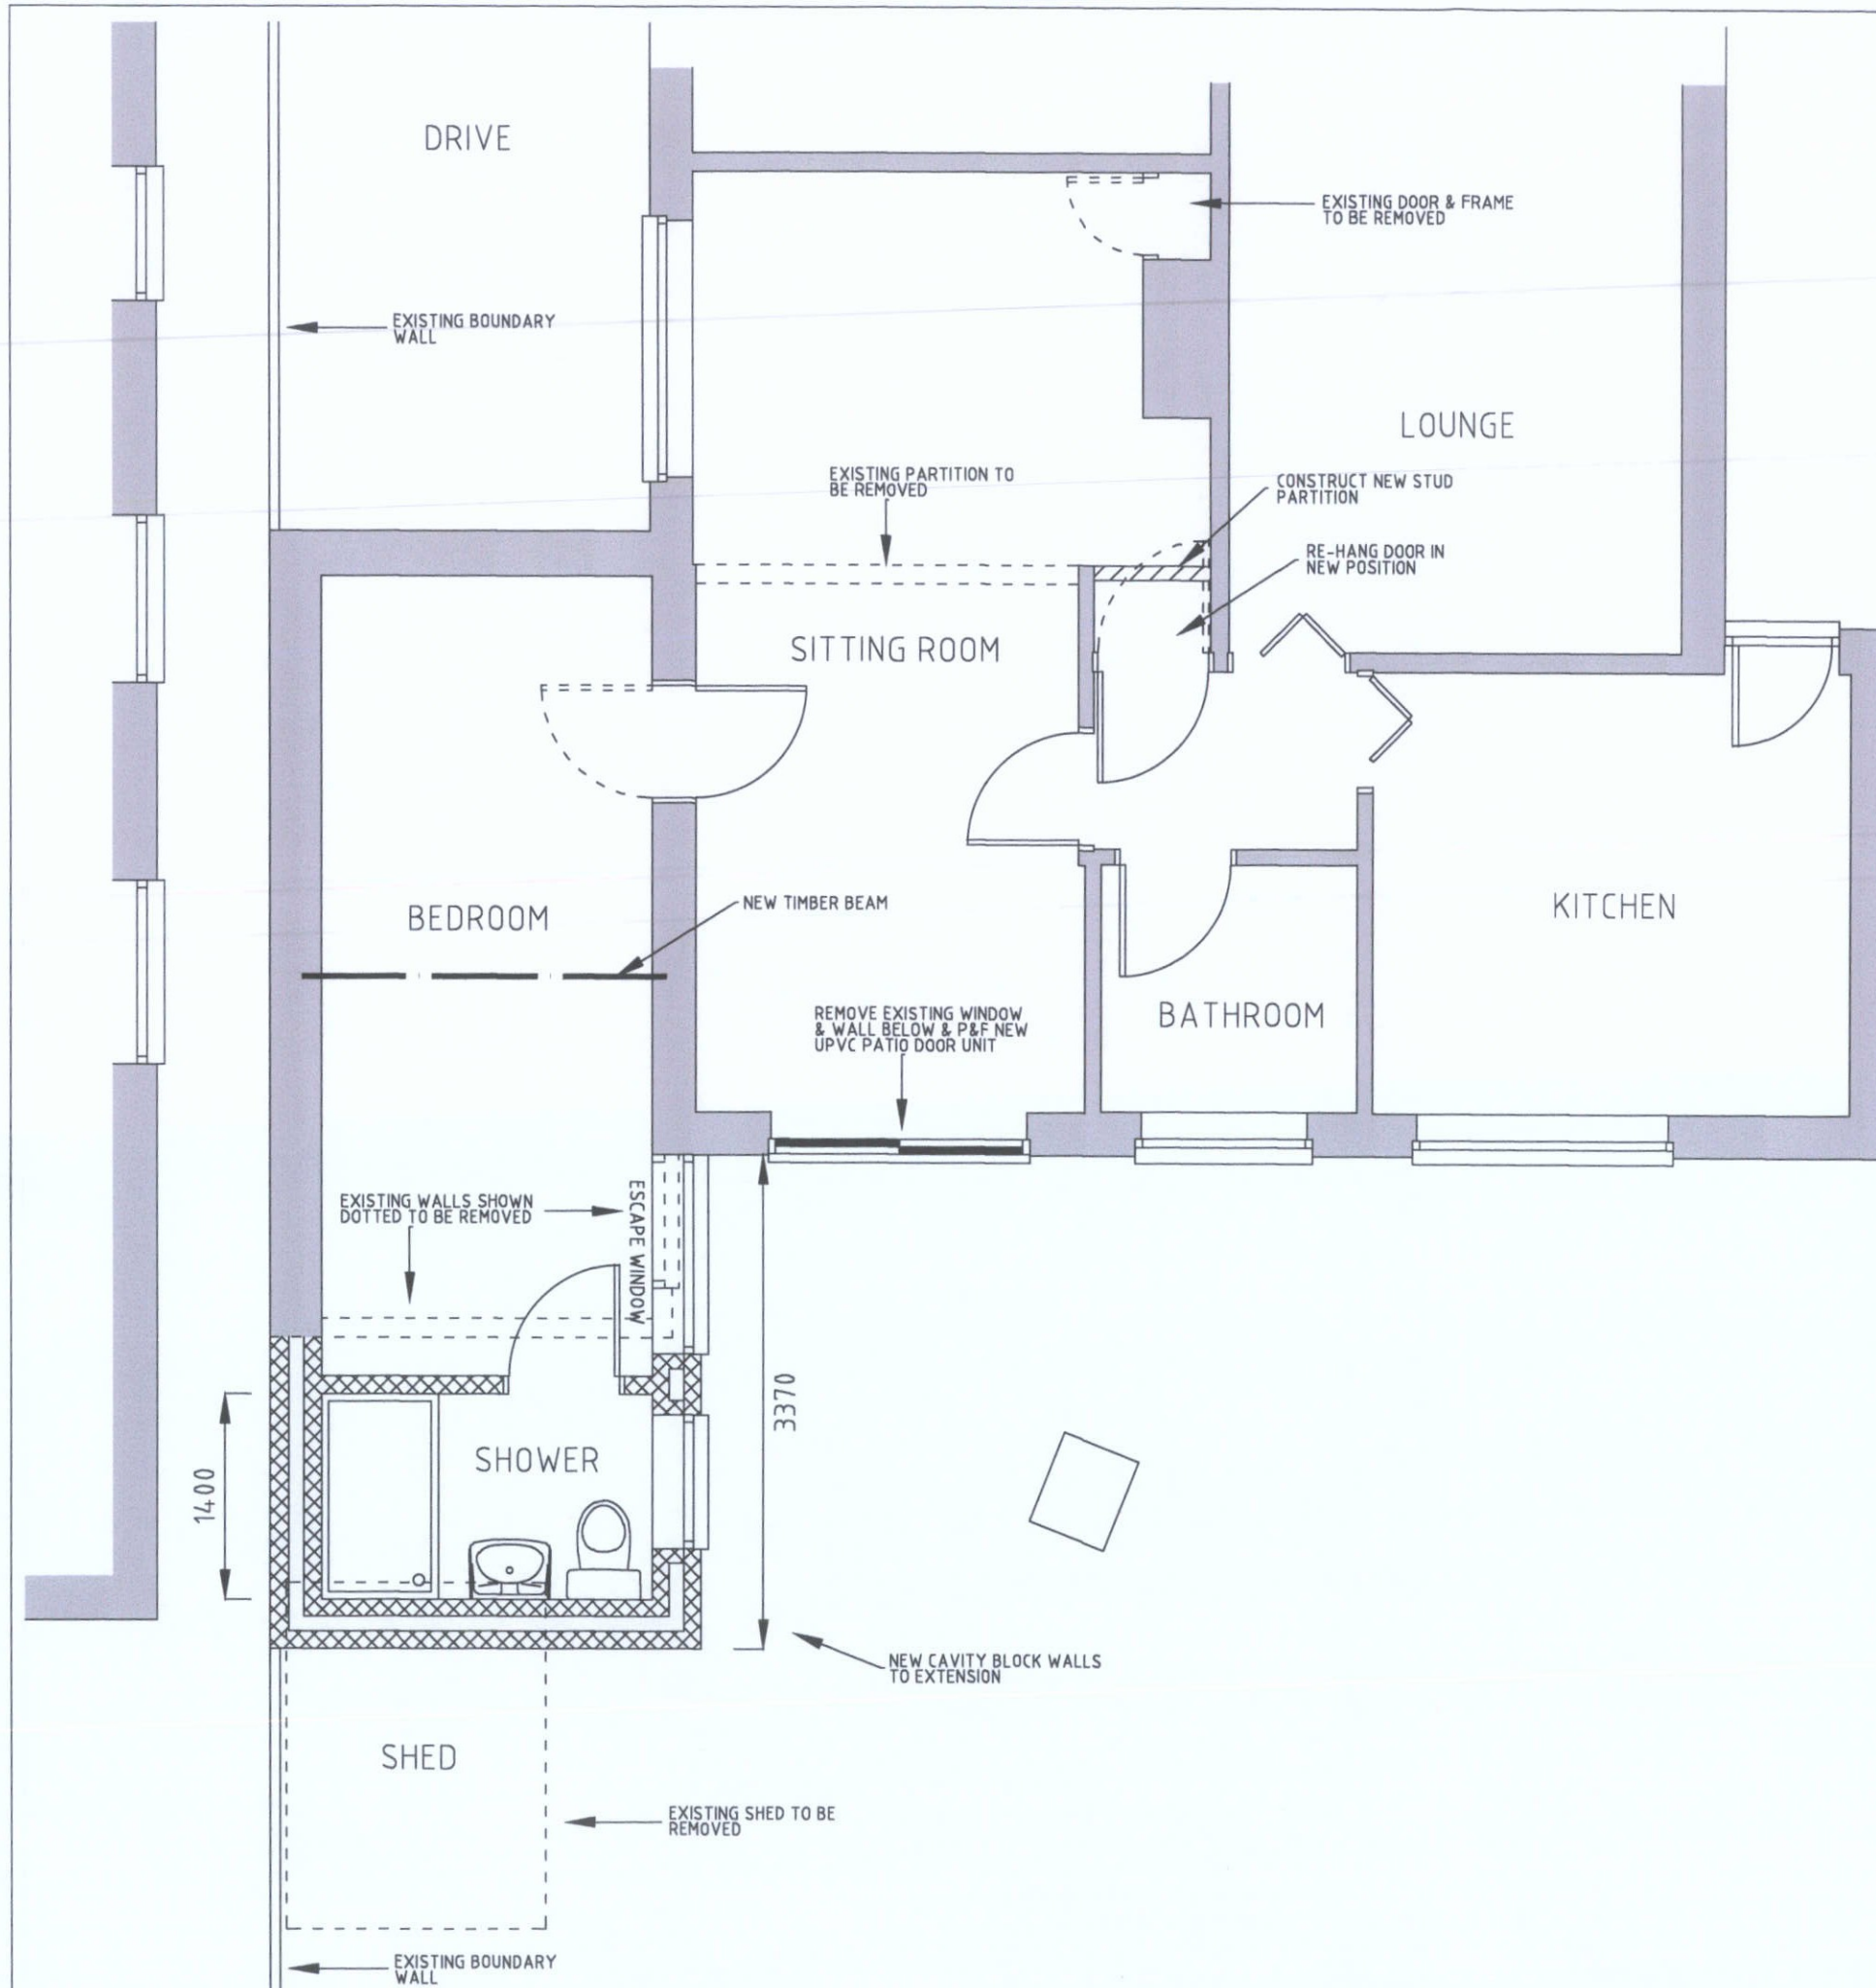

Revision

 

SCALE (metres) - 1:50

NOTES

ALL DIMENSIONS SHOWN MUST BE CHECKED ON SITE PRIOR TO CONSTRUCTION

PRIOR TO STARTING WORK ON SITE A TRIAL HOLE IS REQUIRED FOR INSPECTION BY BUILDING CONTROL TO ESTABLISH GROUND CONDITIONS

THE FINISHED FLOOR LEVEL OF THE NEW EXTENSION TO BE AT THE SAME LEVEL AS THE EXISTING FLOOR LEVEL OF DWELLING

- NEW CAVITY BLOCK WALLS WITH RENDERED EXTERNALLY
- EXISTING WALLS AND PARTITIONS
- EXISTING WALLS ETC TO BE REMOVED
- NEW STEEL BEAM TO ENGINEERS DETAILS

02 MAY 2019

Nigel Seymour Design Services Tel: 01797 363558	Title PROPOSED REAR EXTENSION 30 THE PARADE GREATSTONE NEW ROMNEY KENT		Client MRS E HARRIS 30 THE PARADE GREATSTONE NEW ROMNEY KENT	
	Type of Drawing PROPOSED FLOOR PLAN		Drawn By NS	
	Date APRIL 2019		Scale 1:50 (Print @ A3)	
	Drawing No 19005/B/03		Revision	