


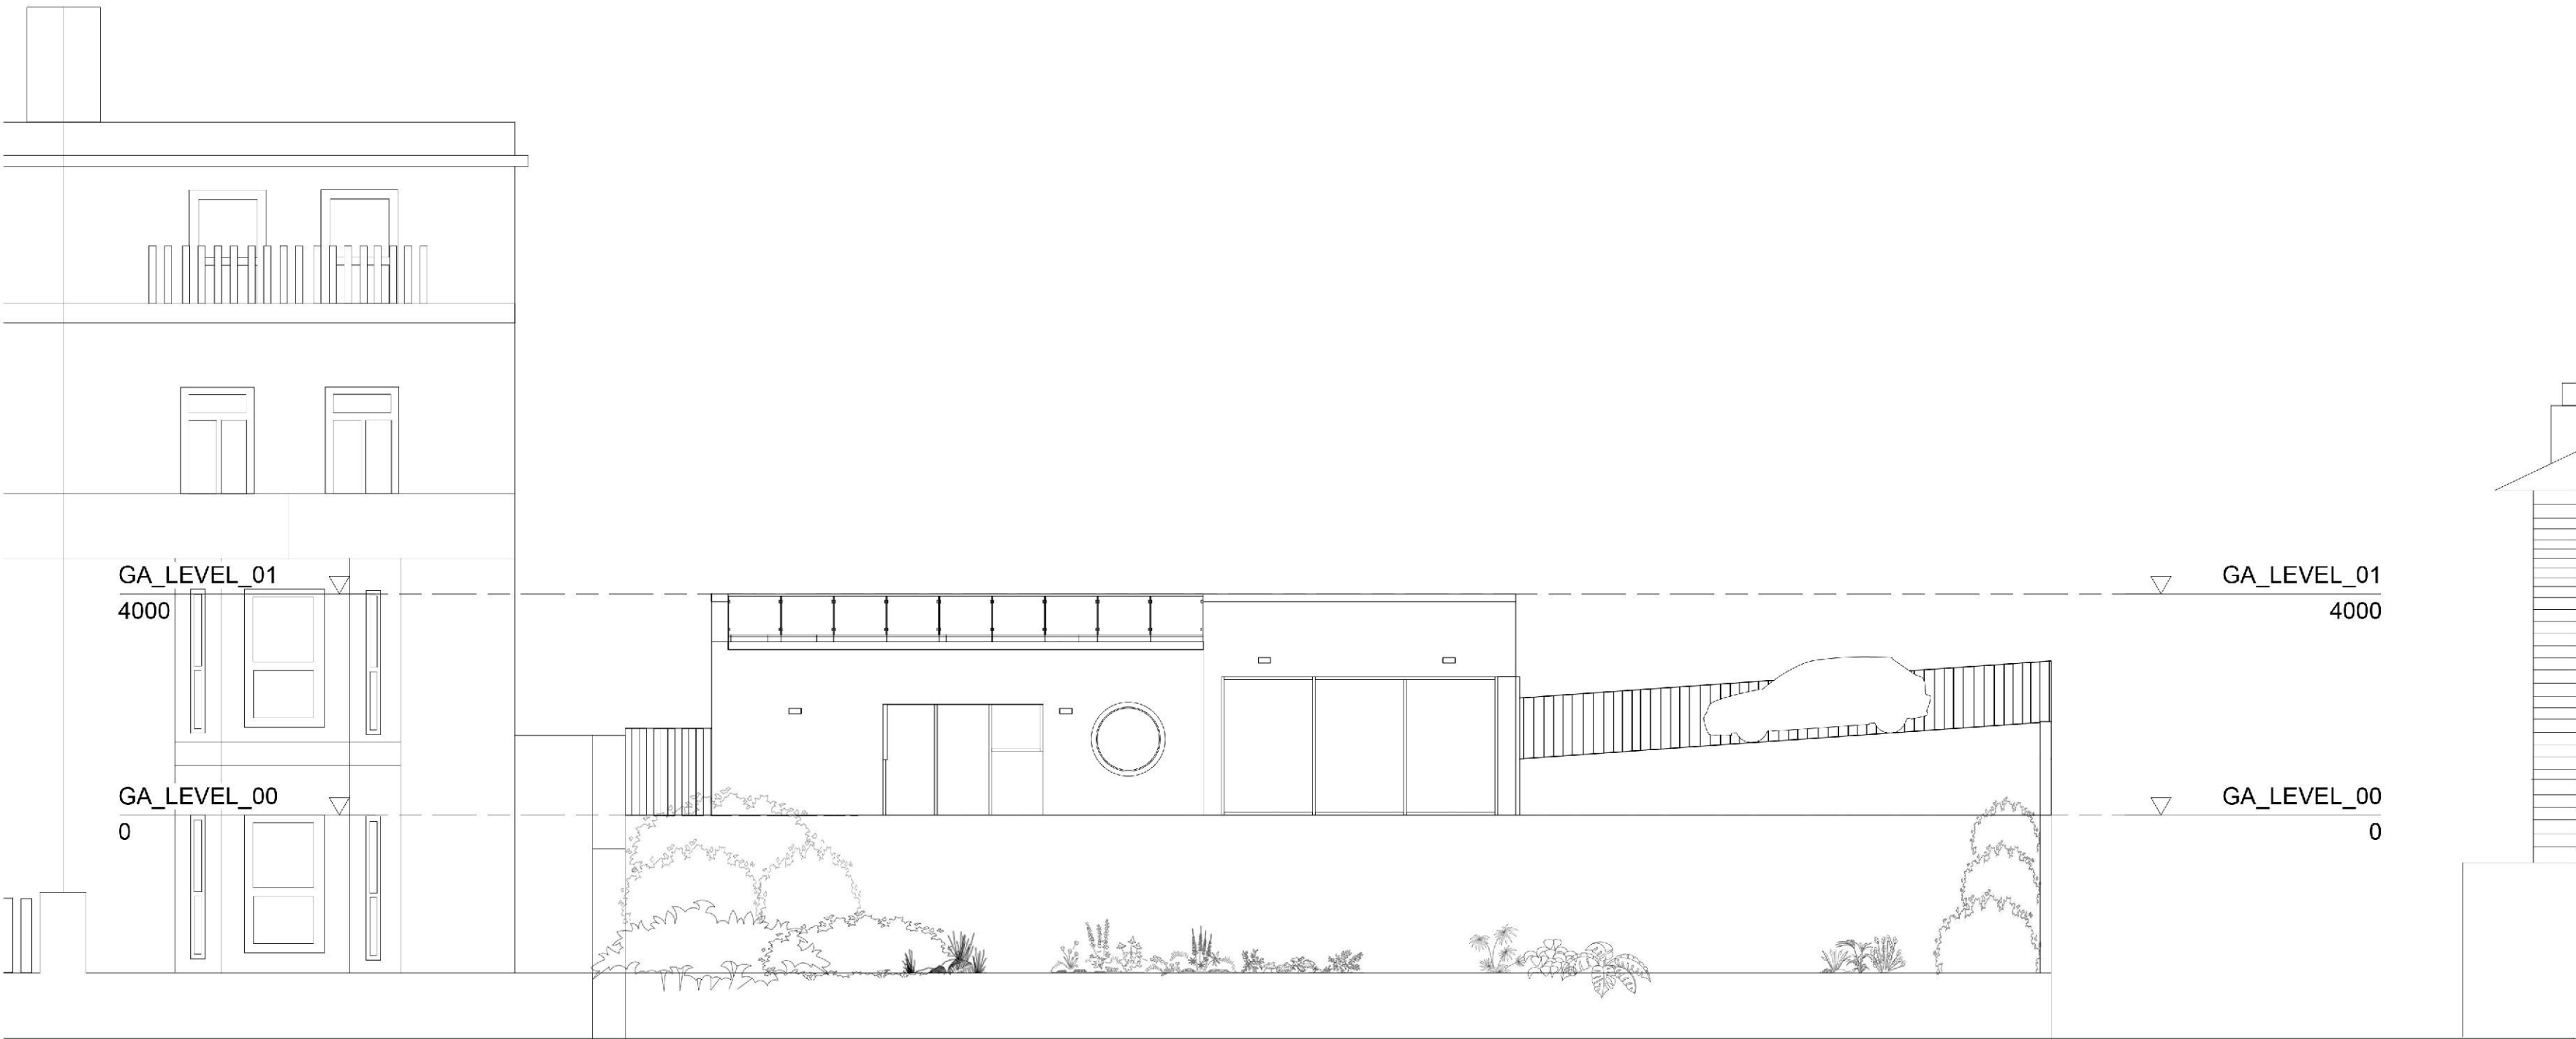

- General Notes
1. Dimensions are in millimetres unless stated otherwise.
 2. Levels are in metres AOD unless stated otherwise.
 3. Dimensions govern.
Do not scale off drawing.

REV	Date	Reason For Issue	Chk
-----	------	------------------	-----

FOR PLANNING

DRAWING STATUS

DW Designs



London

Mob: +44 (0)7783 414120
Email: drew_woolford@hotmail.co.uk

Client

Mr Alan Myers

Keyplan

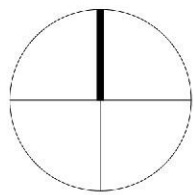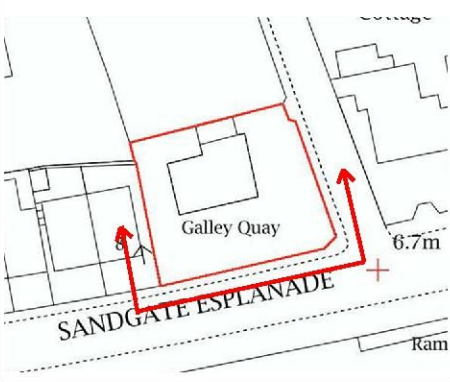

Project

Galley Quay

Drawing Title

Proposed South Elevation

Scale at A2
1 : 100

Date
01/05/2019

Project No.
0613

Rev No.
02

Drawing No.
PA2204

