


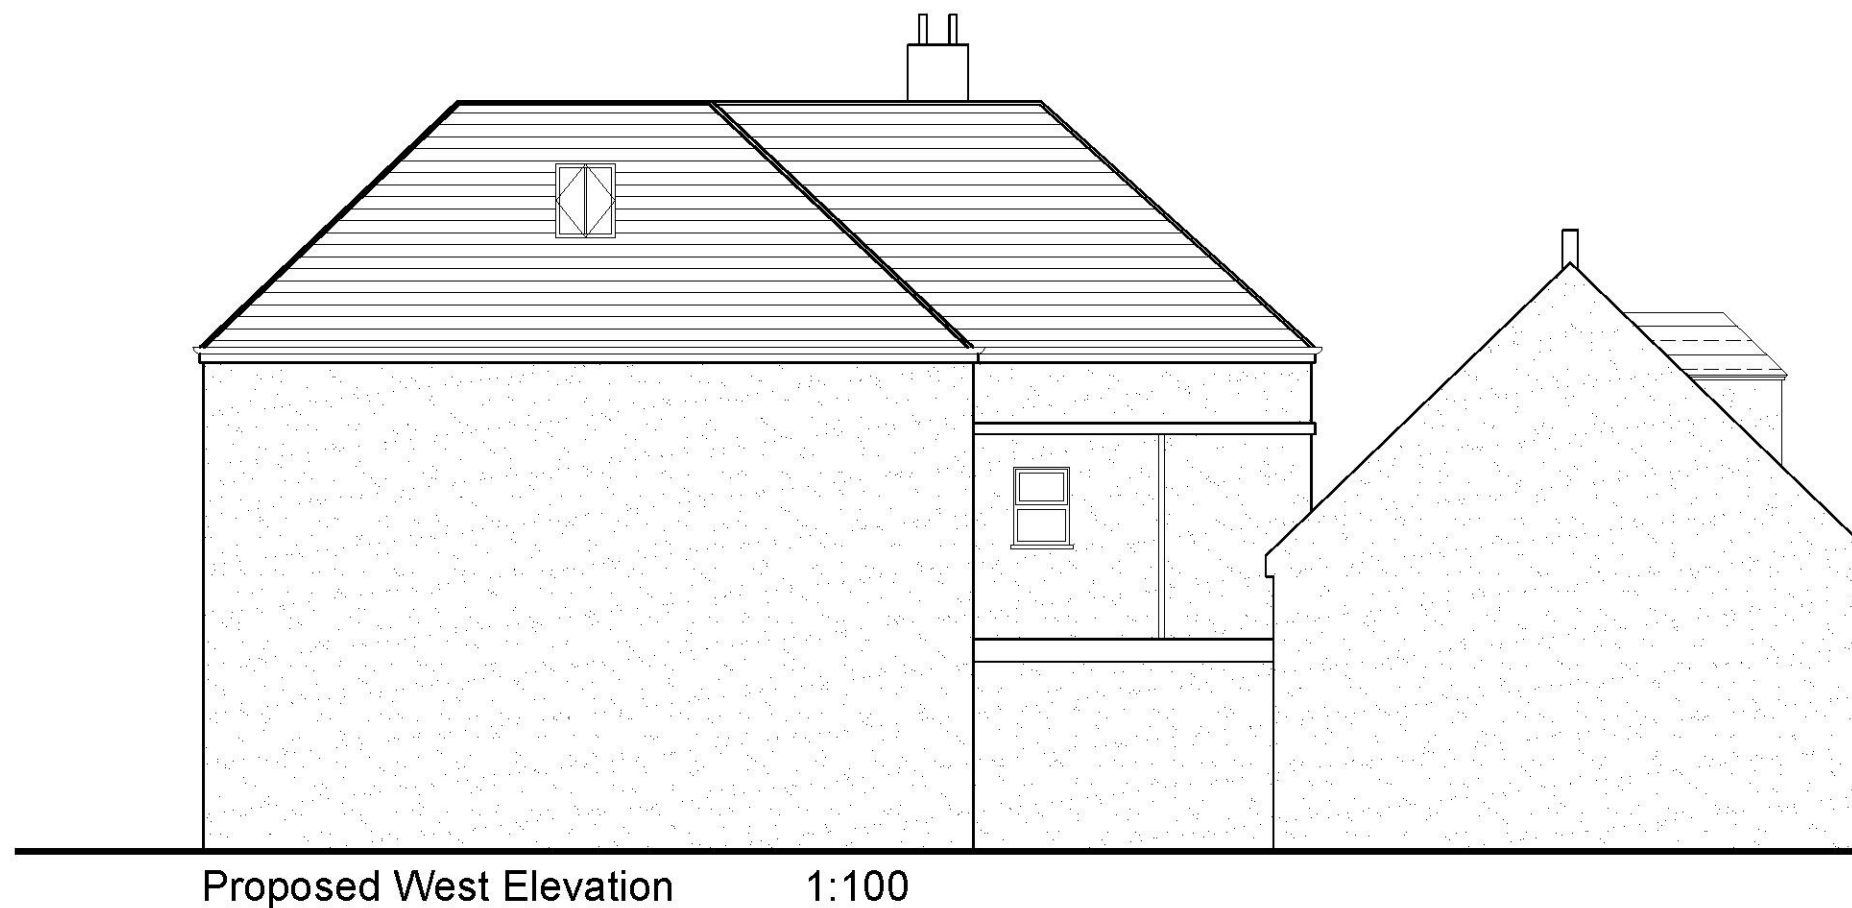

Key:



Slate Tiles



Clay Peg Tiles



DRAWING:—

Proposed South and West Elevation

P7

07/03/2019

Dormers to south and east elevation revised. Rooflights changed to smaller.
Dormers changed to traditionally detailed.

CLIENT:—

Mrs Sandra Wilkins,
23 Sandgate High Street, Sandgate,
CT20 3AH

PROJECT&TITLE:—

Conversion to 4 residential
apartments and removal of rooms
on the Cottages

SCALE:—

1:100@A3

DWG NO:—

PL16/18016

DATE:—

June 2018

REVISION:—

P7

CLArchitects

127 Sandgate Road,
Folkestone, Kent, CT20 2BH
Ph: 01303 647 233 www.clarchitects.co.uk