


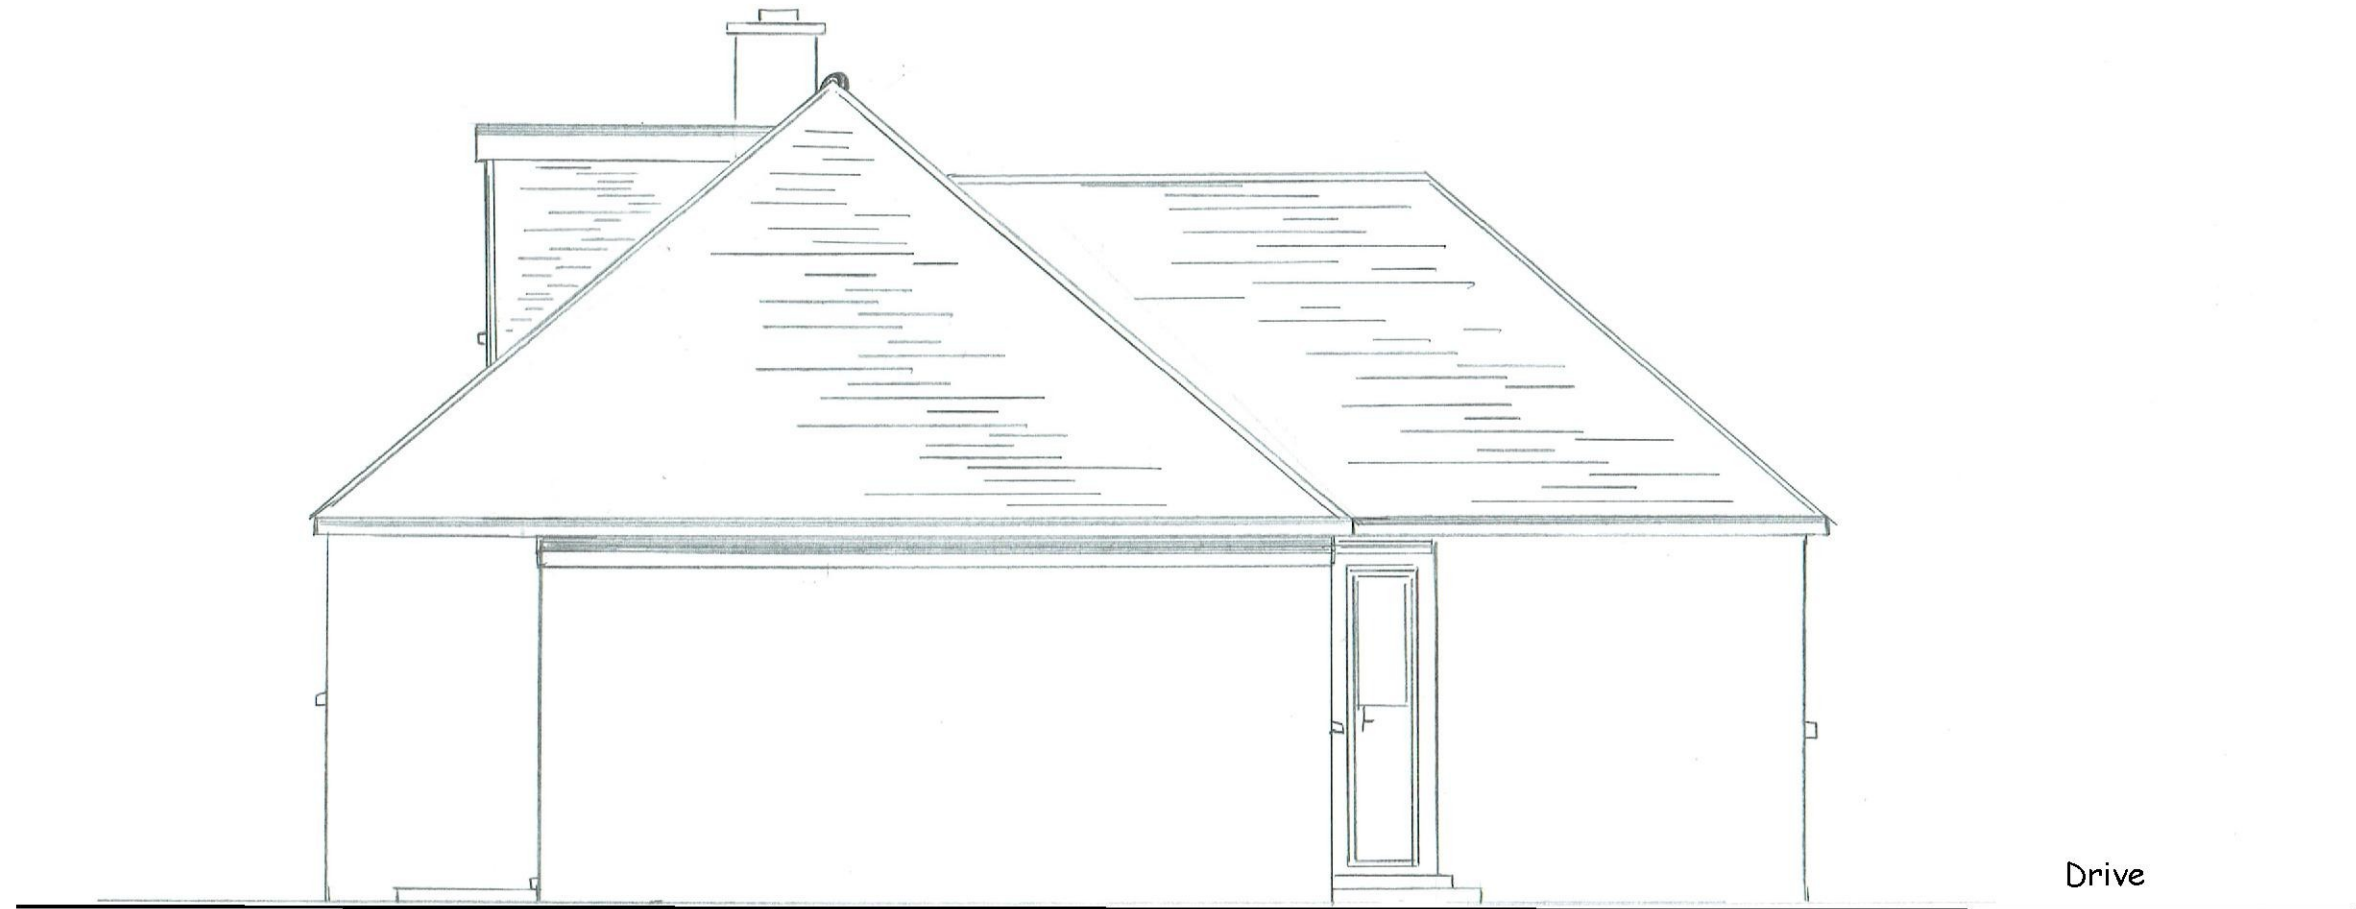

Alterations to roof to increase 1st floor space
and addition of roof lights to the front

4 Lower Sands - Dymchurch

Existing north elevation

Drawing Number: CB-004

Scale 1:50 @ A3

Date: 11-02-19

Drawn By:
Chris Brian
CB Planning
07810 432 681