


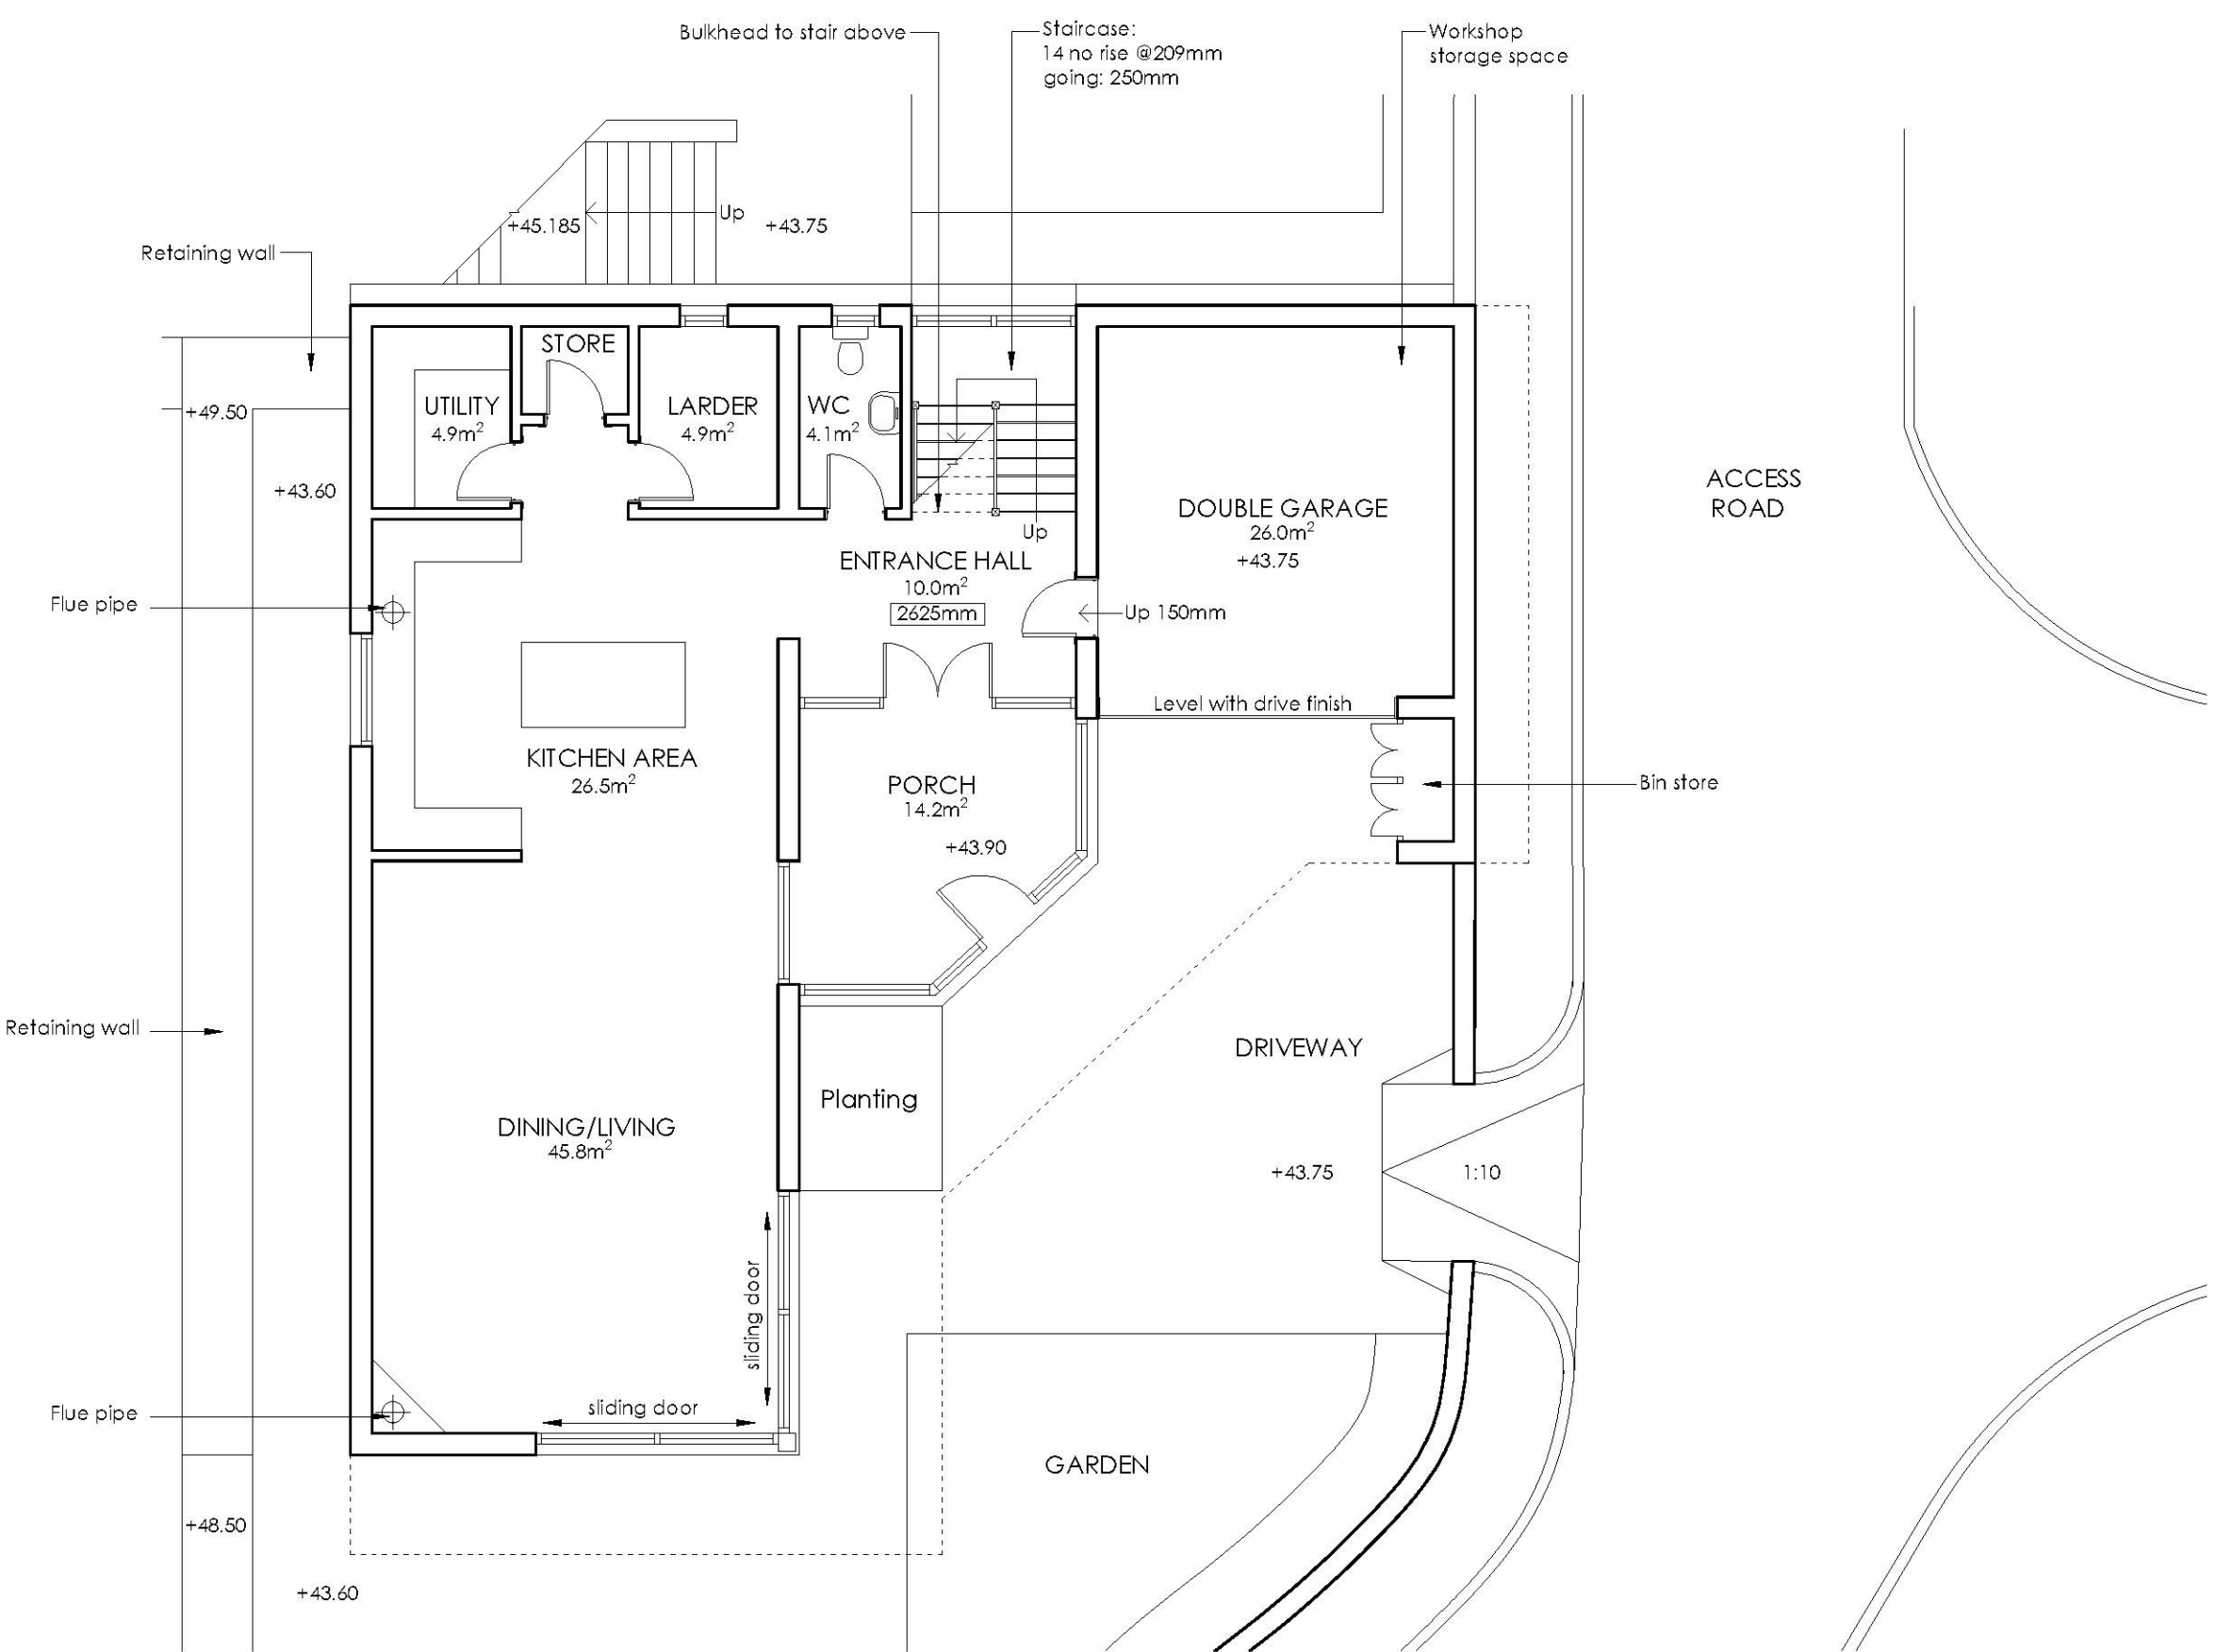

NOTES

ALL DIMENSIONS ARE TO BE CHECKED ON SITE. ANY DISCREPANCIES ARE TO BE VERIFIED WITH THE ARCHITECT BEFORE PROCEEDING WITH THE WORKS.



WHERE ITEMS ARE COVERED BY DRAWINGS OF A DIFFERENT SCALE THE LARGER SCALE DRAWINGS ARE TO BE WORKED TO.

DO NOT SCALE OFF DRAWINGS. FIGURED DIMENSIONS TO BE WORKED TO IN ALL CASES.

ALL DIMENSIONS INDICATED ARE STRUCTURAL UNLESS STATED OTHERWISE.

THIS DRAWING IS TO BE READ IN CONJUNCTION WITH ALL OTHER GENERAL ARRANGEMENT DRAWINGS, DETAILS AND SPECIFICATIONS.

ALL WORKS TO COMPLY WITH THE REQUIREMENTS OF BUILDING REGULATIONS 1991 AND SUBSEQUENT AMENDMENTS.

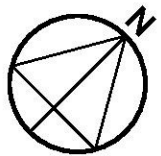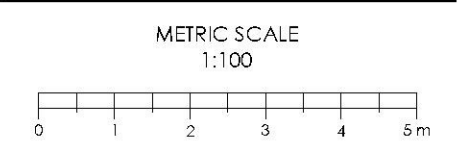

Issue	Initials & date	modification	QA
-------	-----------------	--------------	----

DRAWING TYPE
PLANNING


PROJECT TITLE
Martello Towers 6 & 7
Shorncliffe, Nr. Sandgate
Kent, CT20 3BJ

CLIENT
Best Choice Construction Ltd

DRAWING TITLE
UNIT 2, GROUND FLOOR PLAN
AS PROPOSED

date	scales	size	drawn by
Feb 2019	1:100	A3	KR
job no.	drawing no.	revision no.	
14/209/MTH	AD(0)56		

 **Cyma Architects**
55 The Old High Street,
Folkestone, Kent, CT20 1RN
Tel: 01233 666667
Fax: 01233 666663
Website: www.cymaarchitects.co.uk
E-mail: info@cymaarchitects.co.uk
Chartered Architects

 

CHARTERED ARCHITECTS

© 2018 Cyma Architects Ltd

THIS DOCUMENT IS CONFIDENTIAL. THE DOCUMENT, COPYRIGHT AND ANY DESIGN THEREIN ARE THE PROPERTY OF CYMA ARCHITECTS LTD AND ROGER JOYCE ASSOCIATES. UNLESS OTHERWISE SPECIFIED ON THIS DOCUMENT, THE DOCUMENT AND ANY INFORMATION THEREIN MAY NOT BE USED, COPIED OR DISCLOSED TO ANY THIRD PARTY WITHOUT THE WRITTEN AUTHORIZATION OF CYMA ARCHITECTS LTD AND ROGER JOYCE ASSOCIATES.

COPYRIGHT ACKNOWLEDGEMENT
THE COPYRIGHT OF THE FOLLOWING IS IN CONNECTION WITH THIS DOCUMENT ARE ACKNOWLEDGED AND DESCRIBED BELOW:

COPYRIGHT
COPYRIGHT

AD(0)56
UNIT 2, GROUND FLOOR PLAN
AS PROPOSED
SCALE 1:100