


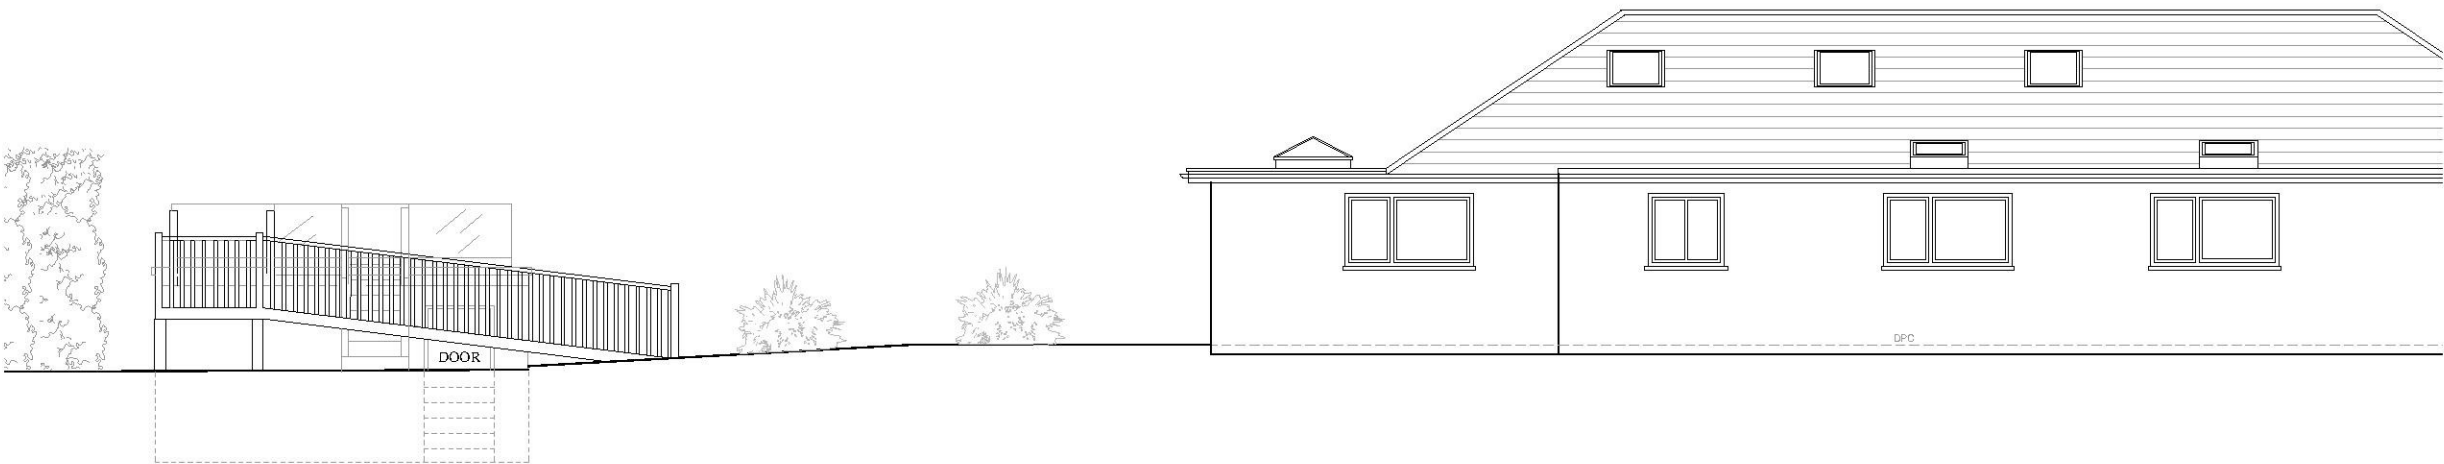


PROPOSED SOUTH WEST ELEVATION

Scale 1:100




PROPOSED NORTH EAST ELEVATION

Scale 1:100

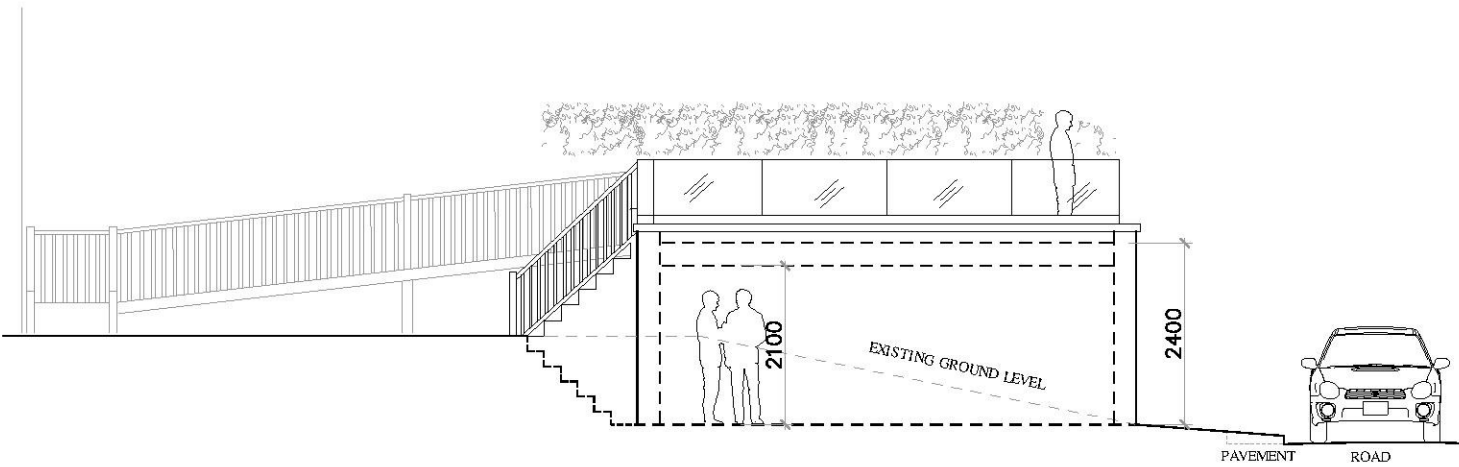

PROPOSED NORTH WEST SECTIONAL ELEVATION

Scale 1:100

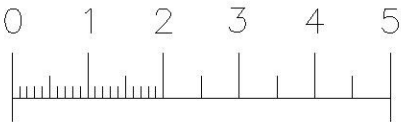

Scale Bar (Metres) - Sc. 1:100

NOTES:

This drawing is the copyright of John Verkaik and should not be copied without consent.

All work must be carried out in accordance with the requirements of the current British Standards and Building Regulations.

The contractor must verify all levels and dimensions on site before commencing any work or preparing shop drawings. Any discrepancies should be notified to the architect immediately.

Use written dimensions only. Do not scale off this drawing. If in doubt please ask.

A GARAGE DECK LOWERED 450mm 08/05/2019 JV

No	Revision	Description	Date	Checked
----	----------	-------------	------	---------



JV Chartered Architects
Broadfield Road
Folkestone
Kent
CT20 2JT
Telephone: (01303) 252182
Mob: 0787 635 3484

PROJECT NO.
1909

CLIENT/PROJECT
MR & MRS JOHNSON
GWENELLA, 3 CANNONGATE
AVENUE, HYTHE, KENT, CT21 5PS

DRAWING TITLE
PROPOSED GARAGE ELEVATIONS

SCALE
1:100 AT A3

STATUS	AREA
--------	------

DRAWN BY	CHECKED	DATE
SW	JV	APRIL 2019

DRAWING No.	REV No.
1909-10	A