

DIMENSIONS ON SITE AND ALL EQUIPMENT SIZES TO BE VERIFIED PRIOR TO WORK COMMENCING.
DO NOT SCALE FROM PRINTED DRAWINGS.
DO NOT COPY THIS DRAWING OR ISSUE IT TO OTHERS WITHOUT PRIOR CONSENT IN WRITING FROM THE FORUM CONSULTANCY

ISSUE	REVISION	BY	CHECK	DATE
A	updated			9.7.2018
B	updated			31.8.201
C	Adjusted brickwork / boarding			10.5.19

GENERAL NOTES:

All work to be as good building practice and to Local Authority and NPPC standard approval.
All work and workmanship is to comply with BS 8000, the Building Regulations including recent amendments 2015 and 2019 and Building Inspectors approval on site.

All materials used and workmanship shall be in accordance with current British Standards and British Standard Codes of Practice BBA / Agreement Certificates.

All timbers to be protected by a proprietary manufactured preservative treatment to include protection from rot and wood boring insects all cut ends of timber with a brush applied preservative as work proceeds.


CDM REGULATIONS:

This project falls within the scope of the new Construction (Design Management) Regulations 2015.

The Client is required to appoint a Planning Supervisor to cover works.

Due care and attention should be made in respect of the Health & Safety issues for the planning, design and construction aspects scheme.

The Contractor shall follow the guidance notes available from the constructing this project.

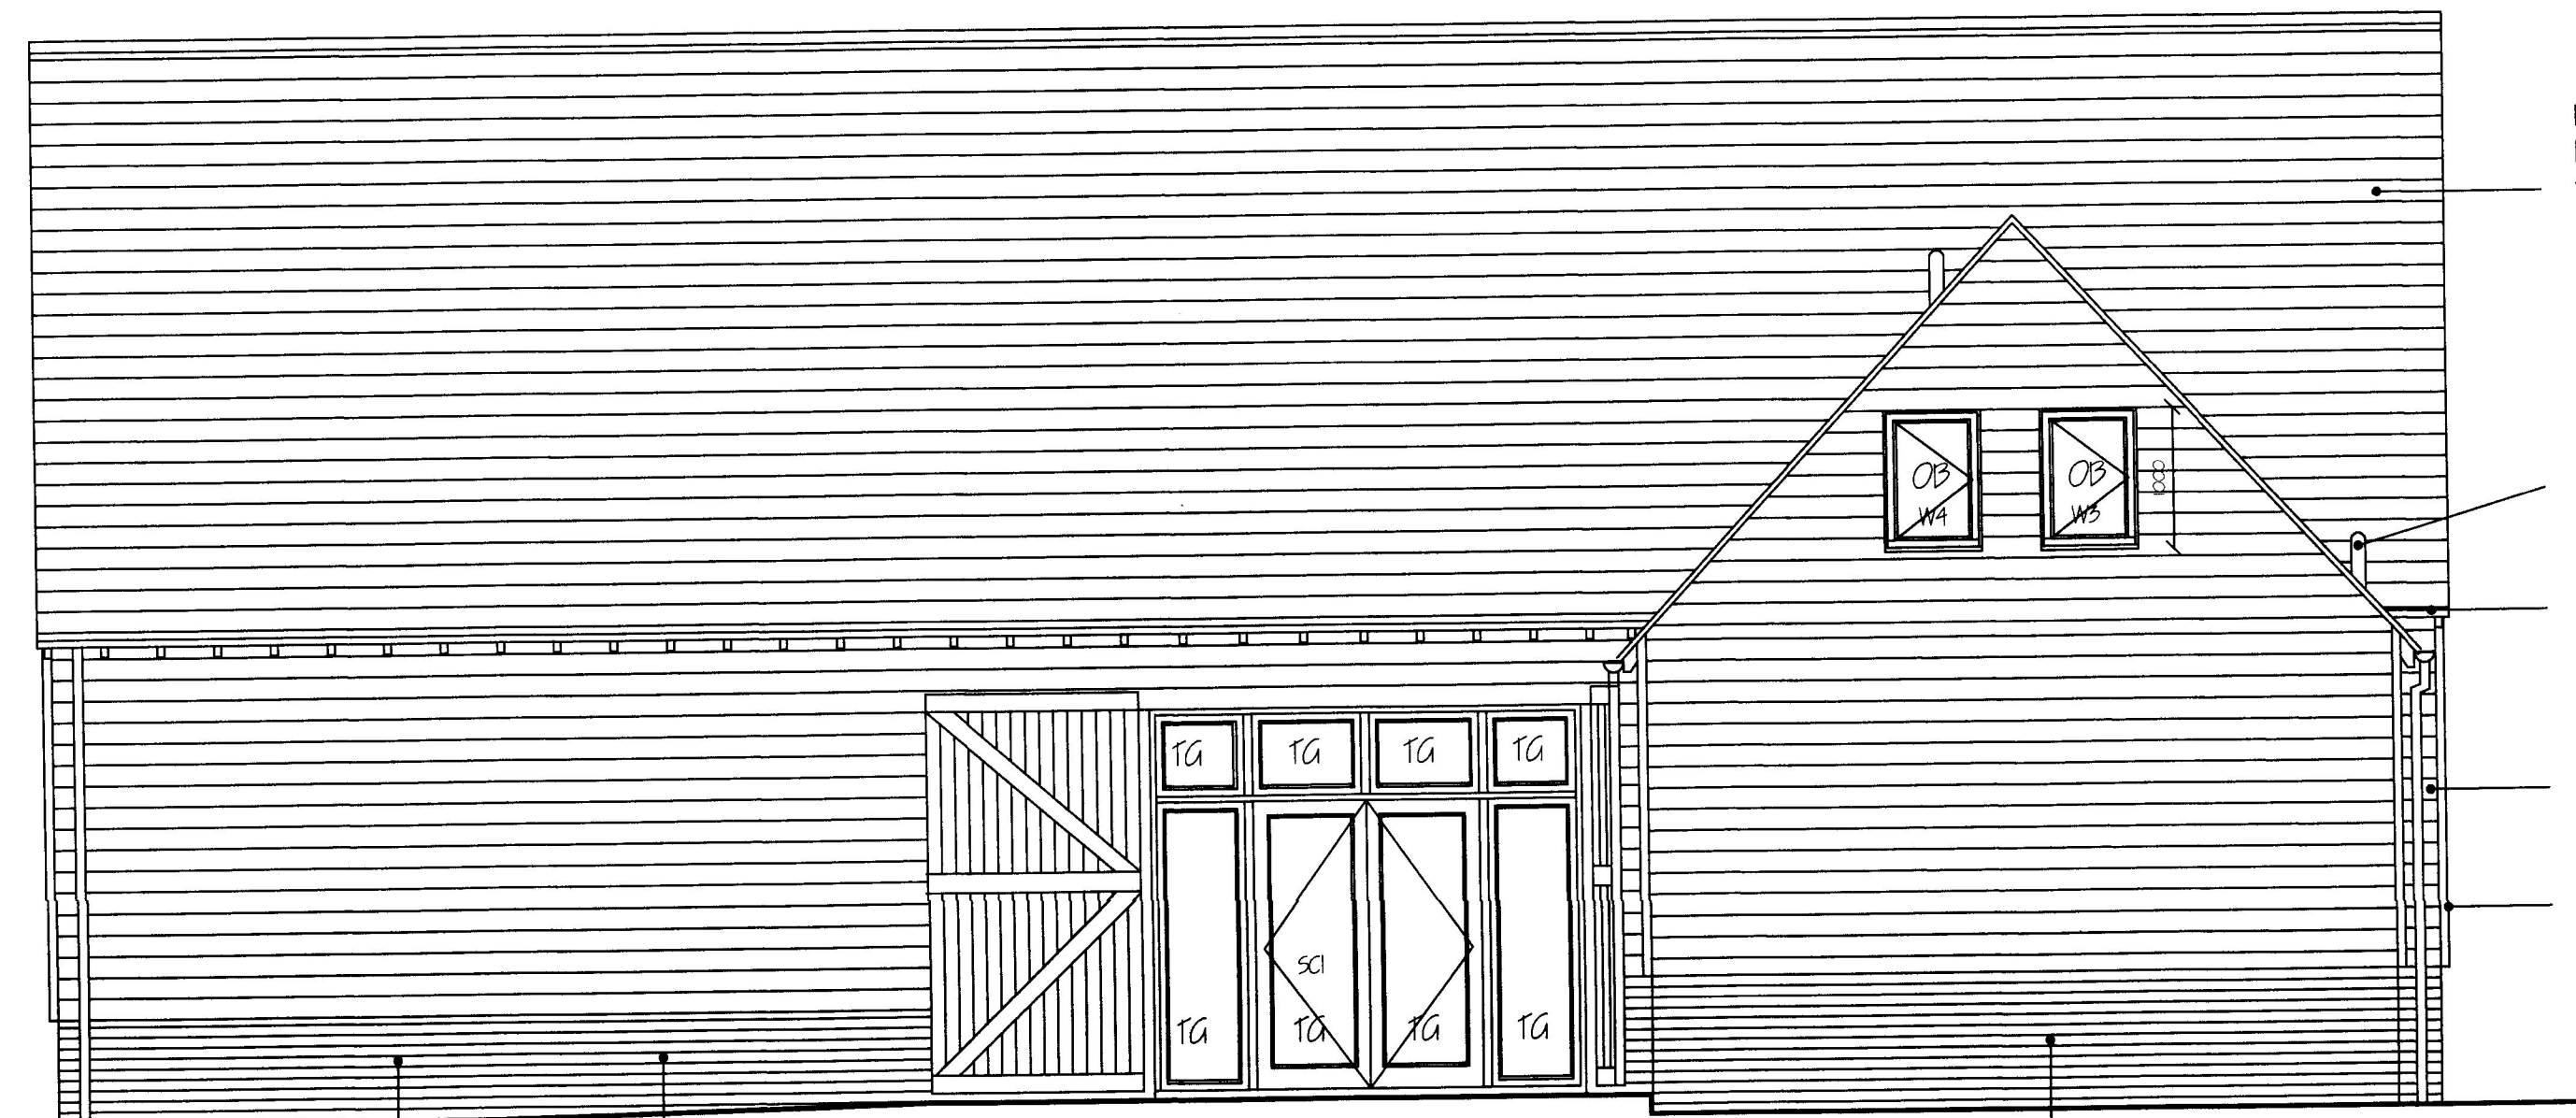


PLINTH IN FLEMISH BOND WITH STOCK BRICKWORK AND POINTED WITH 1:1 CEMENT, NHL3.5 AND SHARP WASHED SAND, BRUSHED NOT TOOLED.

BRICK TYPE 1 TO MAIN BARN

PURPOSE MADE SOFTWOOD / DOUBLE GLAZED SCREEN WITH PURPOSE MADE OPERABLE VERTICALLY BOARDED FRAMED LEDGED AND BRACED DOORS, STAINED TO MATCH WALL BOARDING.

BRICK TYPE 2 TO EXTENSION

NORTH EAST ELEVATION

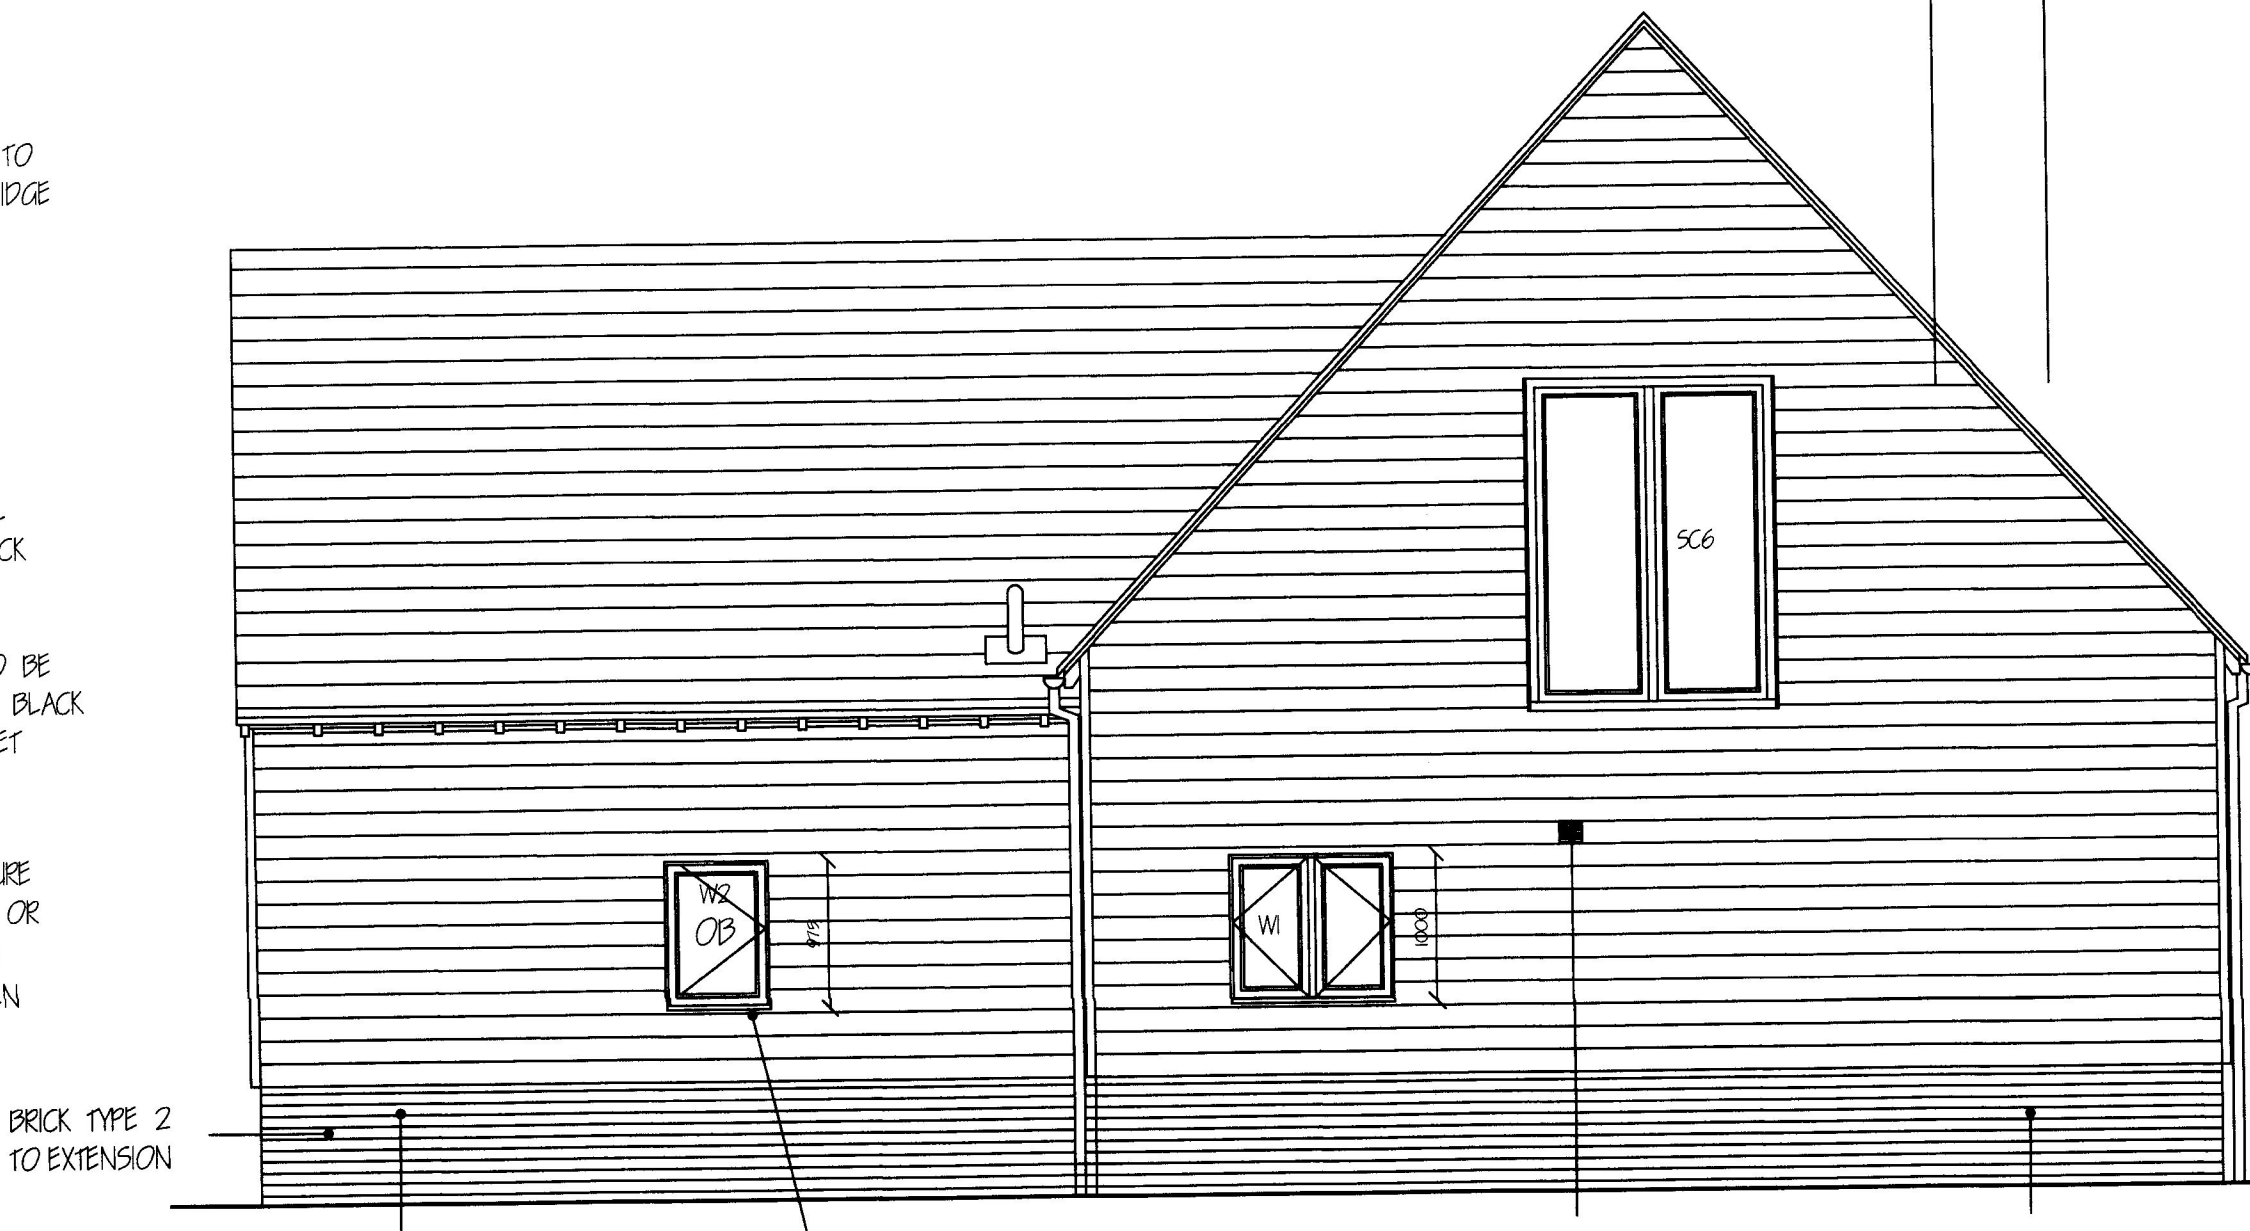

TOILETS AREA CONSTRUCTED IN MATCHING STOCK BRICKWORK AND MATCHING BOND

WINDOW HEAD AT 2175 MM TO MATCH WITH DOOR ON OTHER SIDE AND BOARDING ALIGNMENT.

EXTRACTION FROM KITCHEN TO BE TERMINATED THRU WALL GRILLE BLACK FINISHED

BRICK TYPE 1 TO MAIN BARN

NORTH WEST ELEVATION

Also Refer To Associated A4 Construction Notage Booklet.

Also Refer to Associated Structural Engineers Details, Calculation and Drawings.

Also Refer To Associated Drawings.

THE FORUM CONSULTANCY

LEMNIS HOUSE, STONE STREET, LYMPNE, Nr. ASHFORD, KENT CT21 4JN
TEL. 01303 260656 FAX. 01303 269889

EMAIL : forumenergy@btinternet.com WEB SITE : theforumconsultancy.co.uk


PROJECT

Proposed Rebuilding of Redundant Barn
Hoad Farm
Hoad Lane
Acrise, Nr Folkestone
Kent.

DRAWING TITLE

Elevations as Proposed.

SCALES	DATE
1 : 50	September 2017
DRAWN BY	CHECKED BY
A.I.	A.I.
DRAWING No.	REVISION
2016 / 03 / 12	C

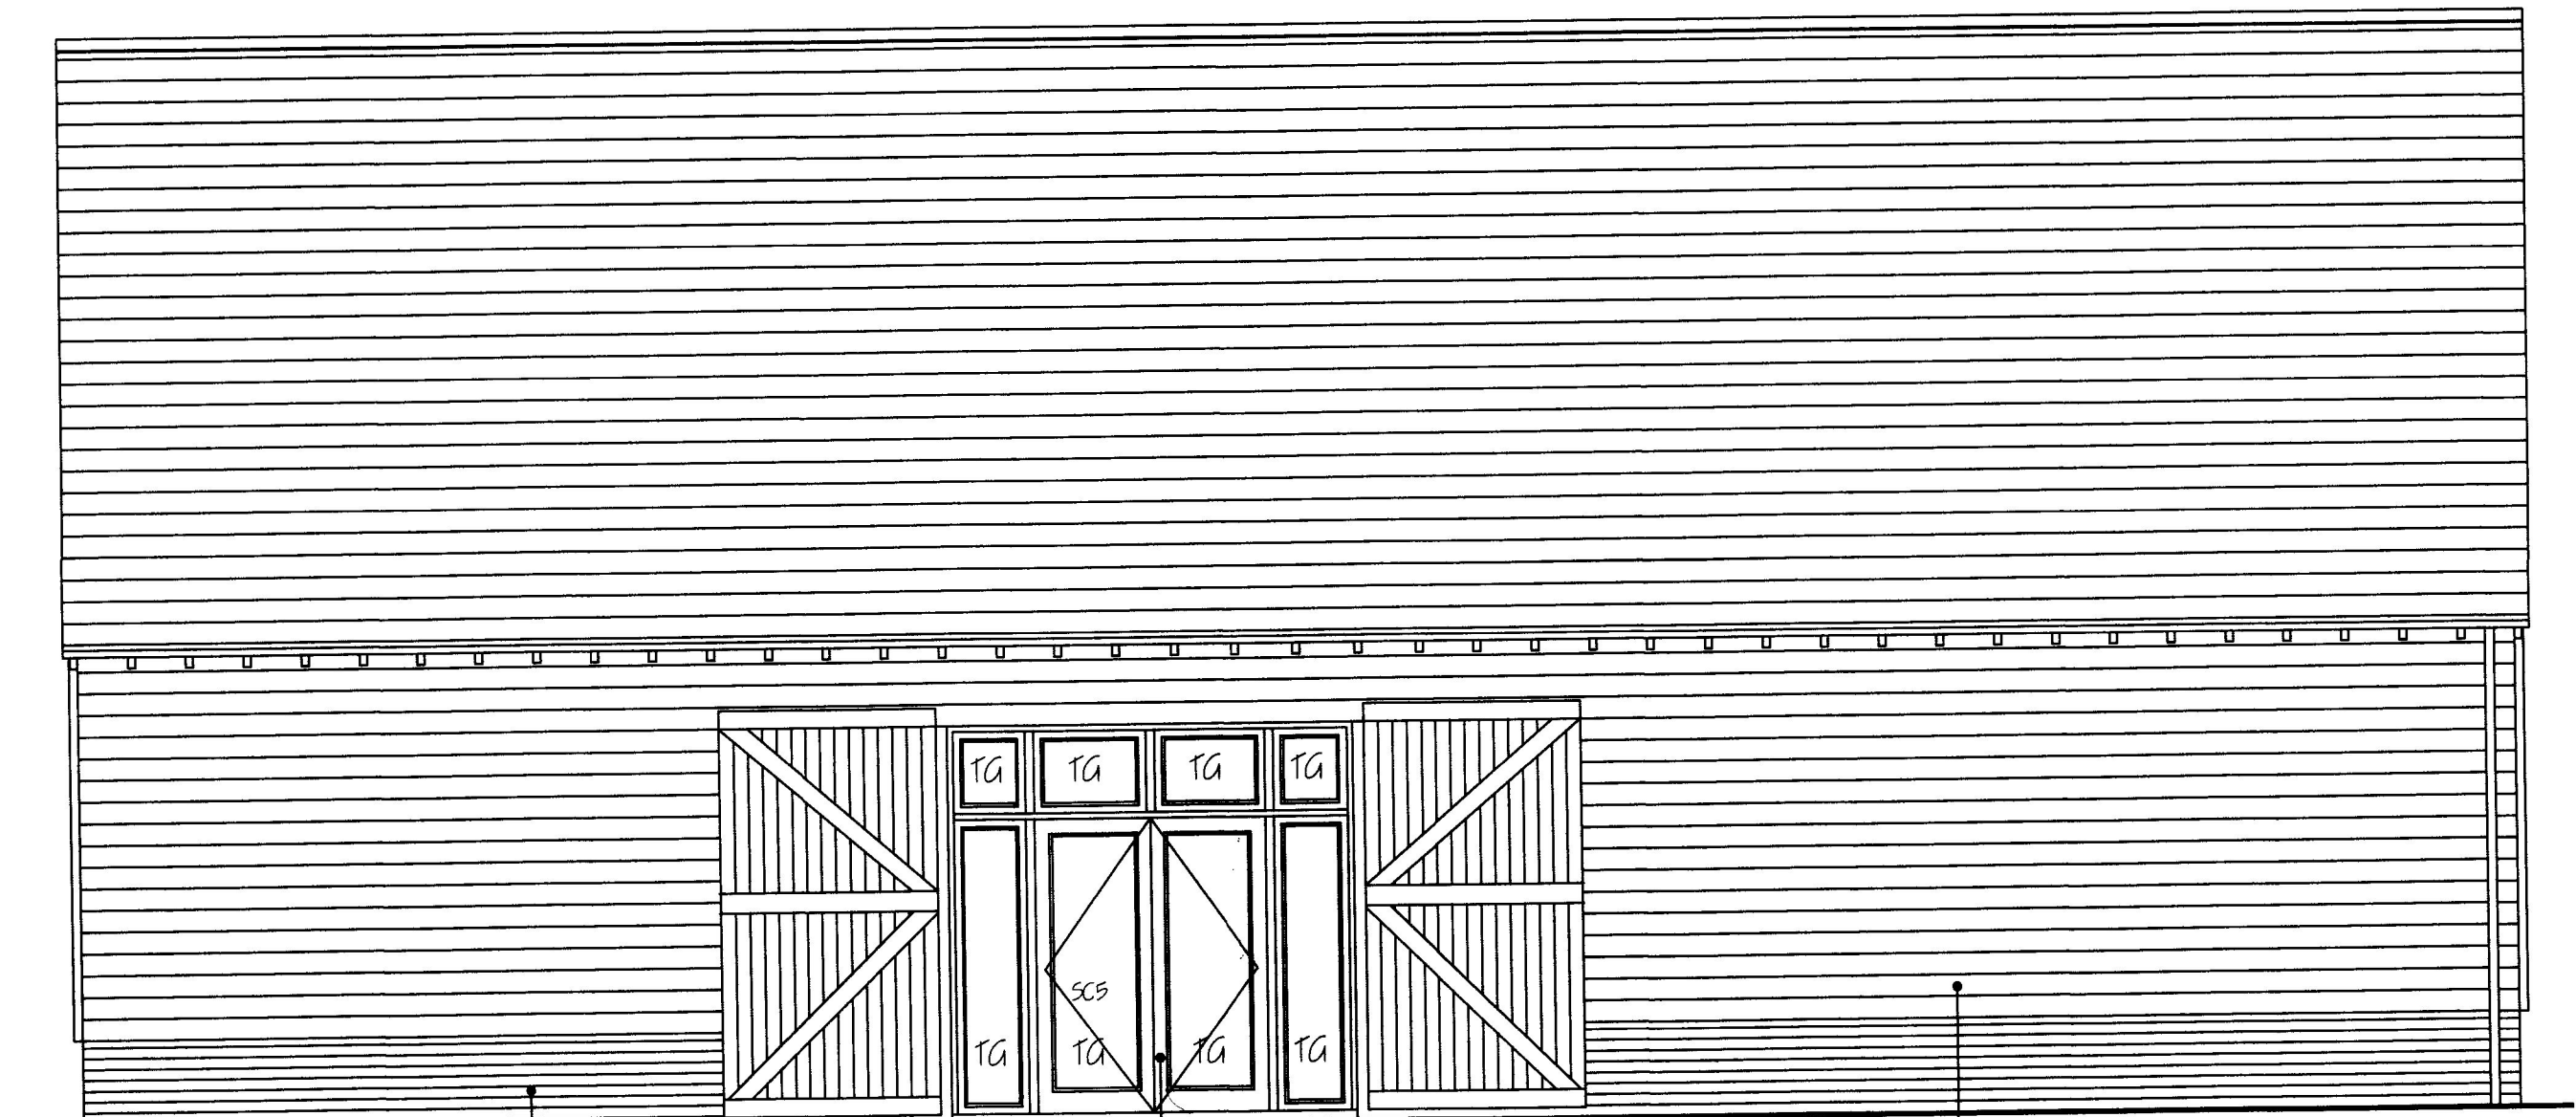

BRICK TYPE 1 TO MAIN BARN

PURPOSE MADE SOFTWOOD / DOUBLE GLAZED SCREEN WITH PURPOSE MADE OPERABLE VERTICALLY BOARDED FRAMED LEDGED AND BRACED DOORS, STAINED TO MATCH WALL BOARDING.

PRE DRILLED SAWN FEATHEREDGE BOARDING 175 X 25 MM DOWN TO 8 MM WITH 25 MM LAP, STAINED BLACK OVER VERTICAL TREATED SOFTWOOD BATTENS OVER BLOCKWORK.

SOUTH WEST ELEVATION



TG = Toughened Glass
OB = Obscured Glass

PURPOSE MADE SOFTWOOD / DOUBLE GLAZED FOLDING DOORS AND FIXED LIGHT SCREEN

BRICK TYPE 1 TO MAIN BARN

BRICK TYPE 2 TO EXTENSION

EXTRACTION FROM TOILET AREAS TO BE TERMINATED IN UNDER SOFFIT VENT UNITS, BLACK FINISHED

SOUTH EAST ELEVATION

14 MAY 2019