


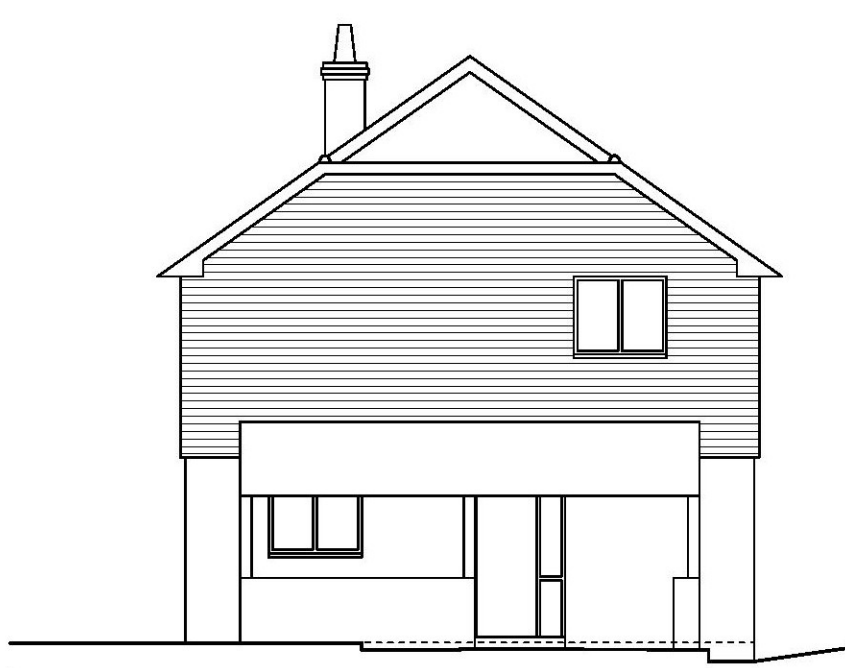

NORTH ELEVATION
SCALE 1:100



EAST ELEVATION




SOUTH ELEVATION




WEST ELEVATION

NOTES
ALL DIMENSIONS ARE TO BE CHECKED ON SITE. ANY DISCREPANCIES ARE TO BE VERIFIED WITH THE ARCHITECT BEFORE PROCEEDING WITH THE WORKS.
WHERE ITEMS ARE COVERED BY DRAWINGS OF A DIFFERENT SCALE THE LARGER SCALE DRAWINGS ARE TO BE WORKED TO.
DO NOT SCALE OFF DRAWINGS. FIGURED DIMENSIONS TO BE WORKED TO IN ALL CASES.
ALL DIMENSIONS INDICATED ARE STRUCTURAL UNLESS STATED OTHERWISE.
THIS DRAWING IS TO BE READ IN CONJUNCTION WITH ALL OTHER GENERAL ARRANGEMENT DRAWINGS, DETAILS AND SPECIFICATIONS.
ALL WORKS TO COMPLY WITH THE REQUIREMENTS OF BUILDING REGULATIONS 1991 AND SUBSEQUENT AMENDMENTS.

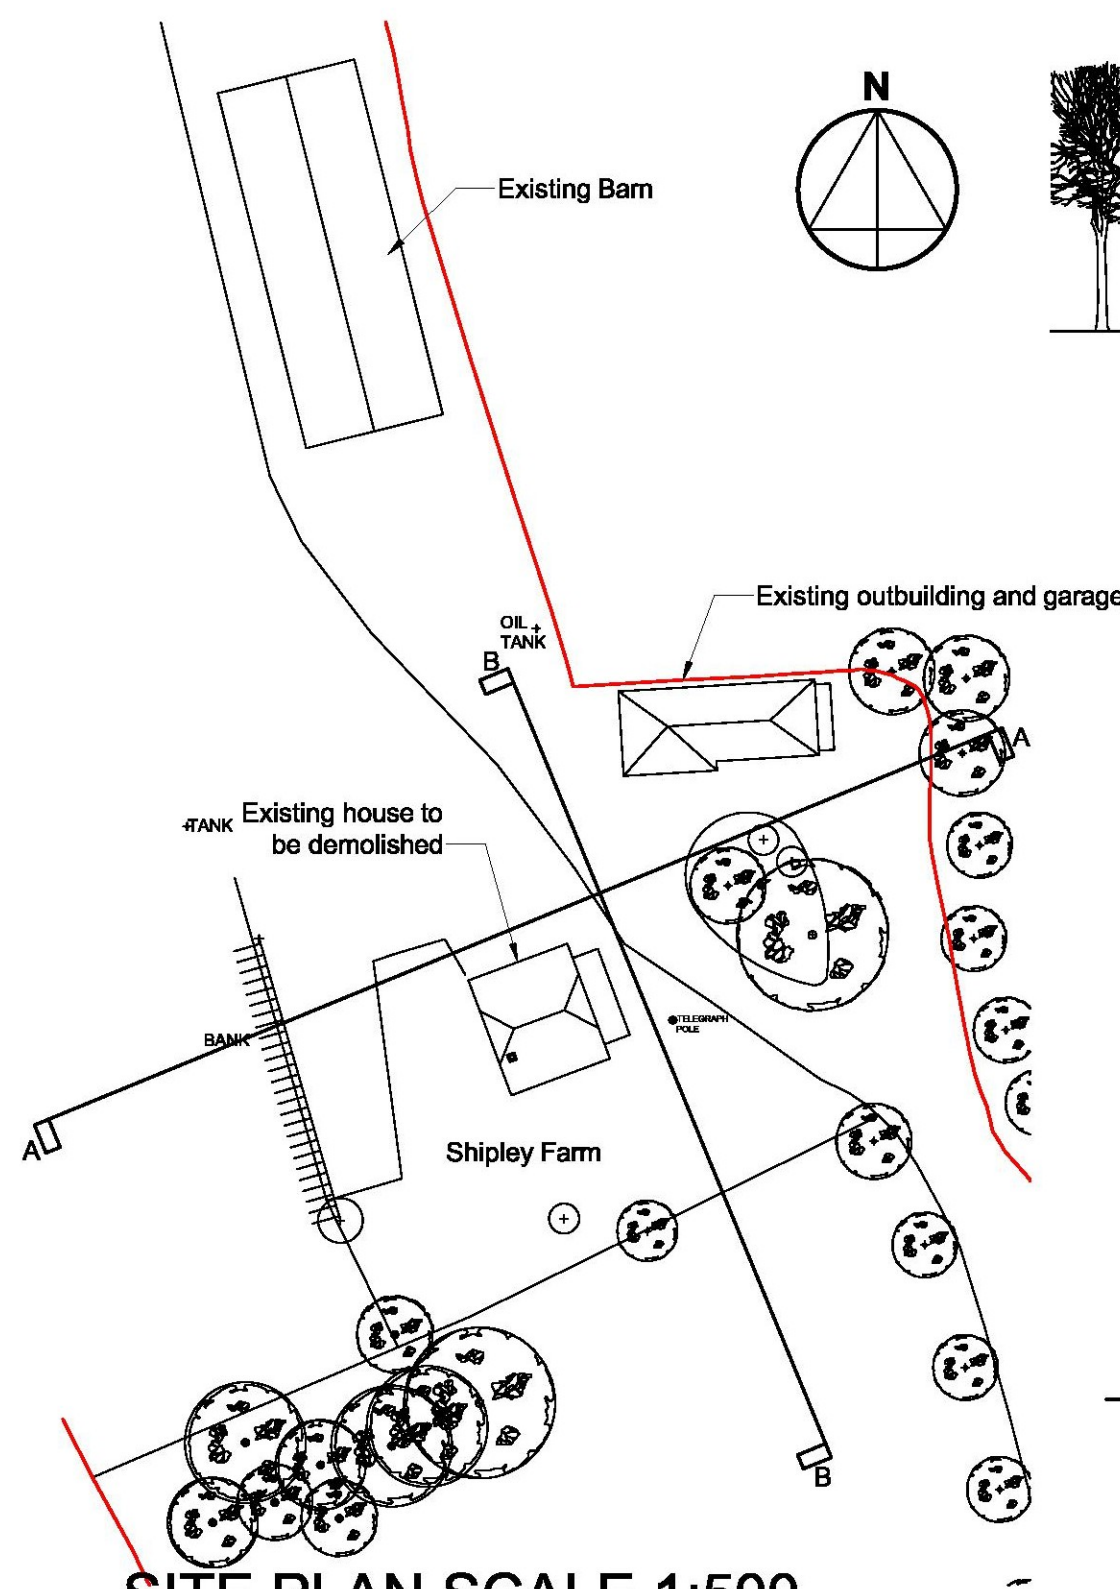

SITE PLAN SCALE 1:500

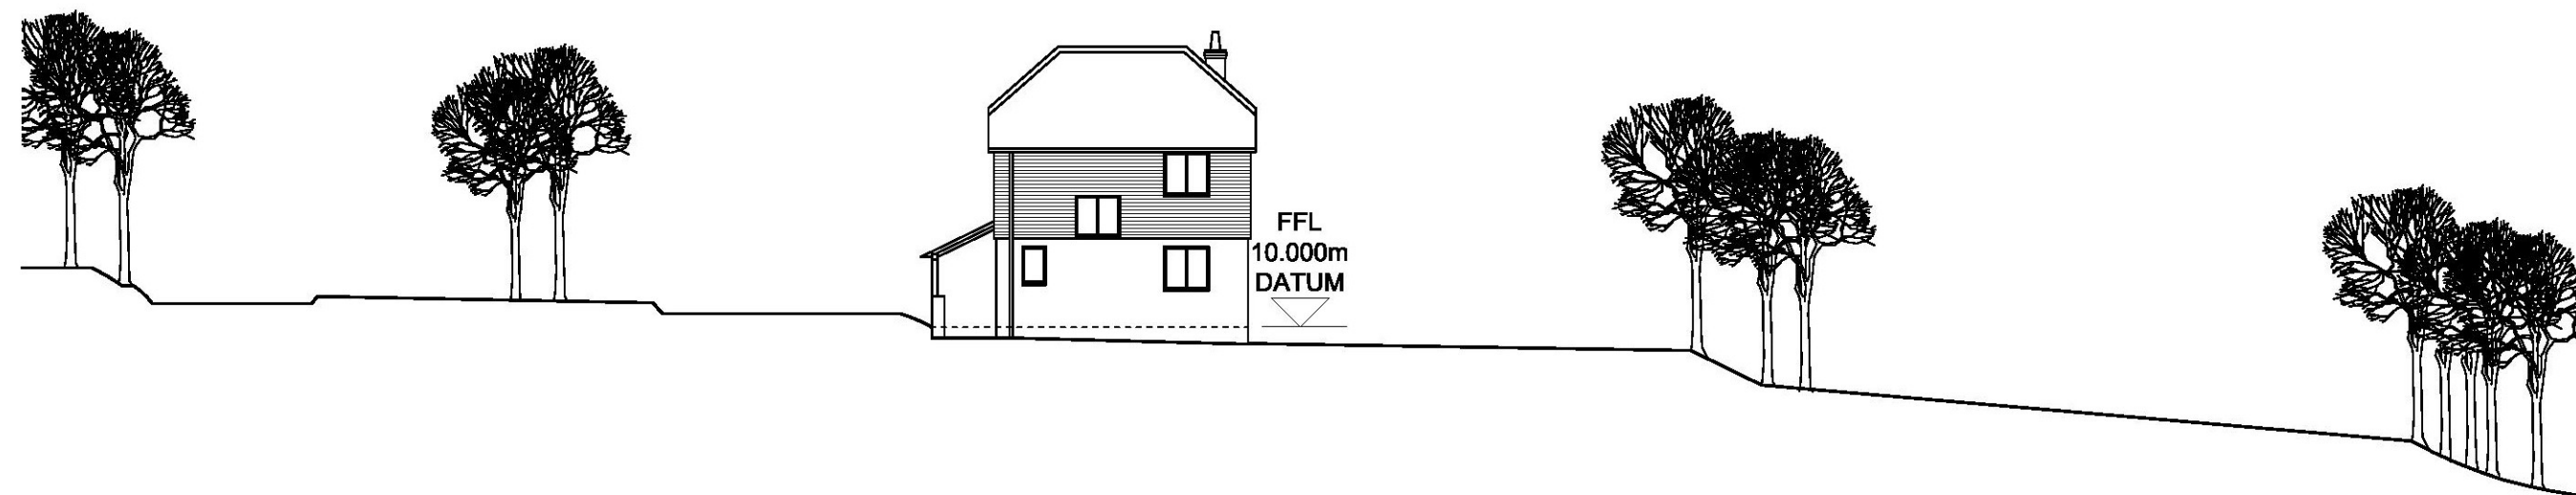

SECTION A-A SCALE 1:200



SECTION B-B SCALE 1:100

Issue	Initials & date	modification
A	MT 10.11.17	Additional levels added for planning

DRAWING TYPE

PLANNING

PROJECT TITLE

Proposed Replacement Dwelling
at Shipley Farm, North Elham, Canterbury
Kent, CT4 6NN

CLIENT

Mr & Mrs Lindsay

DRAWING TITLE

ELEVATIONS AS EXISTING
& SITE SECTIONS
& SITE PLAN

date	scales	size	drawn by
JAN 12	1:100 1:200 1:500	A2	CG
job no.	drawing no.	revision no.	
11/027/SFN	AL(0)01	A	


Cyma Architects
55 The Old High Street,
Folkestone, Kent, CT20 1RN
Tel: 01233 666667
Fax: 01233 666663
Website: www.cymaarchitects.co.uk
Chartered Architects E-mail: enquiries@cymaarchitects.co.uk

© 2012 Cyma Architects Ltd.
THIS DOCUMENT IS CONFIDENTIAL. THE DOCUMENT COPYRIGHT AND ANY DESIGN RIGHT THEREIN ARE THE PROPERTY OF CYMA ARCHITECTS LTD. UNLESS OTHERWISE SPECIFIED ON THIS DOCUMENT, THE DOCUMENT AND ANY INFORMATION THEREIN MAY NOT BE USED, COPIED OR DISCLOSED TO ANY THIRD PARTY WITHOUT PRIOR WRITTEN AUTHORIZATION OF CYMA ARCHITECTS LTD.

COPYRIGHT ACKNOWLEDGEMENT
THE COPYRIGHT OF THE FOLLOWING BOARDS IN CONNECTION WITH THIS DOCUMENT ARE ACKNOWLEDGED AND SECURED BELOW:

ELEVATIONS AS EXISTING & SITE SECTIONS

METRIC SCALE
1:200

 

1:100

