



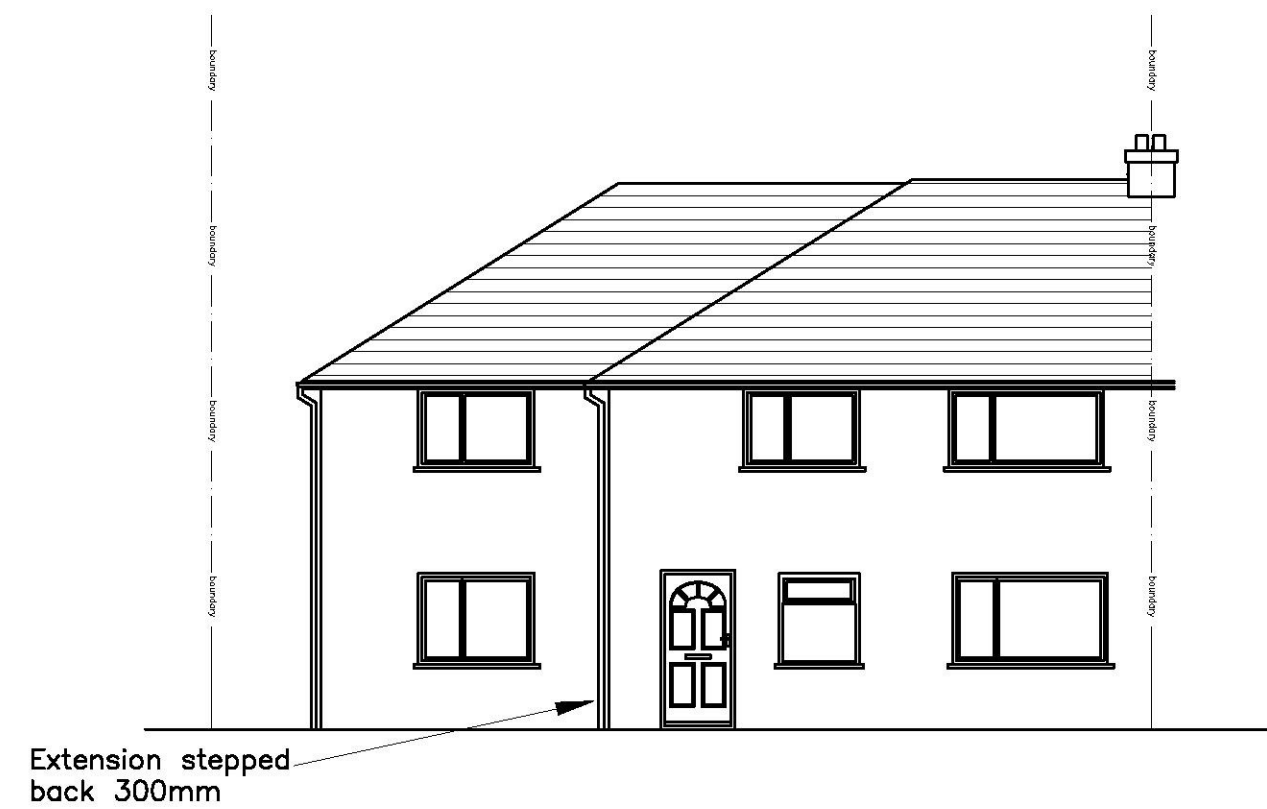


PROPOSED FRONT ELEVATION

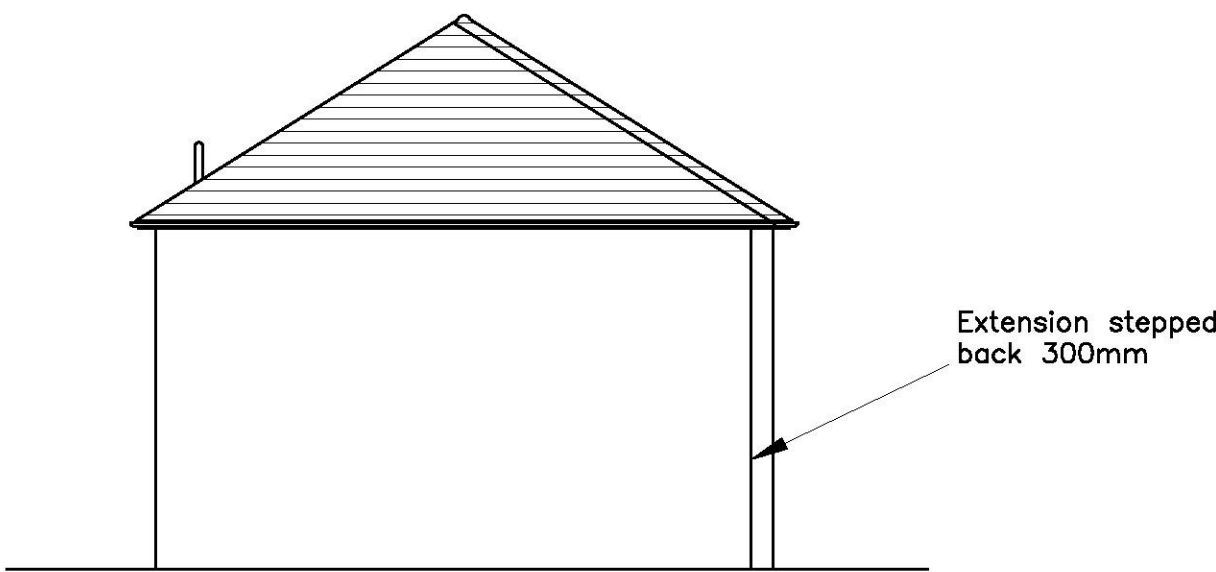


PROPOSED SIDE ELEVATION




PROPOSED REAR ELEVATION

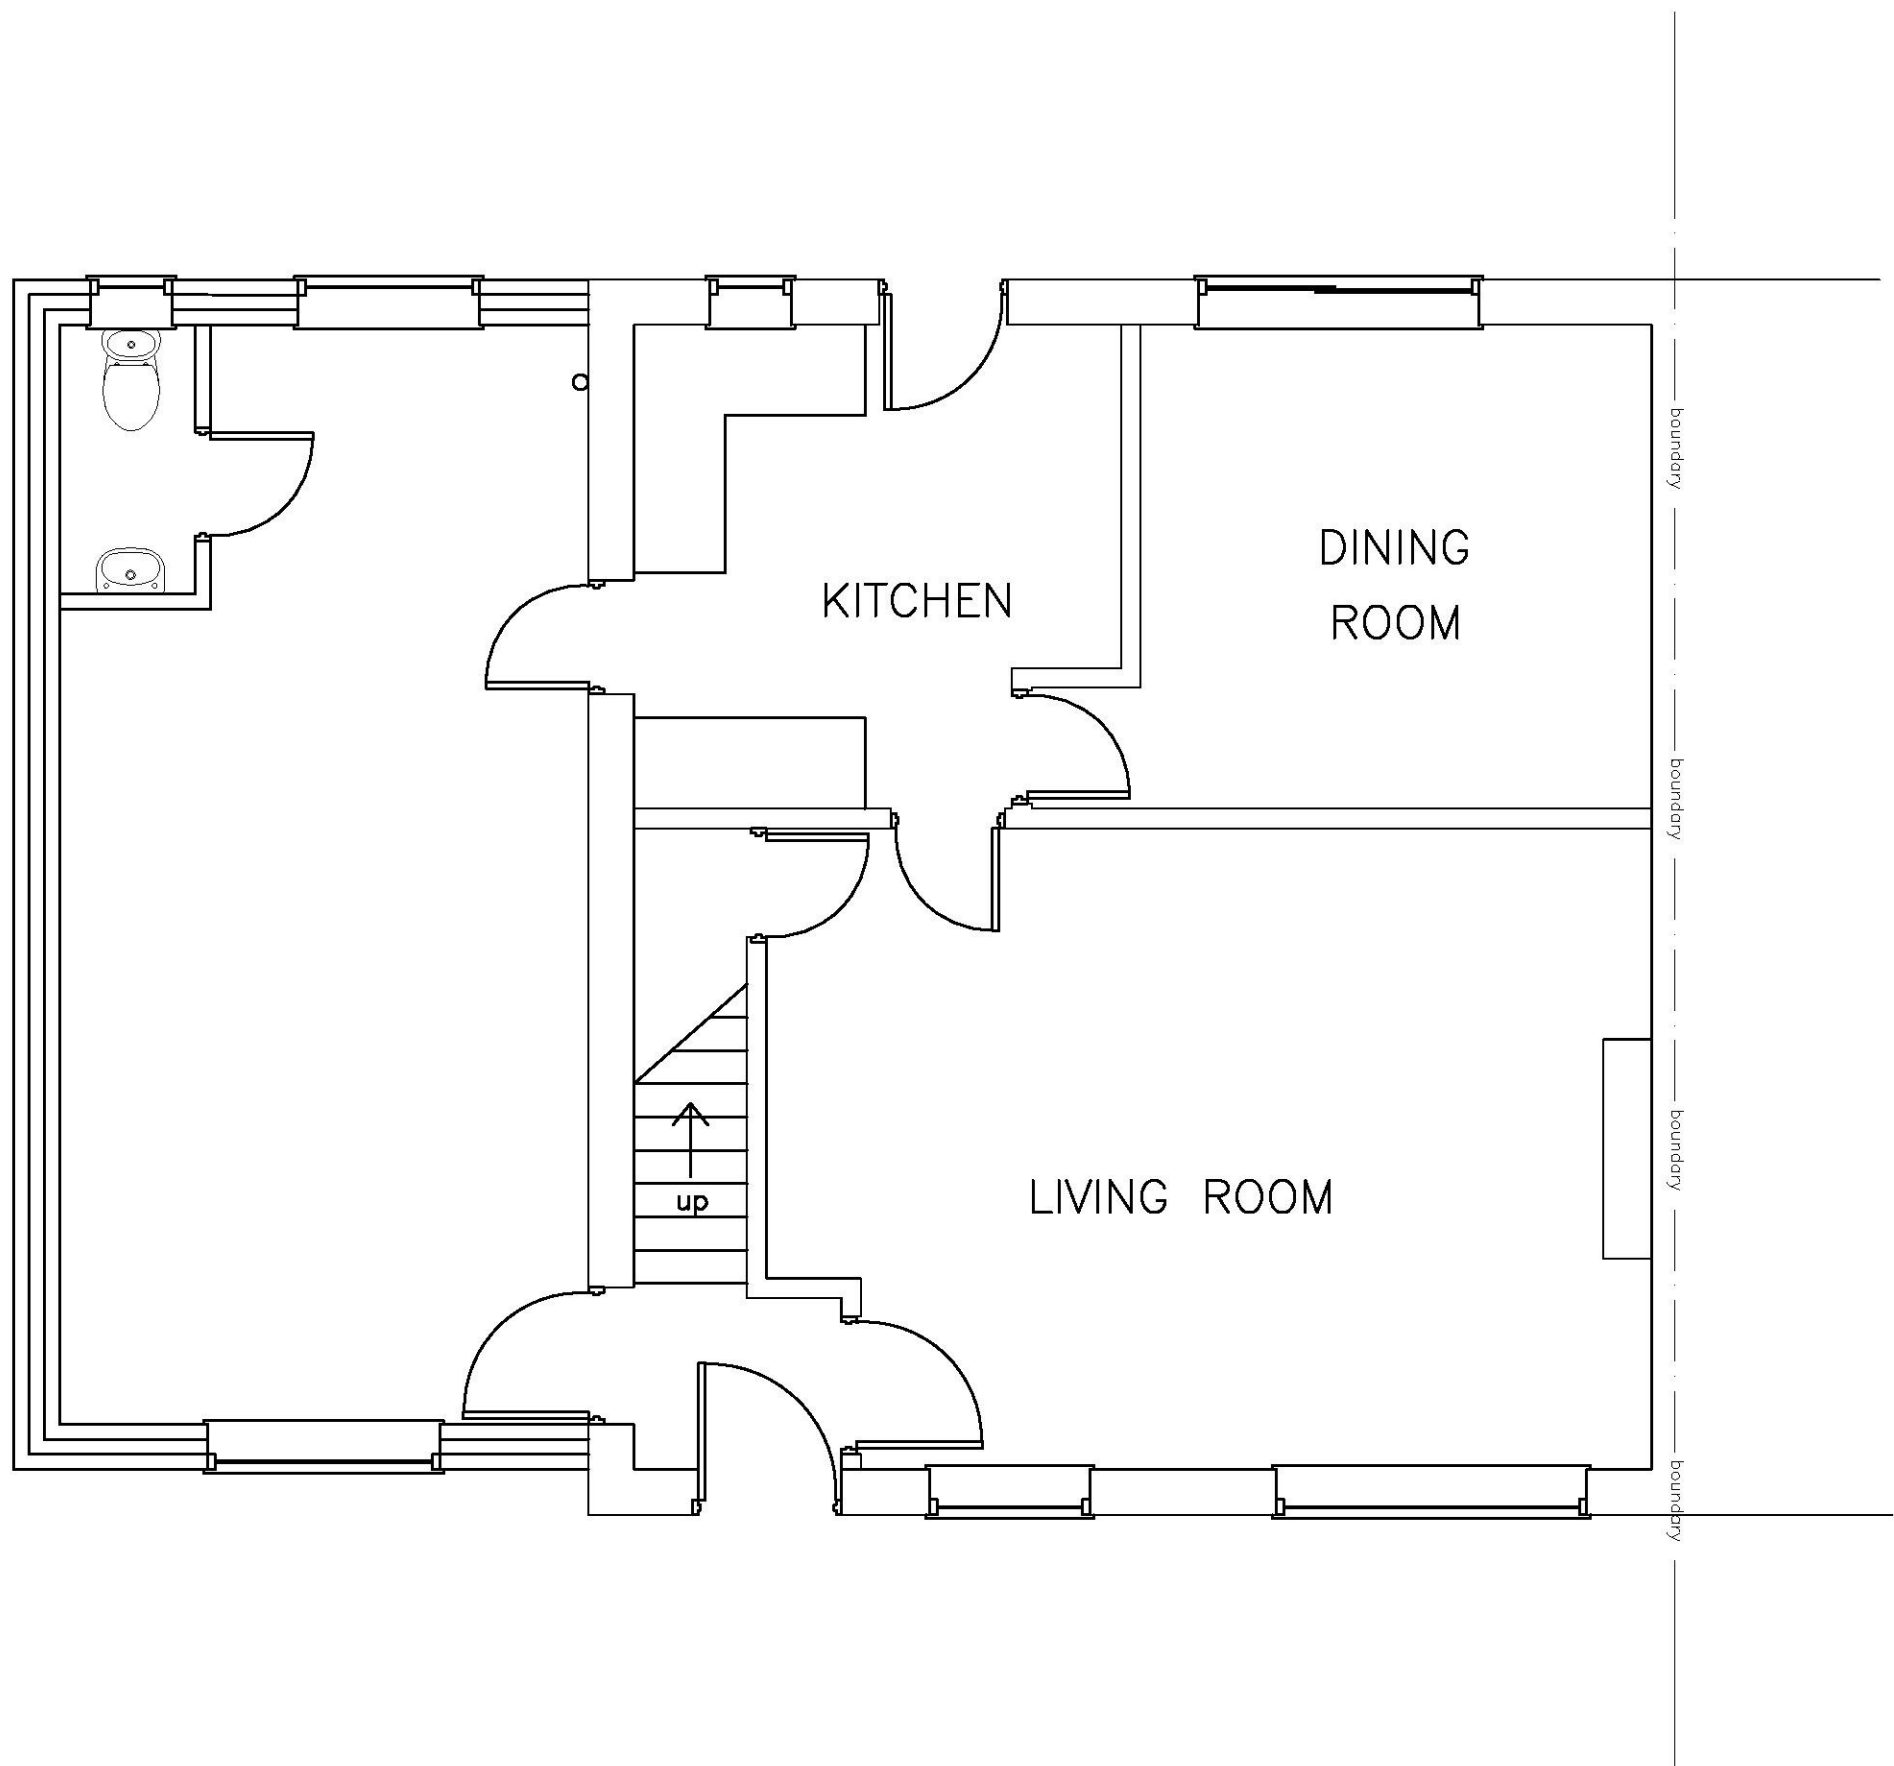

PROPOSED GROUND FLOOR

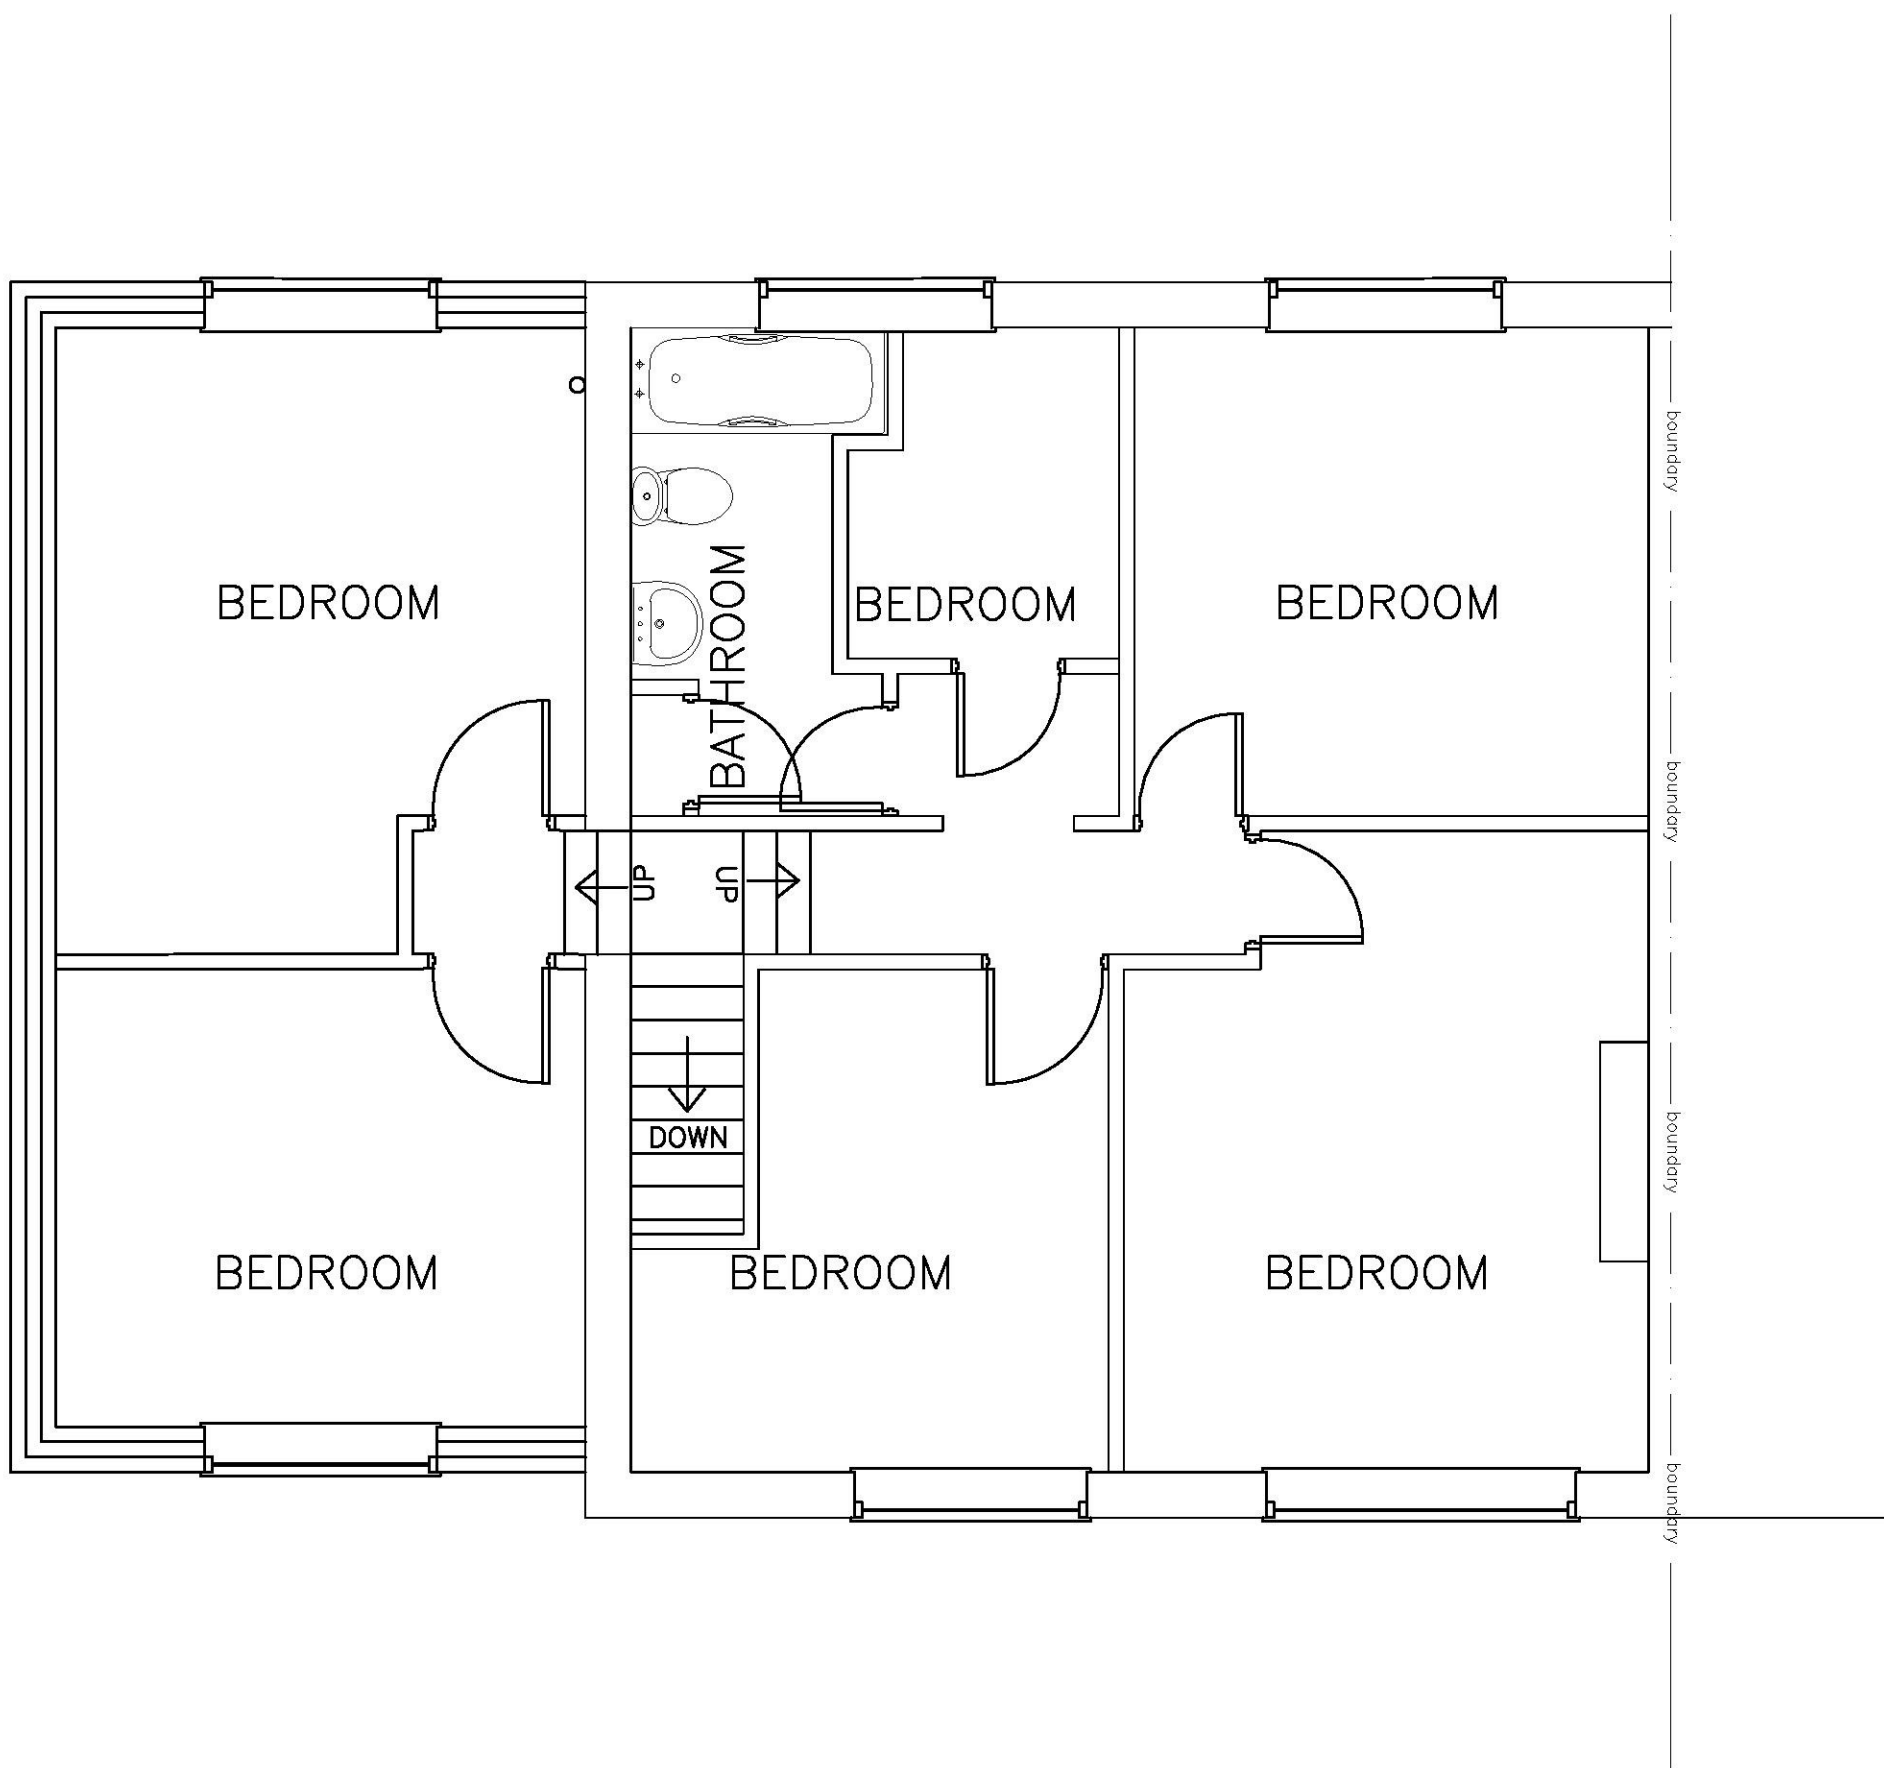

PROPOSED FIRST FLOOR

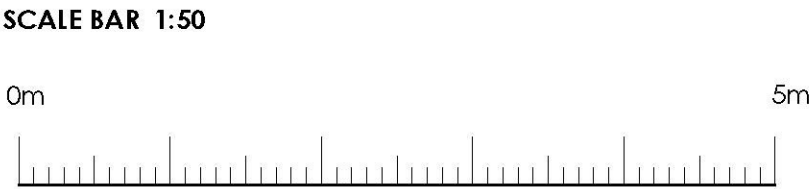

DO NOT SCALE from this drawing. All dimension must be checked on site by the Main Contractor before commencing any works.			
All works must be in accordance with all statutory requirements and all Codes of Practice.			
Planning permission and building regulations must be approved prior to any commencement on site.			
No.	Revision	Date	Initial
Client Mr Tipu Ahmed			
Project 14 Woodfield Close, Folkestone Kent, CT19 4LW			
Drawing Title Proposed Floor Plan, Elevations			
Date 22/02/19	Scale @ A1 1:50	Drawing No 02	Revision