
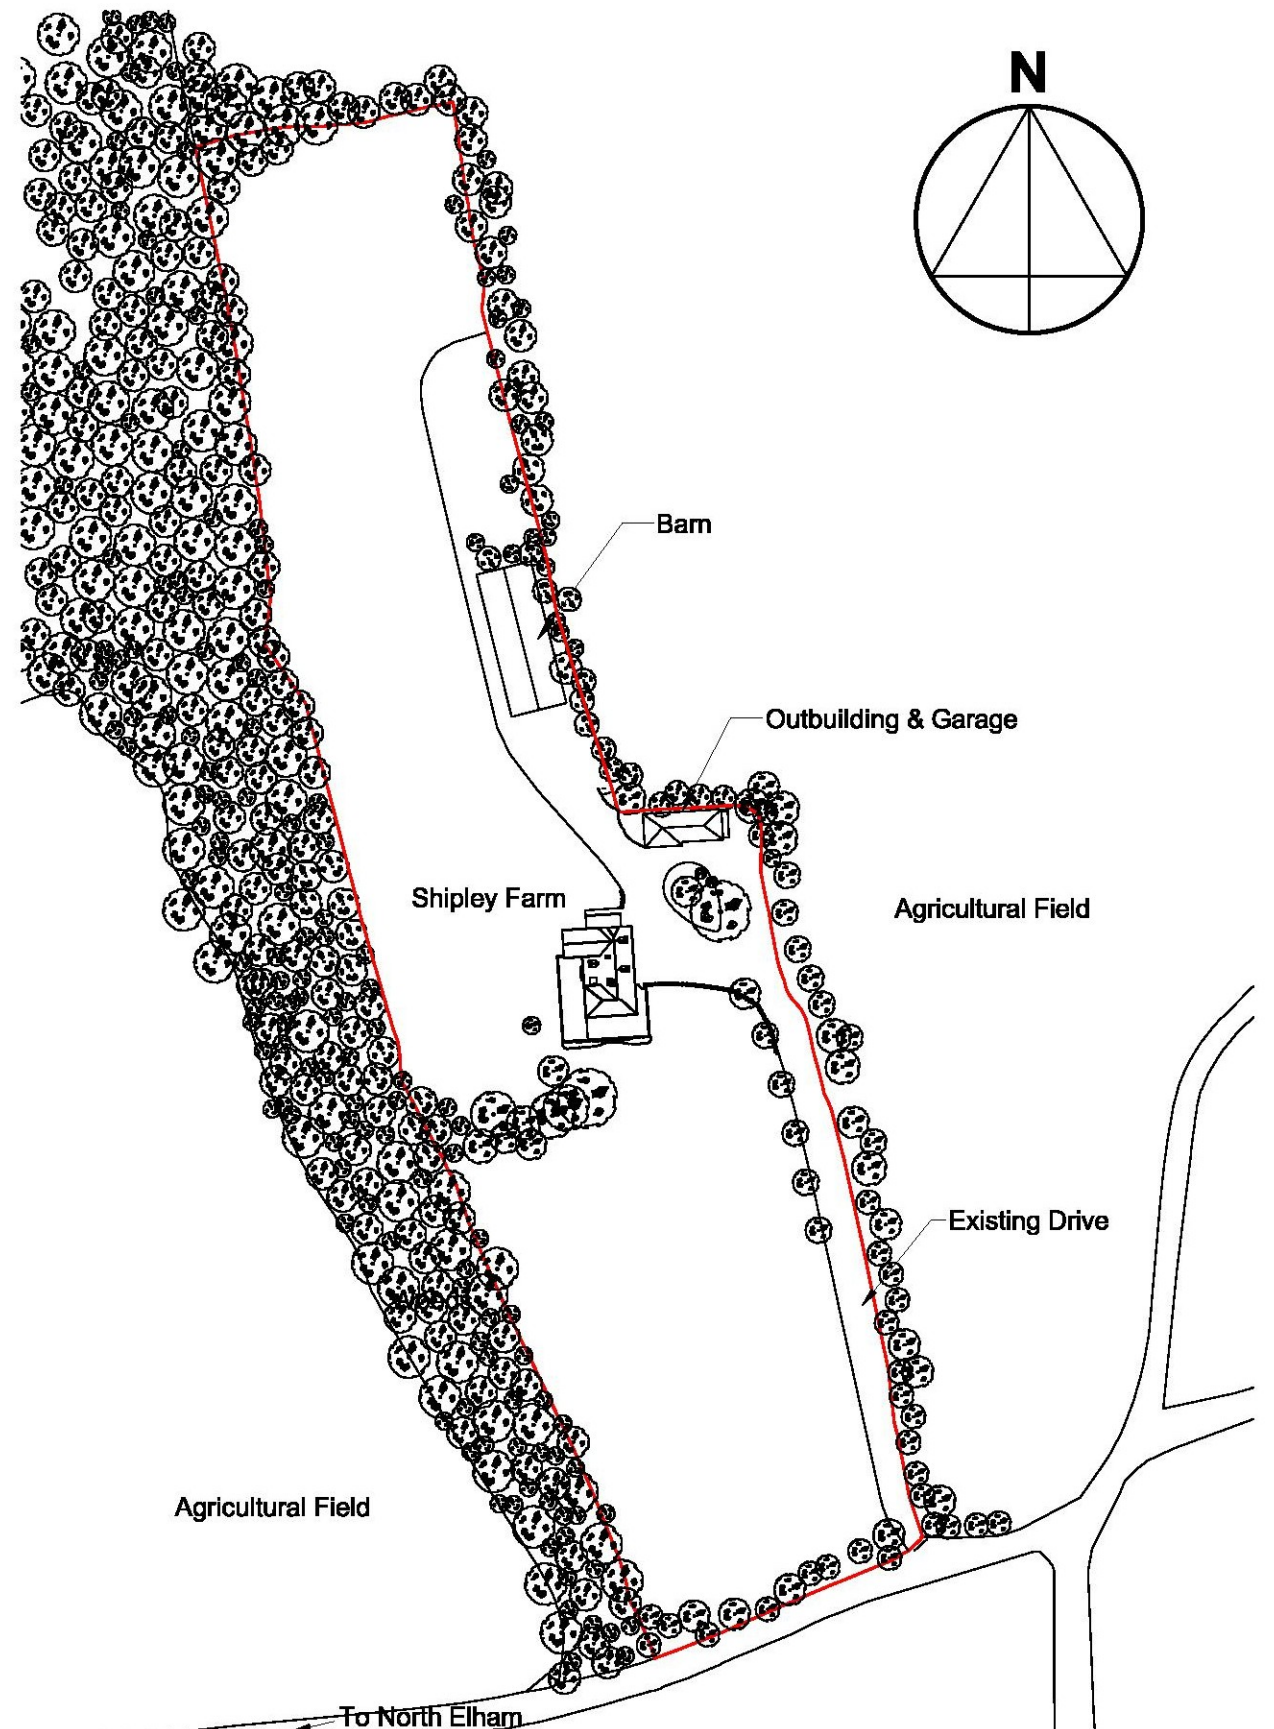


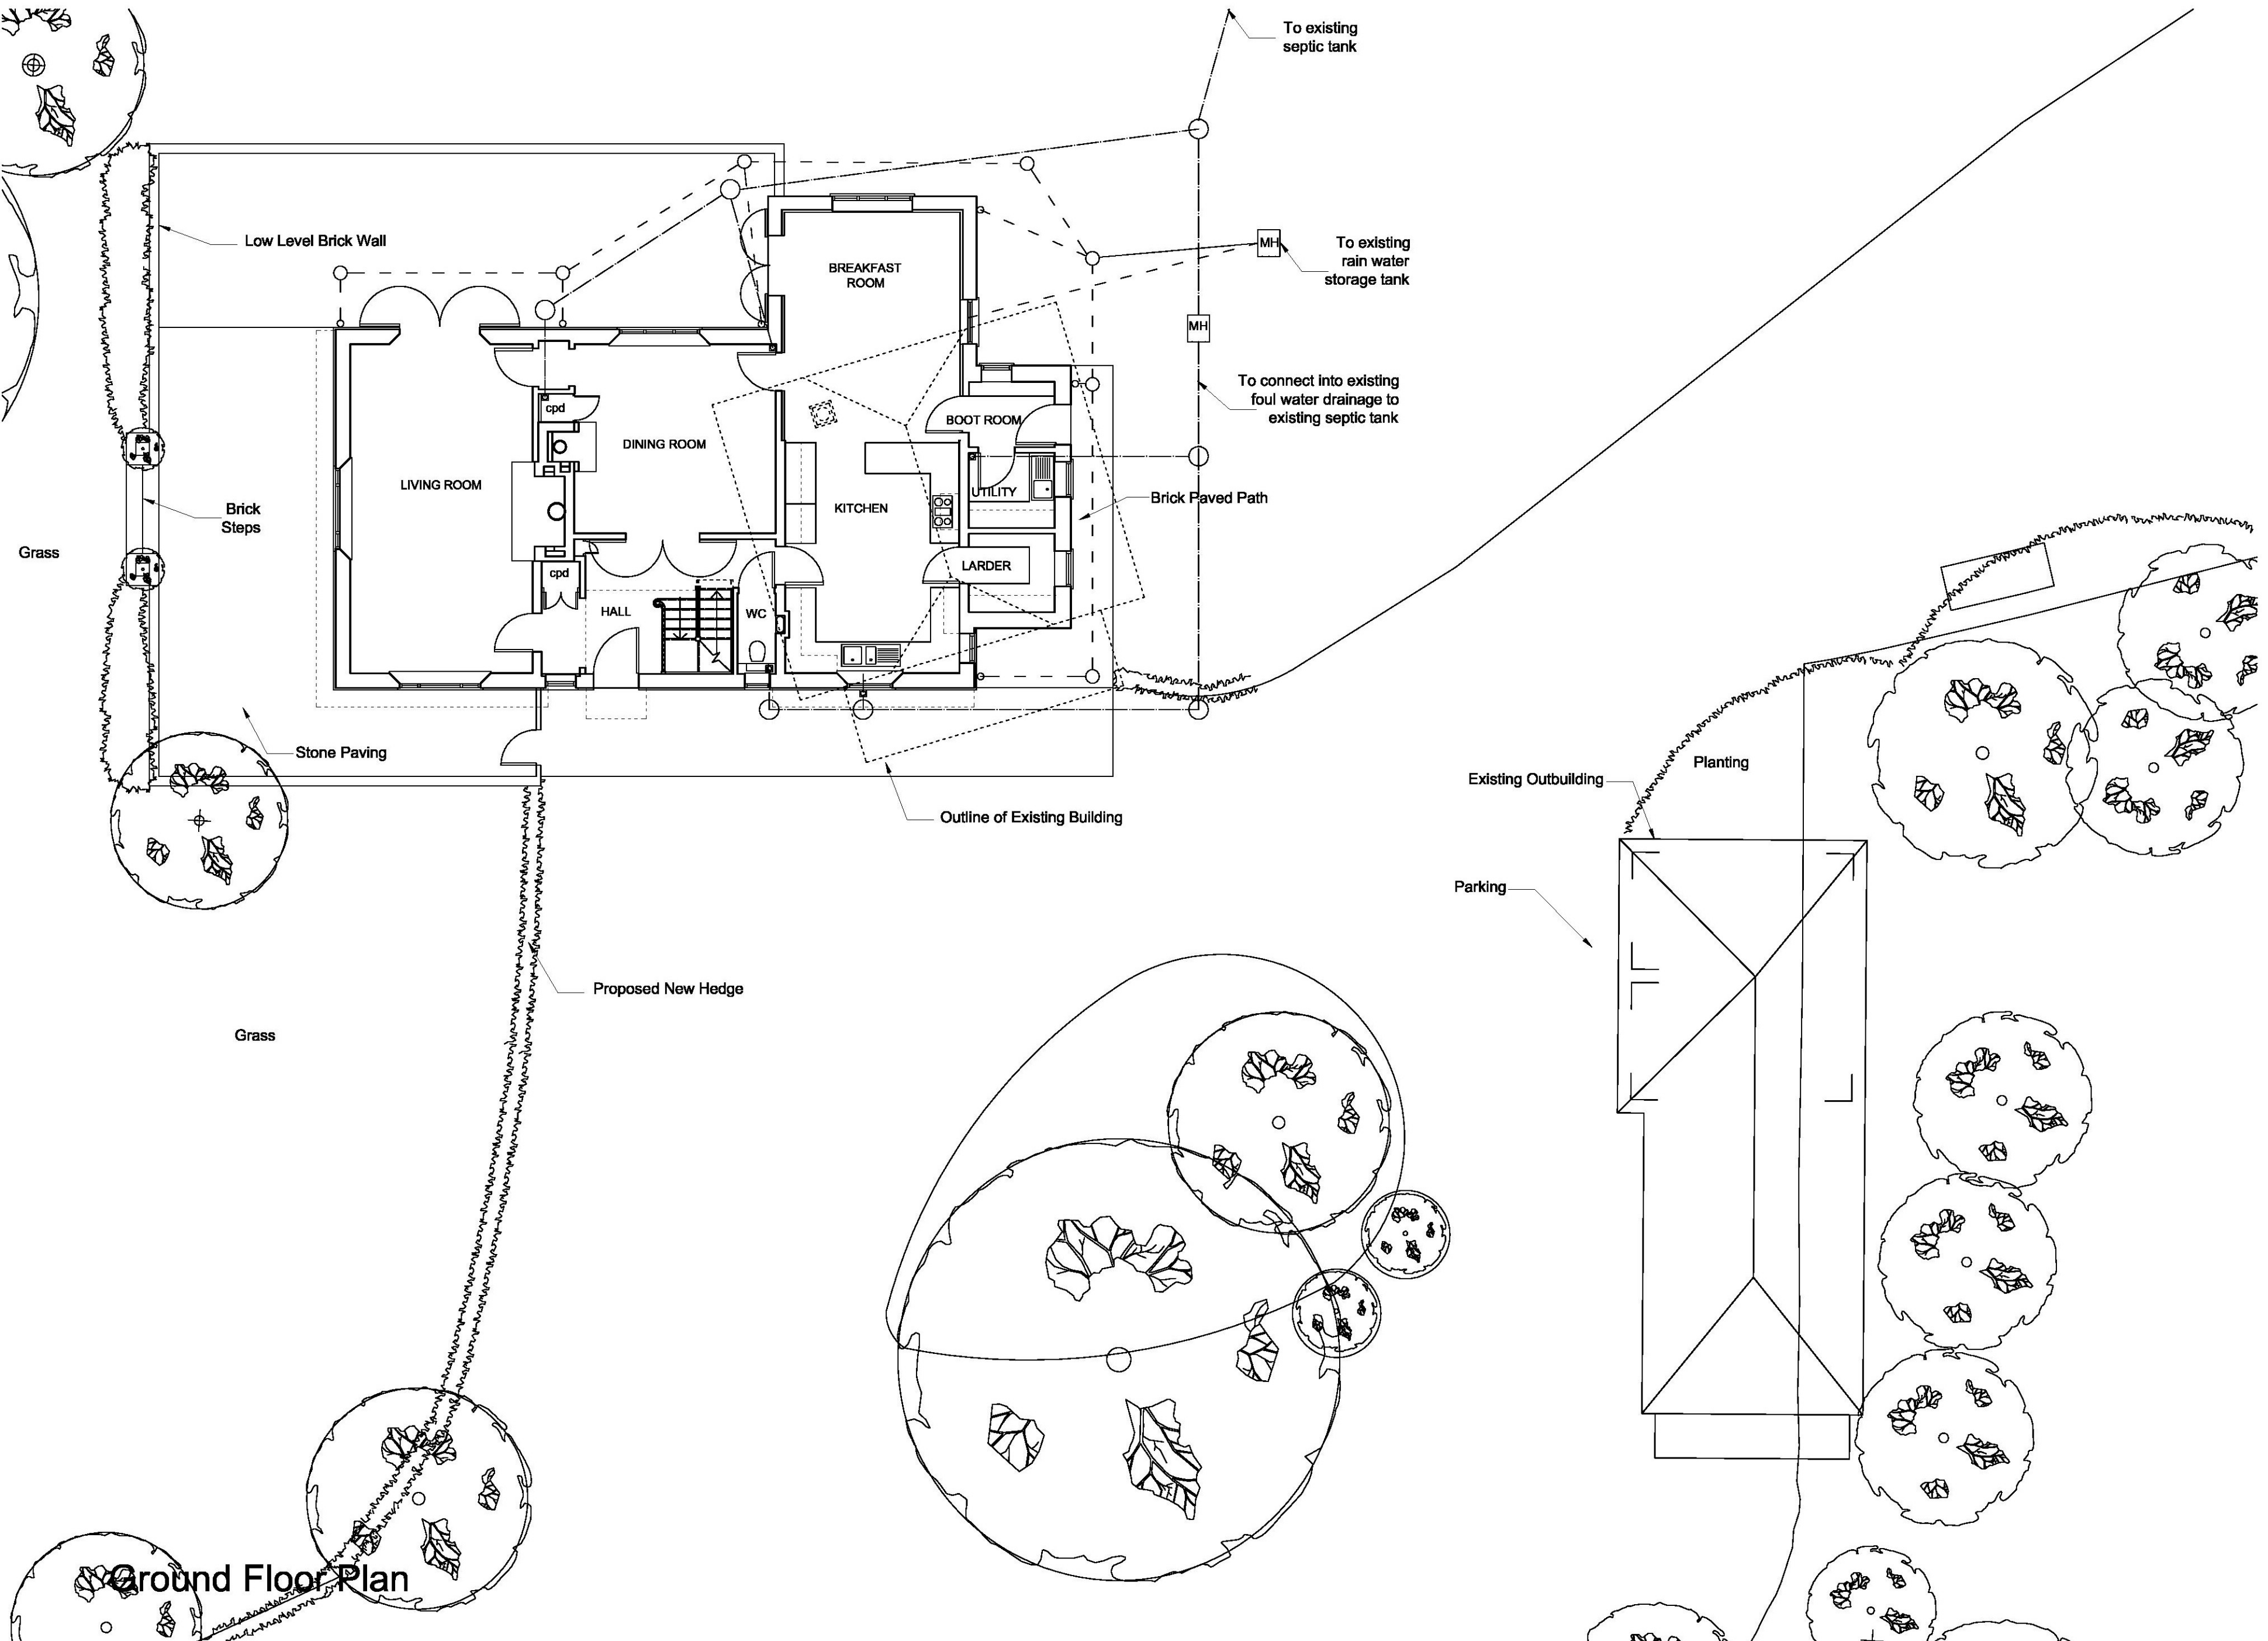

NOTES

ALL DIMENSIONS ARE TO BE CHECKED ON SITE. ANY DISCREPANCIES ARE TO BE VERIFIED WITH THE ARCHITECT BEFORE PROCEEDING WITH THE WORKS.

WHERE ITEMS ARE COVERED BY DRAWINGS OF A DIFFERENT SCALE THE LARGER SCALE DRAWINGS ARE TO BE WORKED TO.


DO NOT SCALE OFF DRAWINGS. FIGURED DIMENSIONS TO BE WORKED TO IN ALL CASES.

ALL DIMENSIONS INDICATED ARE STRUCTURAL UNLESS STATED OTHERWISE.

THIS DRAWING IS TO BE READ IN CONJUNCTION WITH ALL OTHER GENERAL ARRANGEMENT DRAWINGS, DETAILS AND SPECIFICATIONS.

ALL WORKS TO COMPLY WITH THE REQUIREMENTS OF BUILDING REGULATIONS 1991 AND SUBSEQUENT AMENDMENTS.

Location Plan
Scale 1:1250

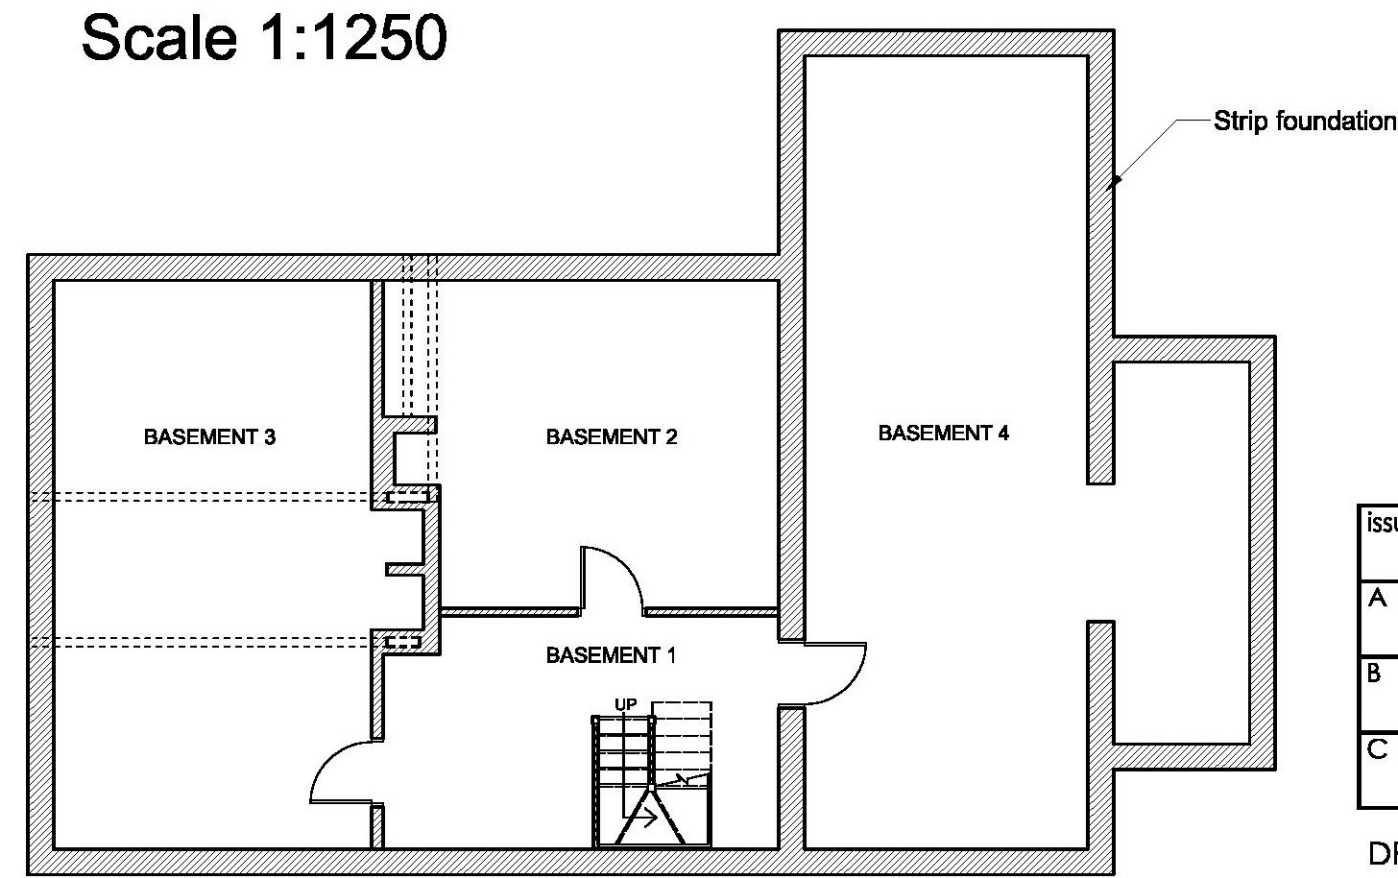

Basement & Foundation Plan

Issue	Initials & date	modification
A	CG DEC 12	Alterations to design including basement as granted under application number: Y12/0199/S/H
B	CG FEB 13	NEW application to include basement to previously granted scheme under application number: Y12/0199/S/H & Y12/1149/N/M/C/J/L
C	CG FEB 13	As noted above plus correction to basement drawing


DRAWING TYPE
REVISED PLANNING APPLICATION

PROJECT TITLE
Proposed Replacement Dwelling
at Shipley Farm, North Elham, Canterbury,
Kent, CT4 6NN


CLIENT
Mr & Mrs Lindsay

DRAWING TITLE
Location Plan &
Floor Plans
As Proposed


date	scales	size	drawn by
JAN 12	1:100 & 1:1250	A1	CG
job no.	drawing no.	revision no.	
11/027/SFN	AL(0)02	C	

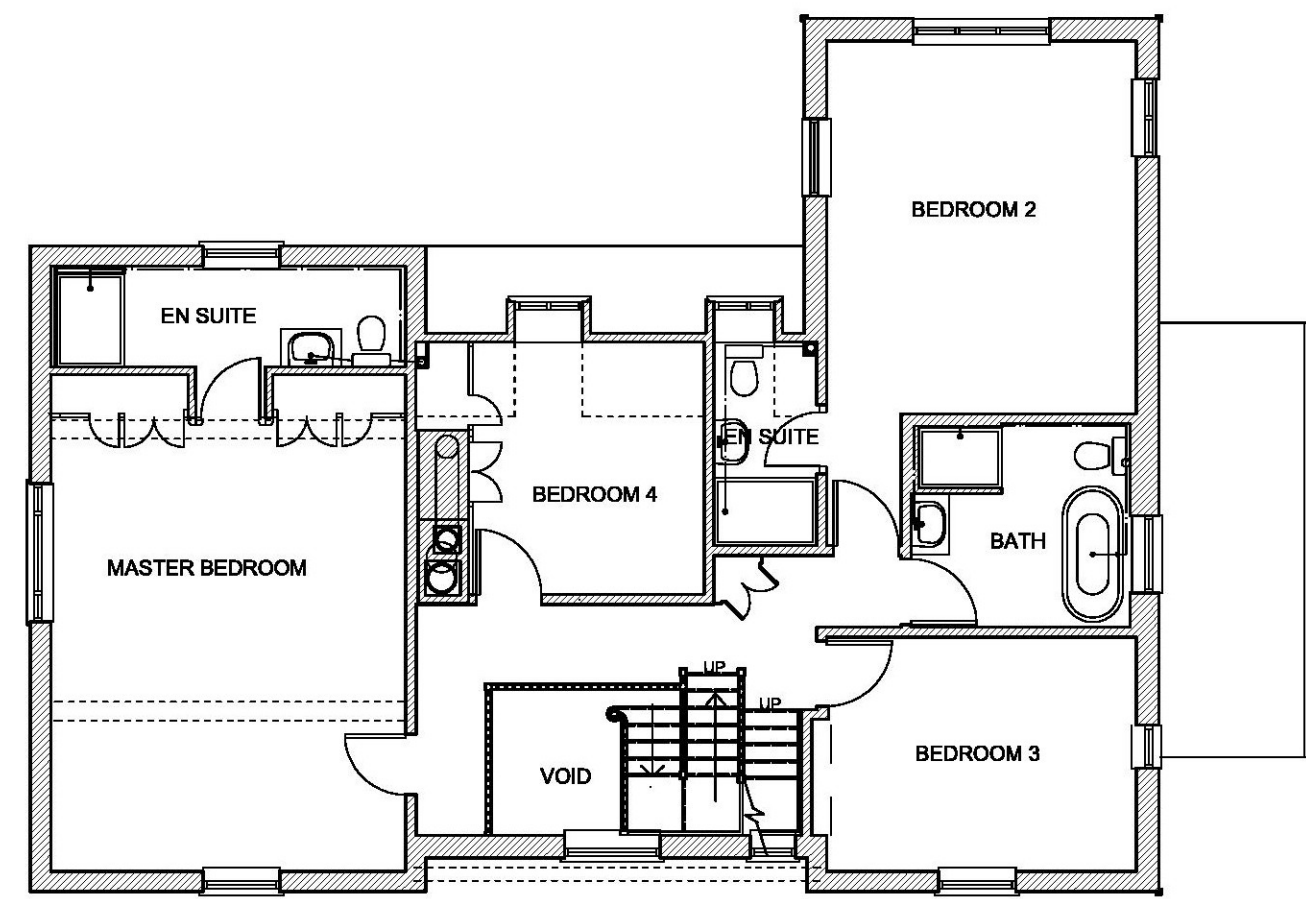

First Floor Plan

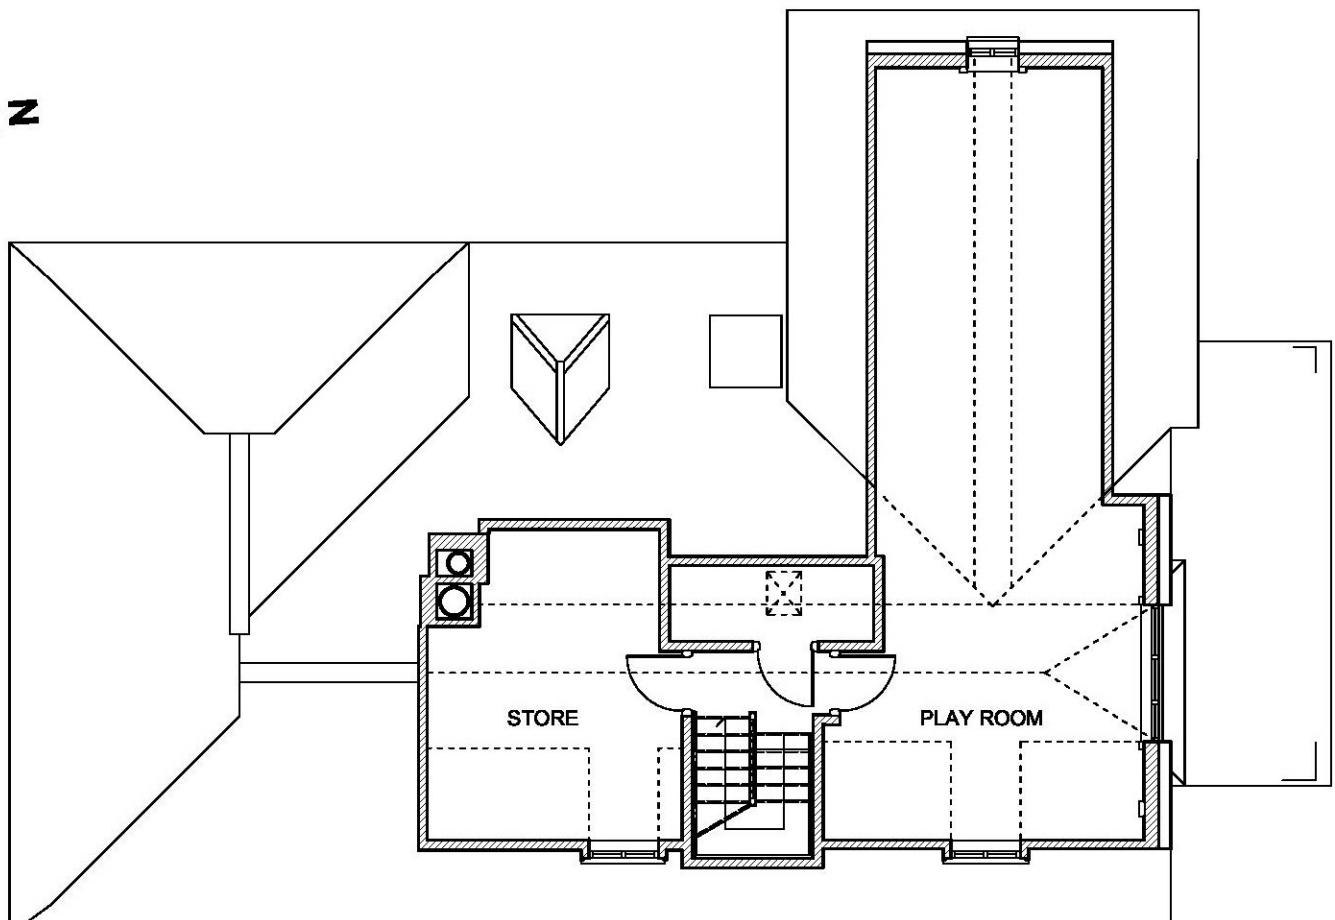


Second Floor Plan

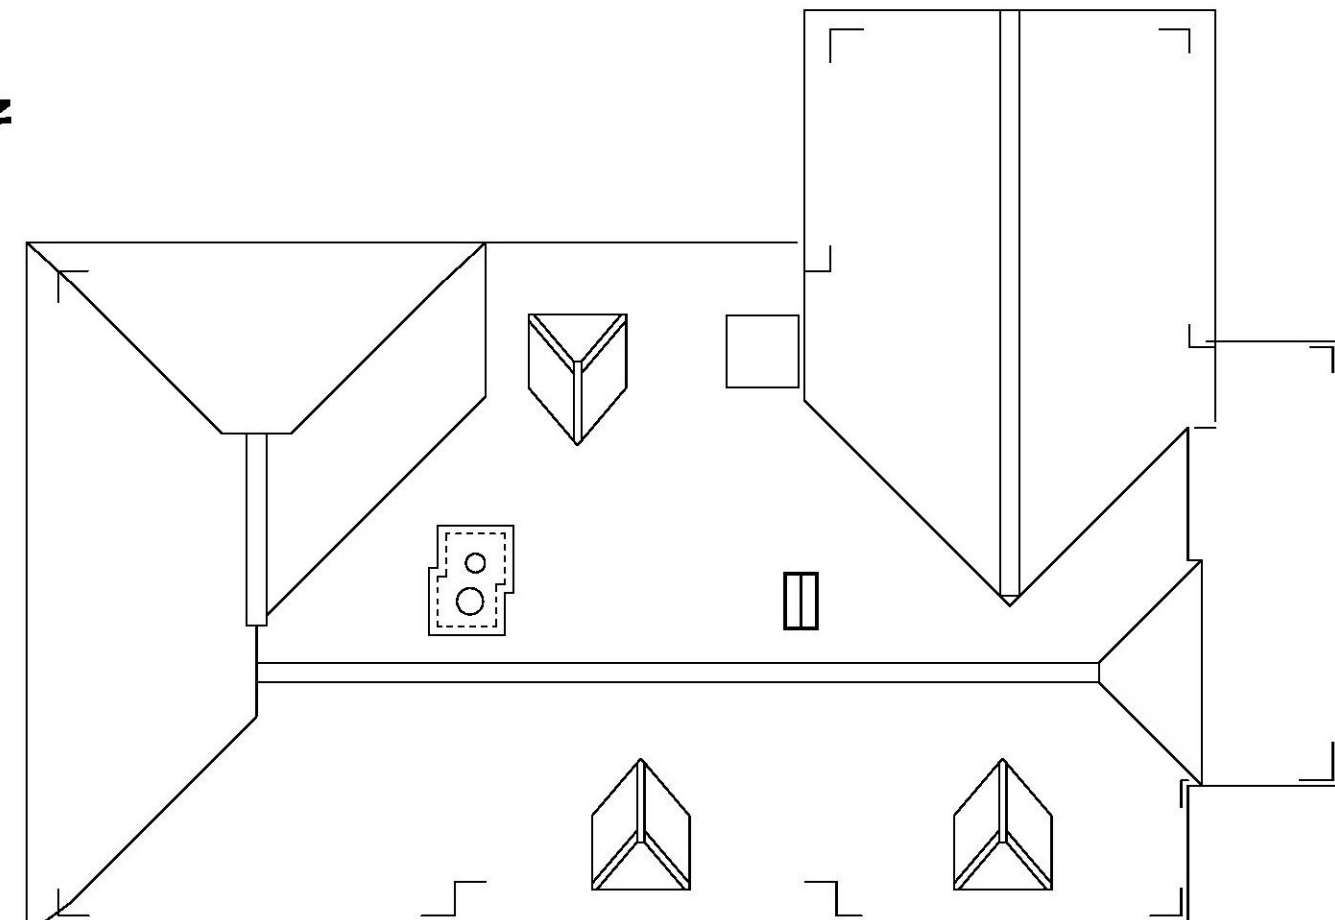


Roof Plan

LOCATION PLAN & GENERAL ARRANGEMENT FLOOR PLANS AS PROPOSED

METRIC SCALE
1:100

 

1:1250

 

Cyma Architects
55 The Old High Street,
Folkestone, Kent, CT20 1RN
Tel: 01233 666667
Fax: 01233 666663
Website: www.cymaarchitects.co.uk
Chartered Architects E-mail: enquiries@cymaarchitects.co.uk

© 2012 Cyma Architects Ltd.
THIS DOCUMENT IS CONFIDENTIAL. THE DOCUMENT COPYRIGHT AND ANY DESIGN RIGHT THEREIN ARE THE PROPERTY OF CYMA ARCHITECTS LTD. UNLESS OTHERWISE SPECIFIED ON THIS DOCUMENT. THE DOCUMENT AND ANY INFORMATION THEREIN MAY NOT BE USED, COPIED OR DISCLOSED TO ANY THIRD PARTY WITHOUT PRIOR WRITTEN AUTHORIZATION OF CYMA ARCHITECTS LTD.
COPYRIGHT ACKNOWLEDGEMENT
THE COPYRIGHT OF THE FOLLOWING BODIES IN CONNECTION WITH THIS DOCUMENT ARE ACKNOWLEDGED AND DESCRIBED BELOW: