

Notes:

Please report all discrepancies, errors and omissions.

Verify all dimensions on site before commencing any work on site or preparing shop drawings.


All materials, components and workmanship are to comply with the relevant British Standards, Codes of Practice, and appropriate manufacturers recommendations that from time to time shall apply.

For all specialist work, see relevant drawings.

This drawing and design are copyright of BDB Design.

When this document is provided in electronic file format it is intended as a guide only and the recipient is to verify all dimensions and details with the Architects. If this is not acceptable, the files must be returned unused together with a written communication declining acceptance of this condition.

rev	date	revision
A	18.1.19	Amendments following site meeting with Conservation Officer (12.12.18)
B	8.2.19	Client amendments
C	18.4.19	Client amendments
D	22.5.19	Roof pitch to pool house reduced to 40 degrees & front portico omitted

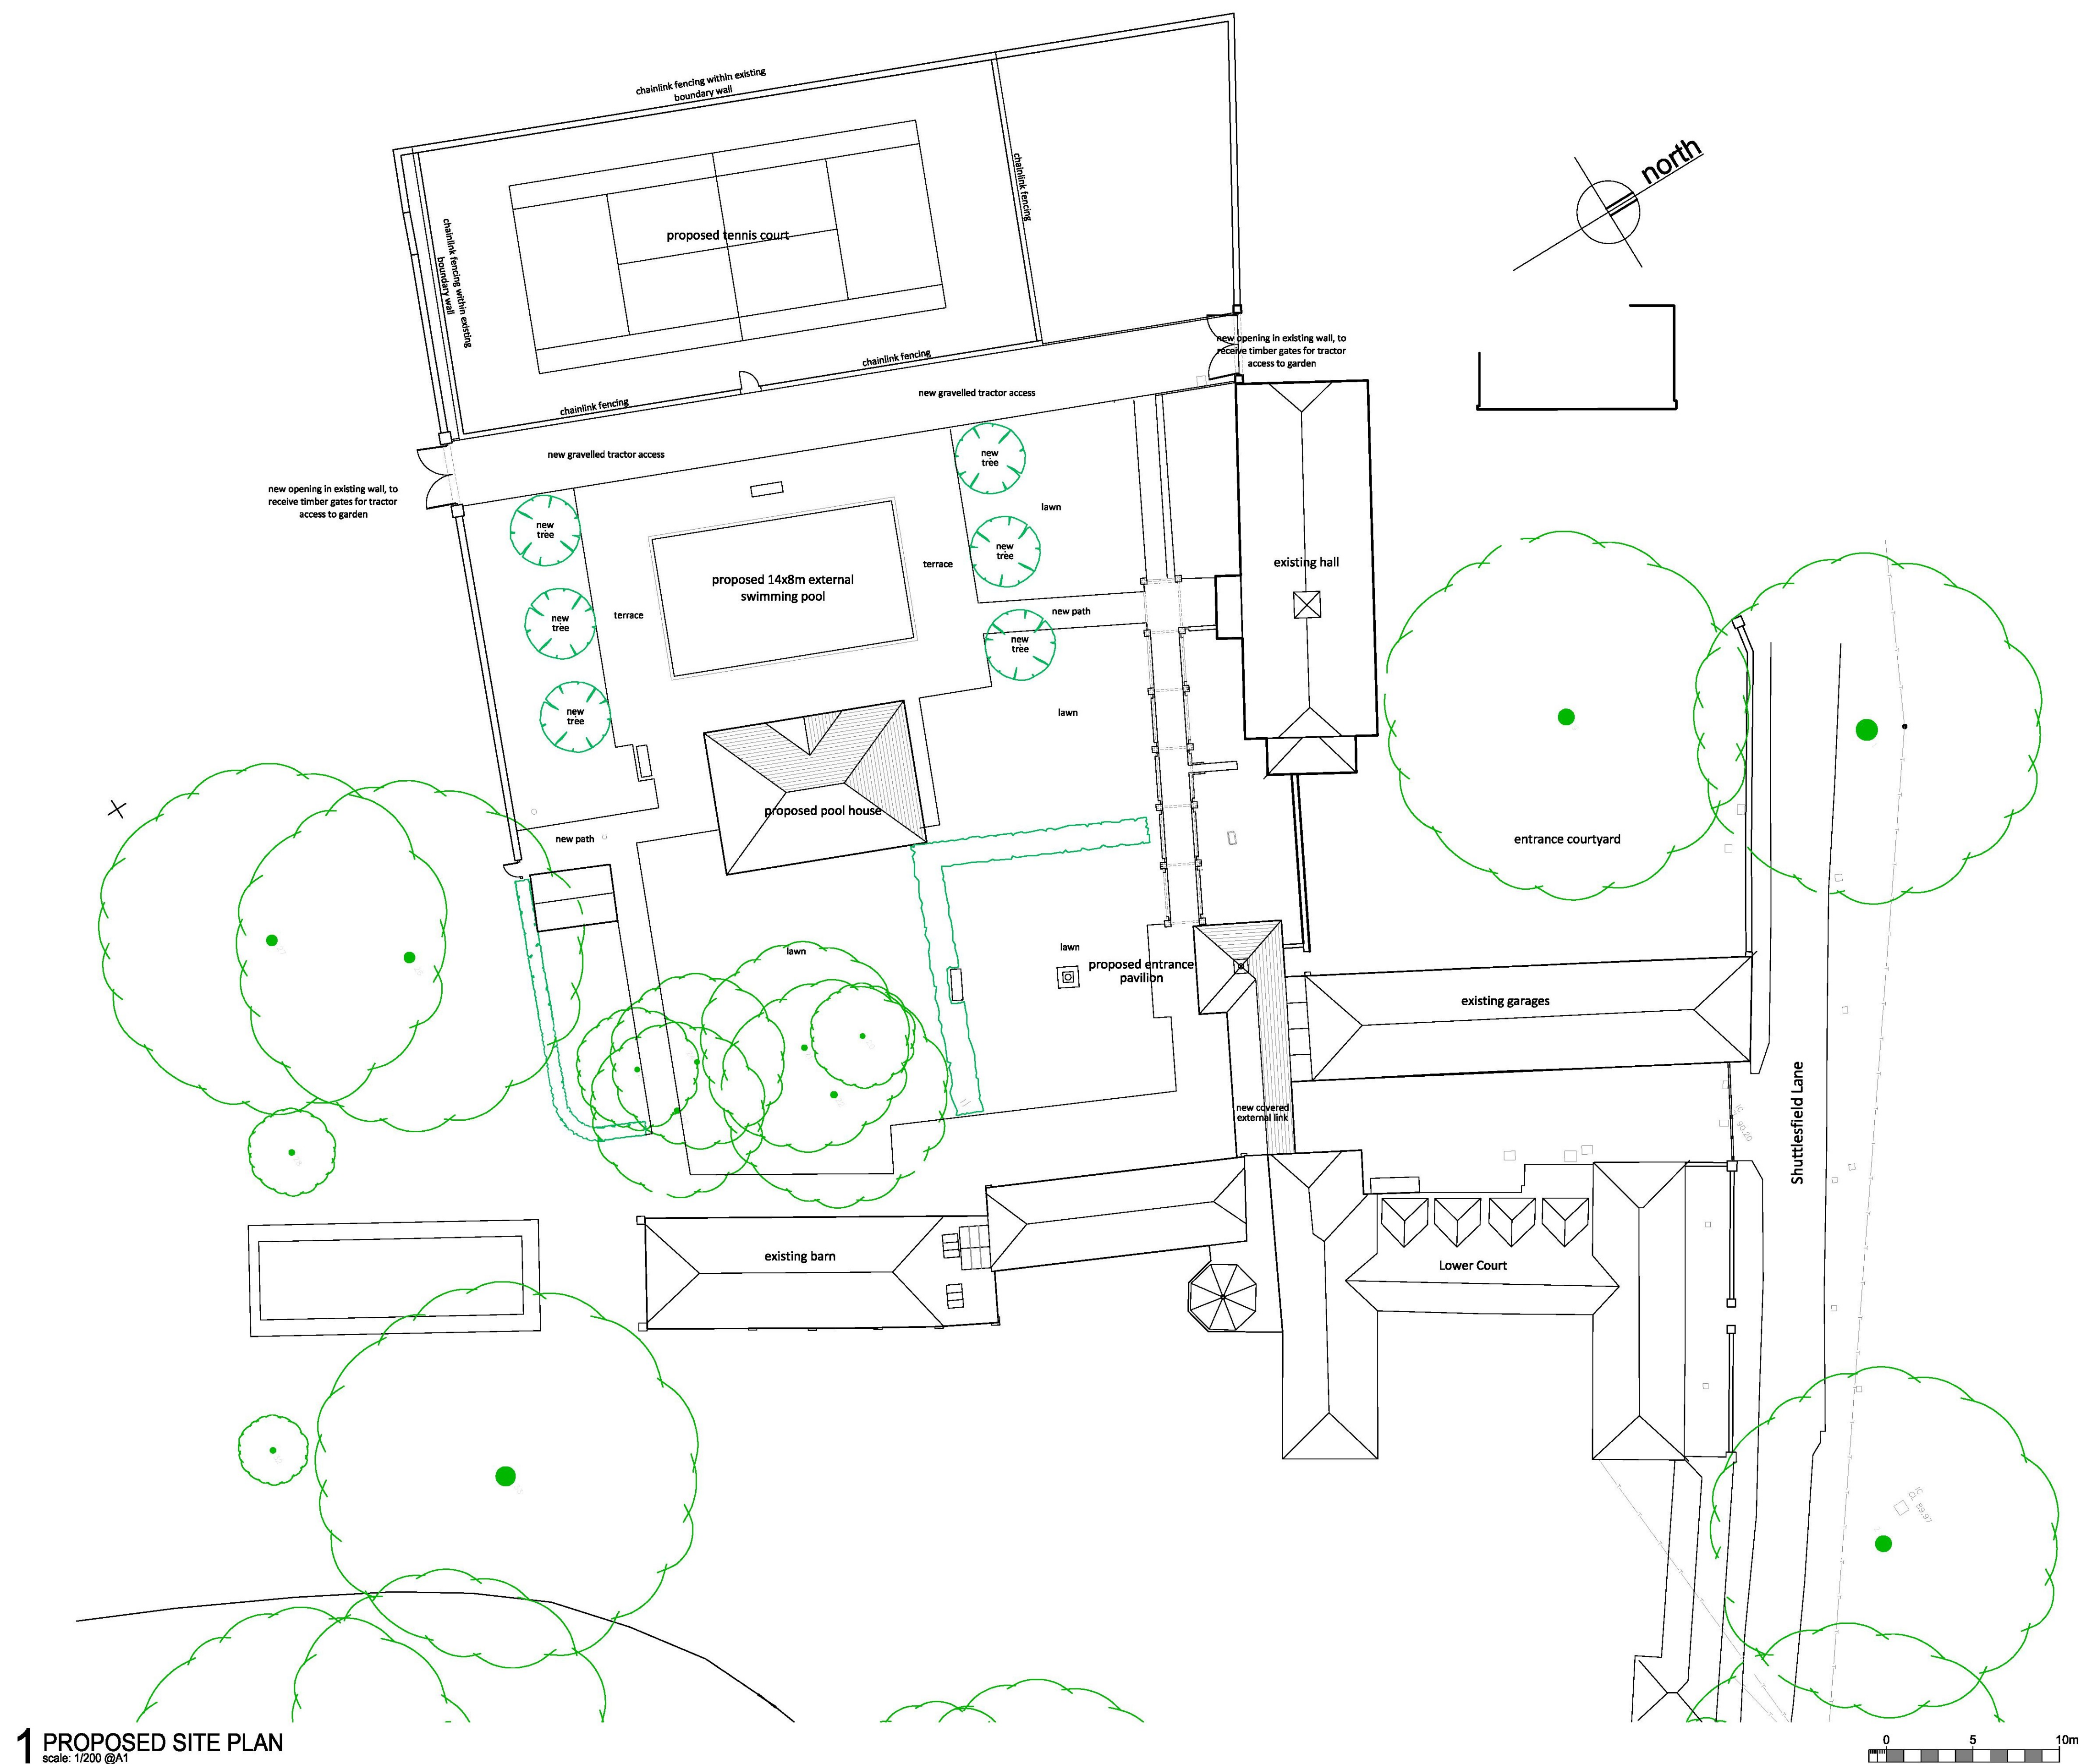

1 PROPOSED SITE PLAN



Church Barn, Milton Manor Farm, Ashford Road, Canterbury
Kent. CT4 7PP
t: 01227 456699 [www: bdb-design.co.uk](http://www.bdb-design.co.uk)

project title
MR & MRS W. BRETT
Proposed alterations
Lower Court, Ottinge

drawing title
Proposed site plan

scale 1/200 @A1	drawing number	3047-49
date April 2019		