




KEY:

- EXISTING WALLS

- PROPOSED WALLS

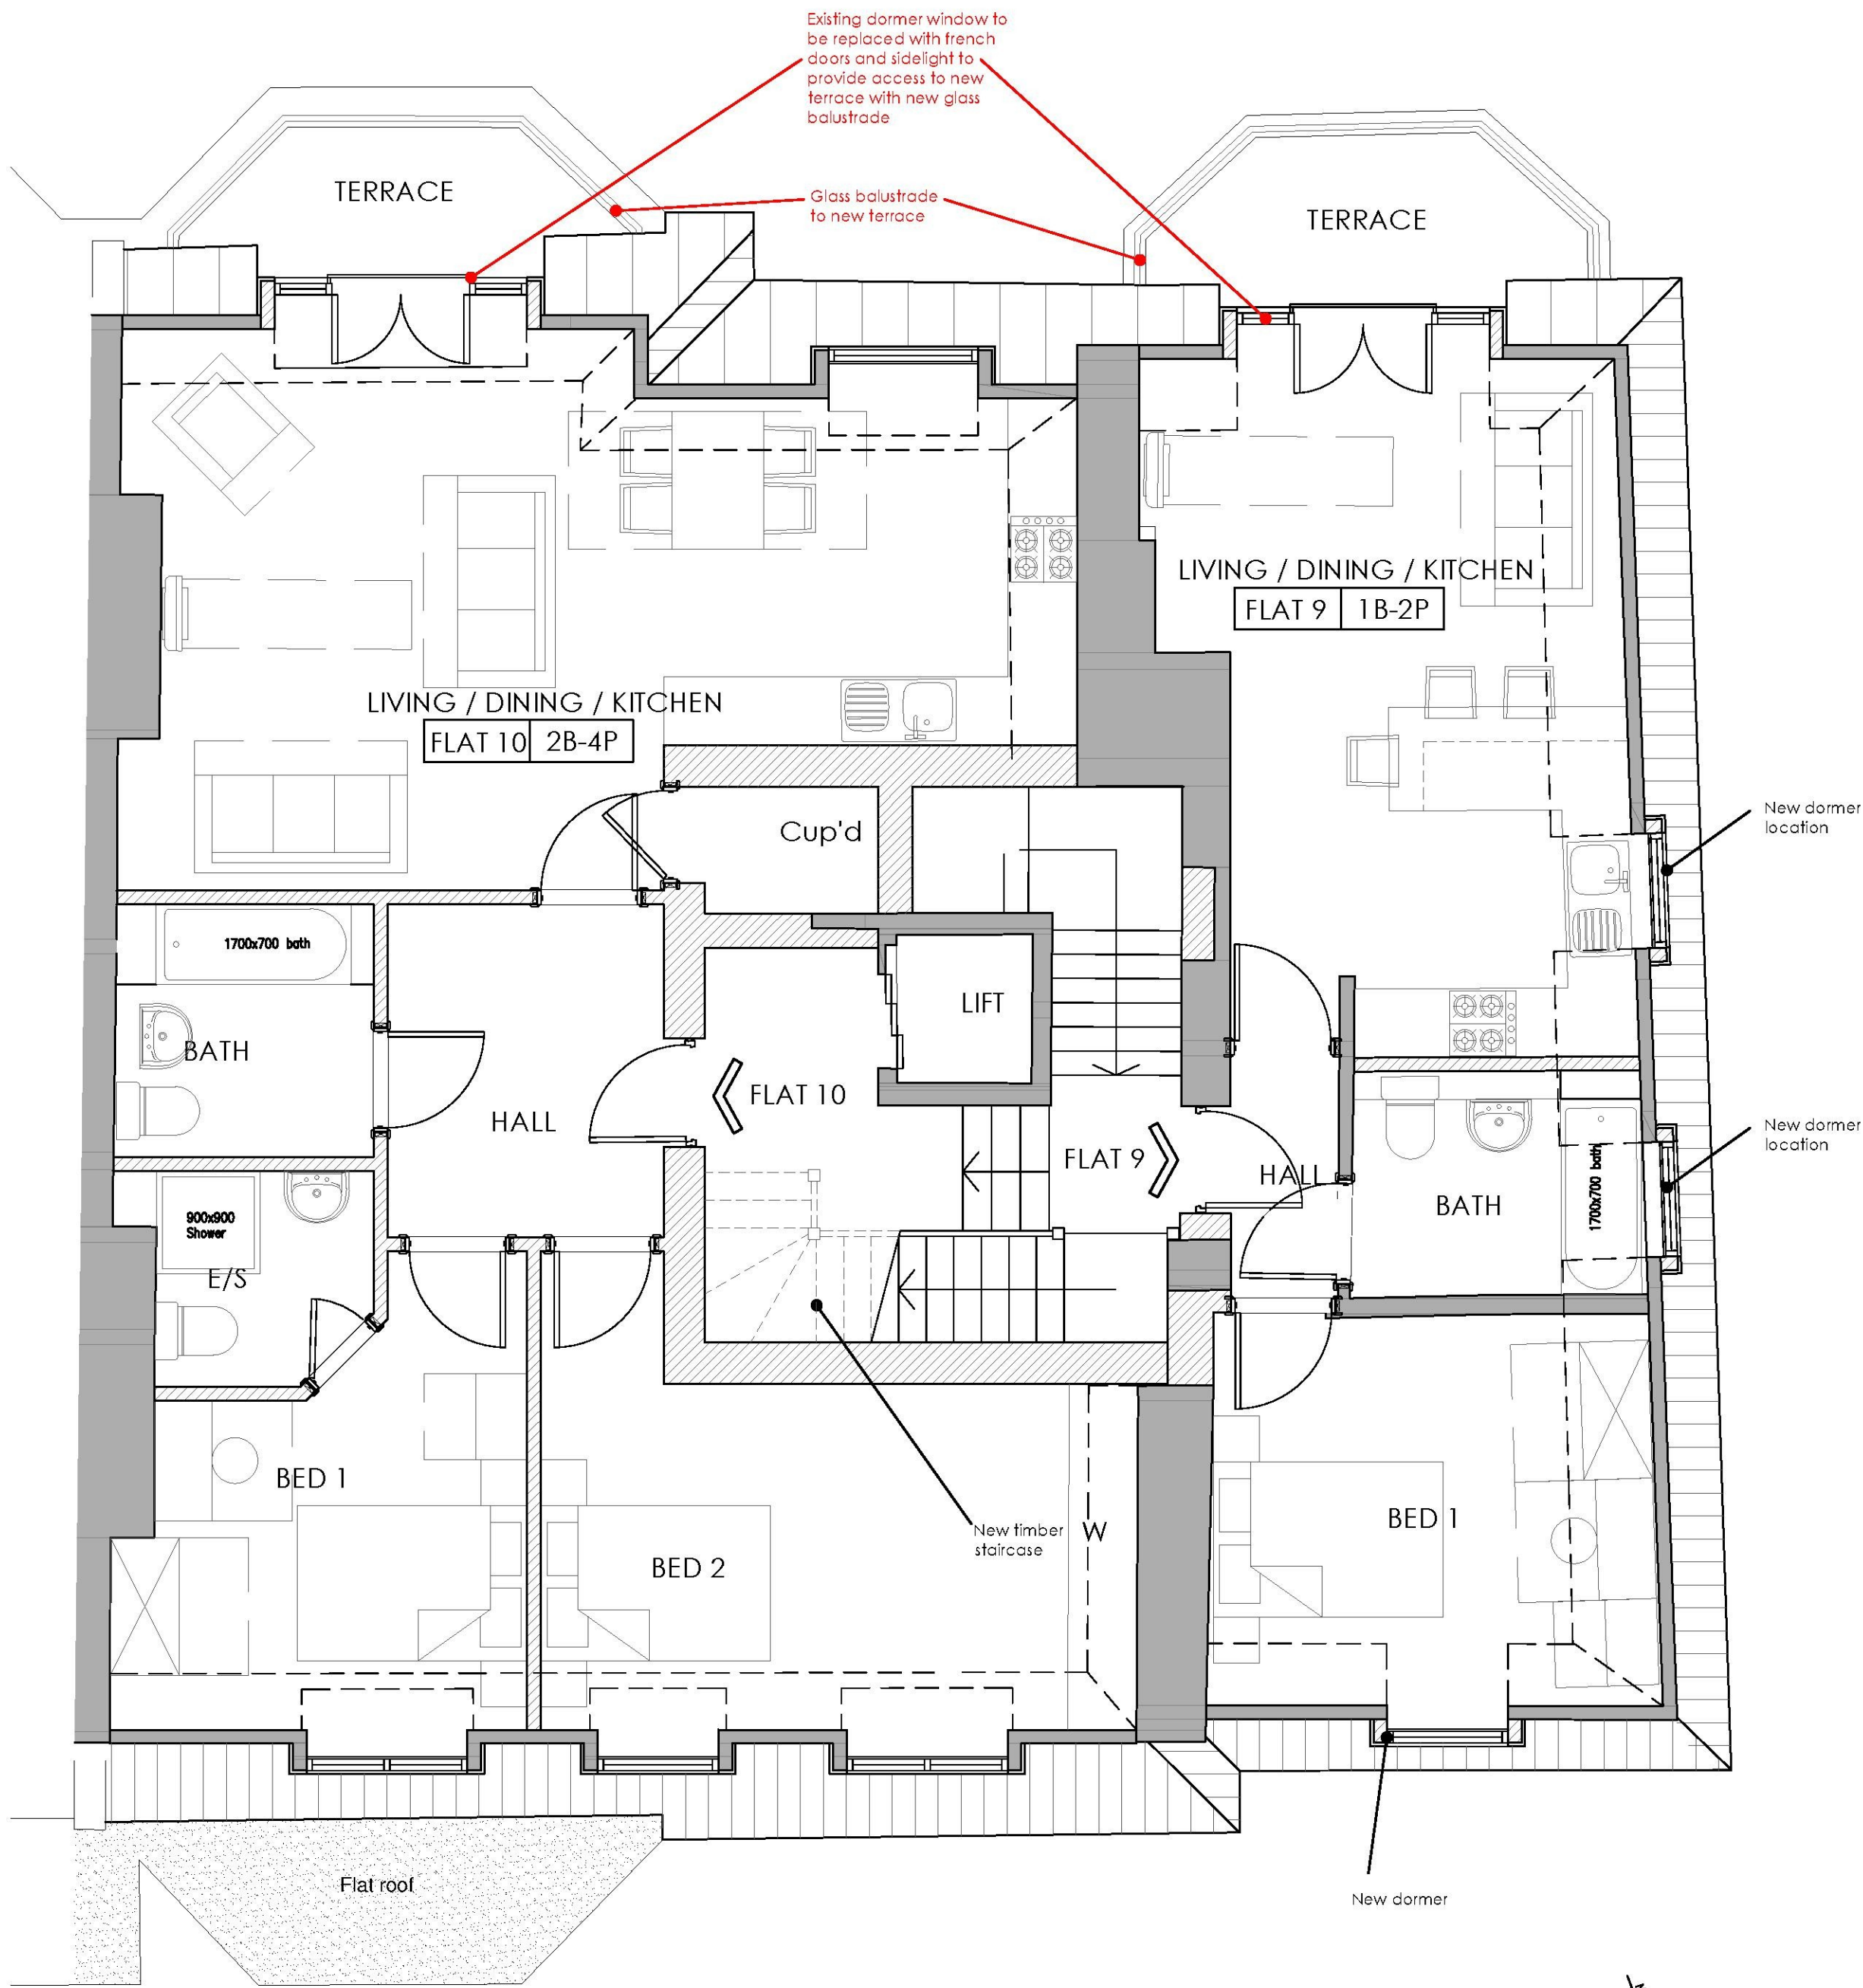

PROPOSED THIRD FLOOR PLAN

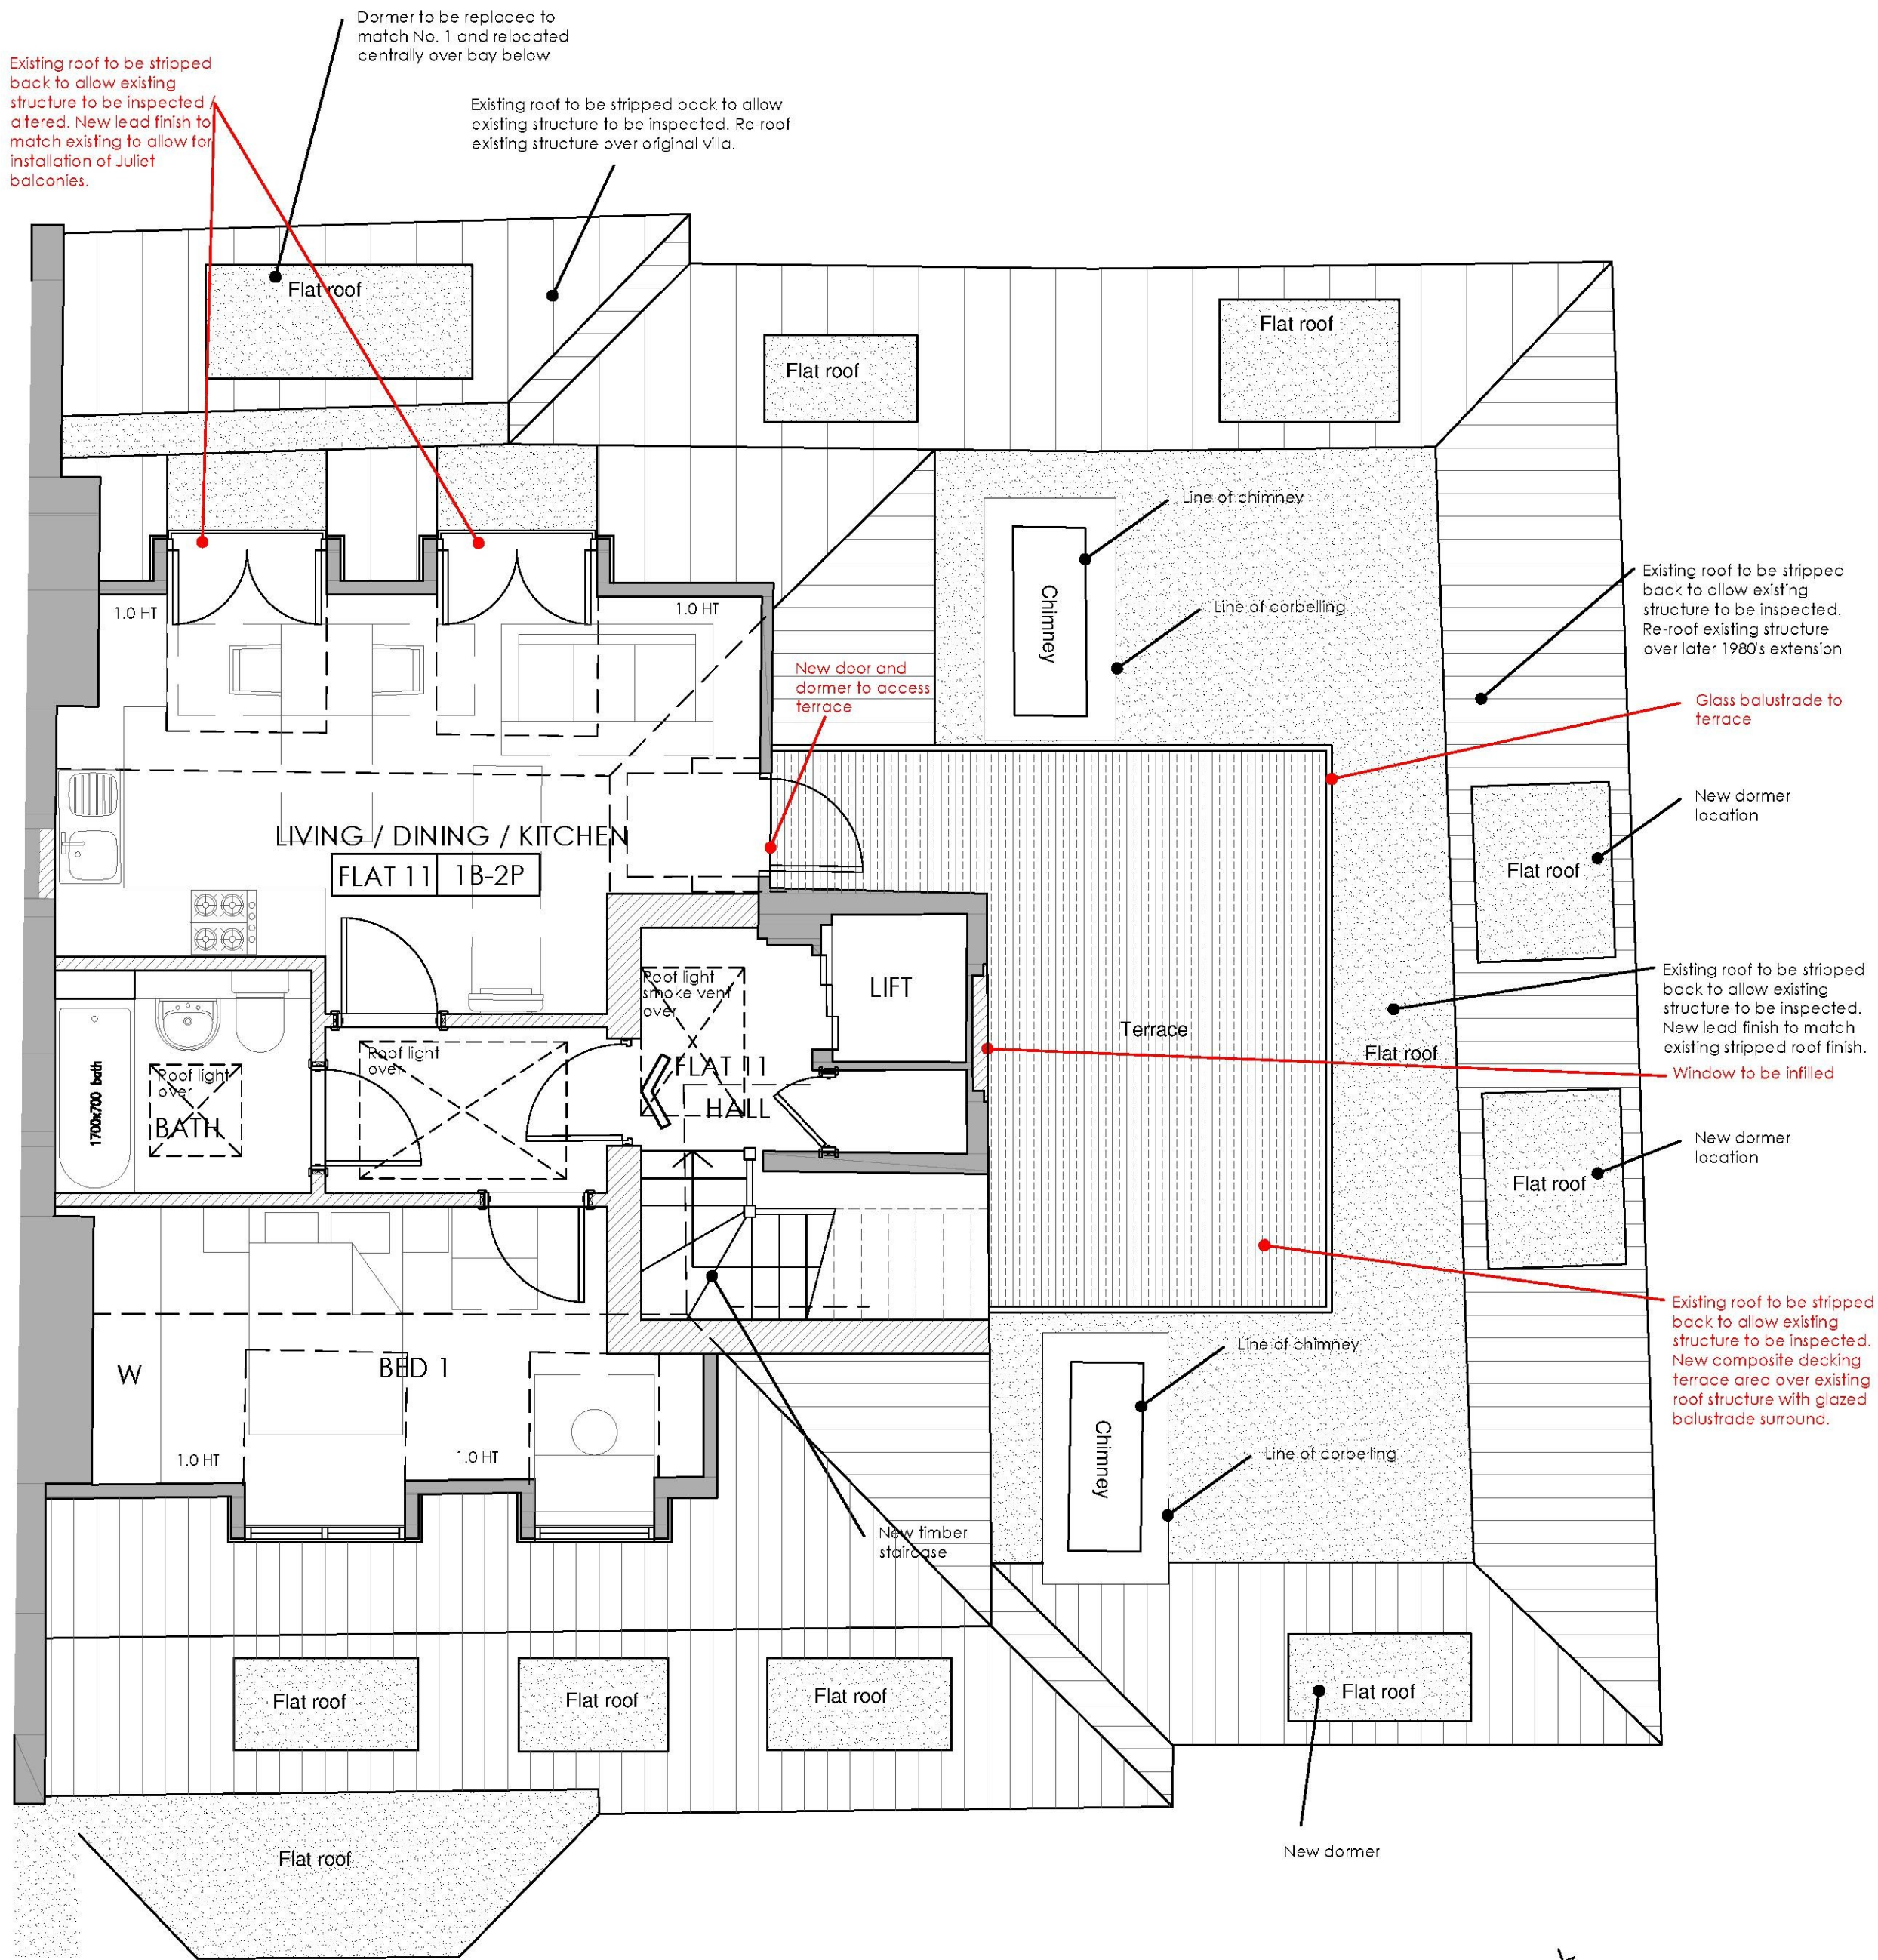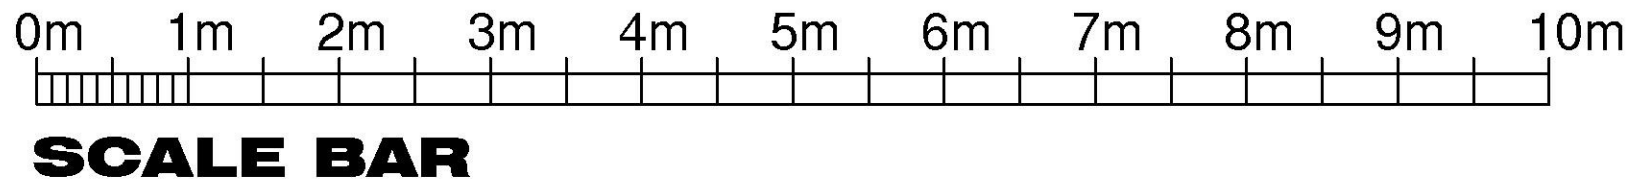

PROPOSED FOURTH FLOOR PLAN

D	06.06.19	Revised drawings to clients comments received 03.05.19 for planning submission.
C	14.11.18	Updated following Conservation Officers comments.
B	10.09.18	Updated following Planning officers comments.
A	10.07.18	Updated following Planning and Heritage officers comments.
Rev	Date	Comments

PRELIMINARY

Client
TEXO DEVELOPMENTS

Project
3 CLIFTON CRESCENT
FOLKESTONE
CT20 2EL

Title
PROPOSED THIRD AND FOURTH
FLOOR PLANS

Project No.	Date
6384	MAY 2018
Drawing No.	Revision
6384 - PD - 12	D
Scale	Drawn
1:50 @ A1	NB
Check	PNG

Nepical House, London Road
Wrotham Heath, Kent, TN15 7RS
phone: 01732 753333
fax: 01732 753334
info@offsetarchitects.co.uk
www.offsetarchitects.co.uk

