




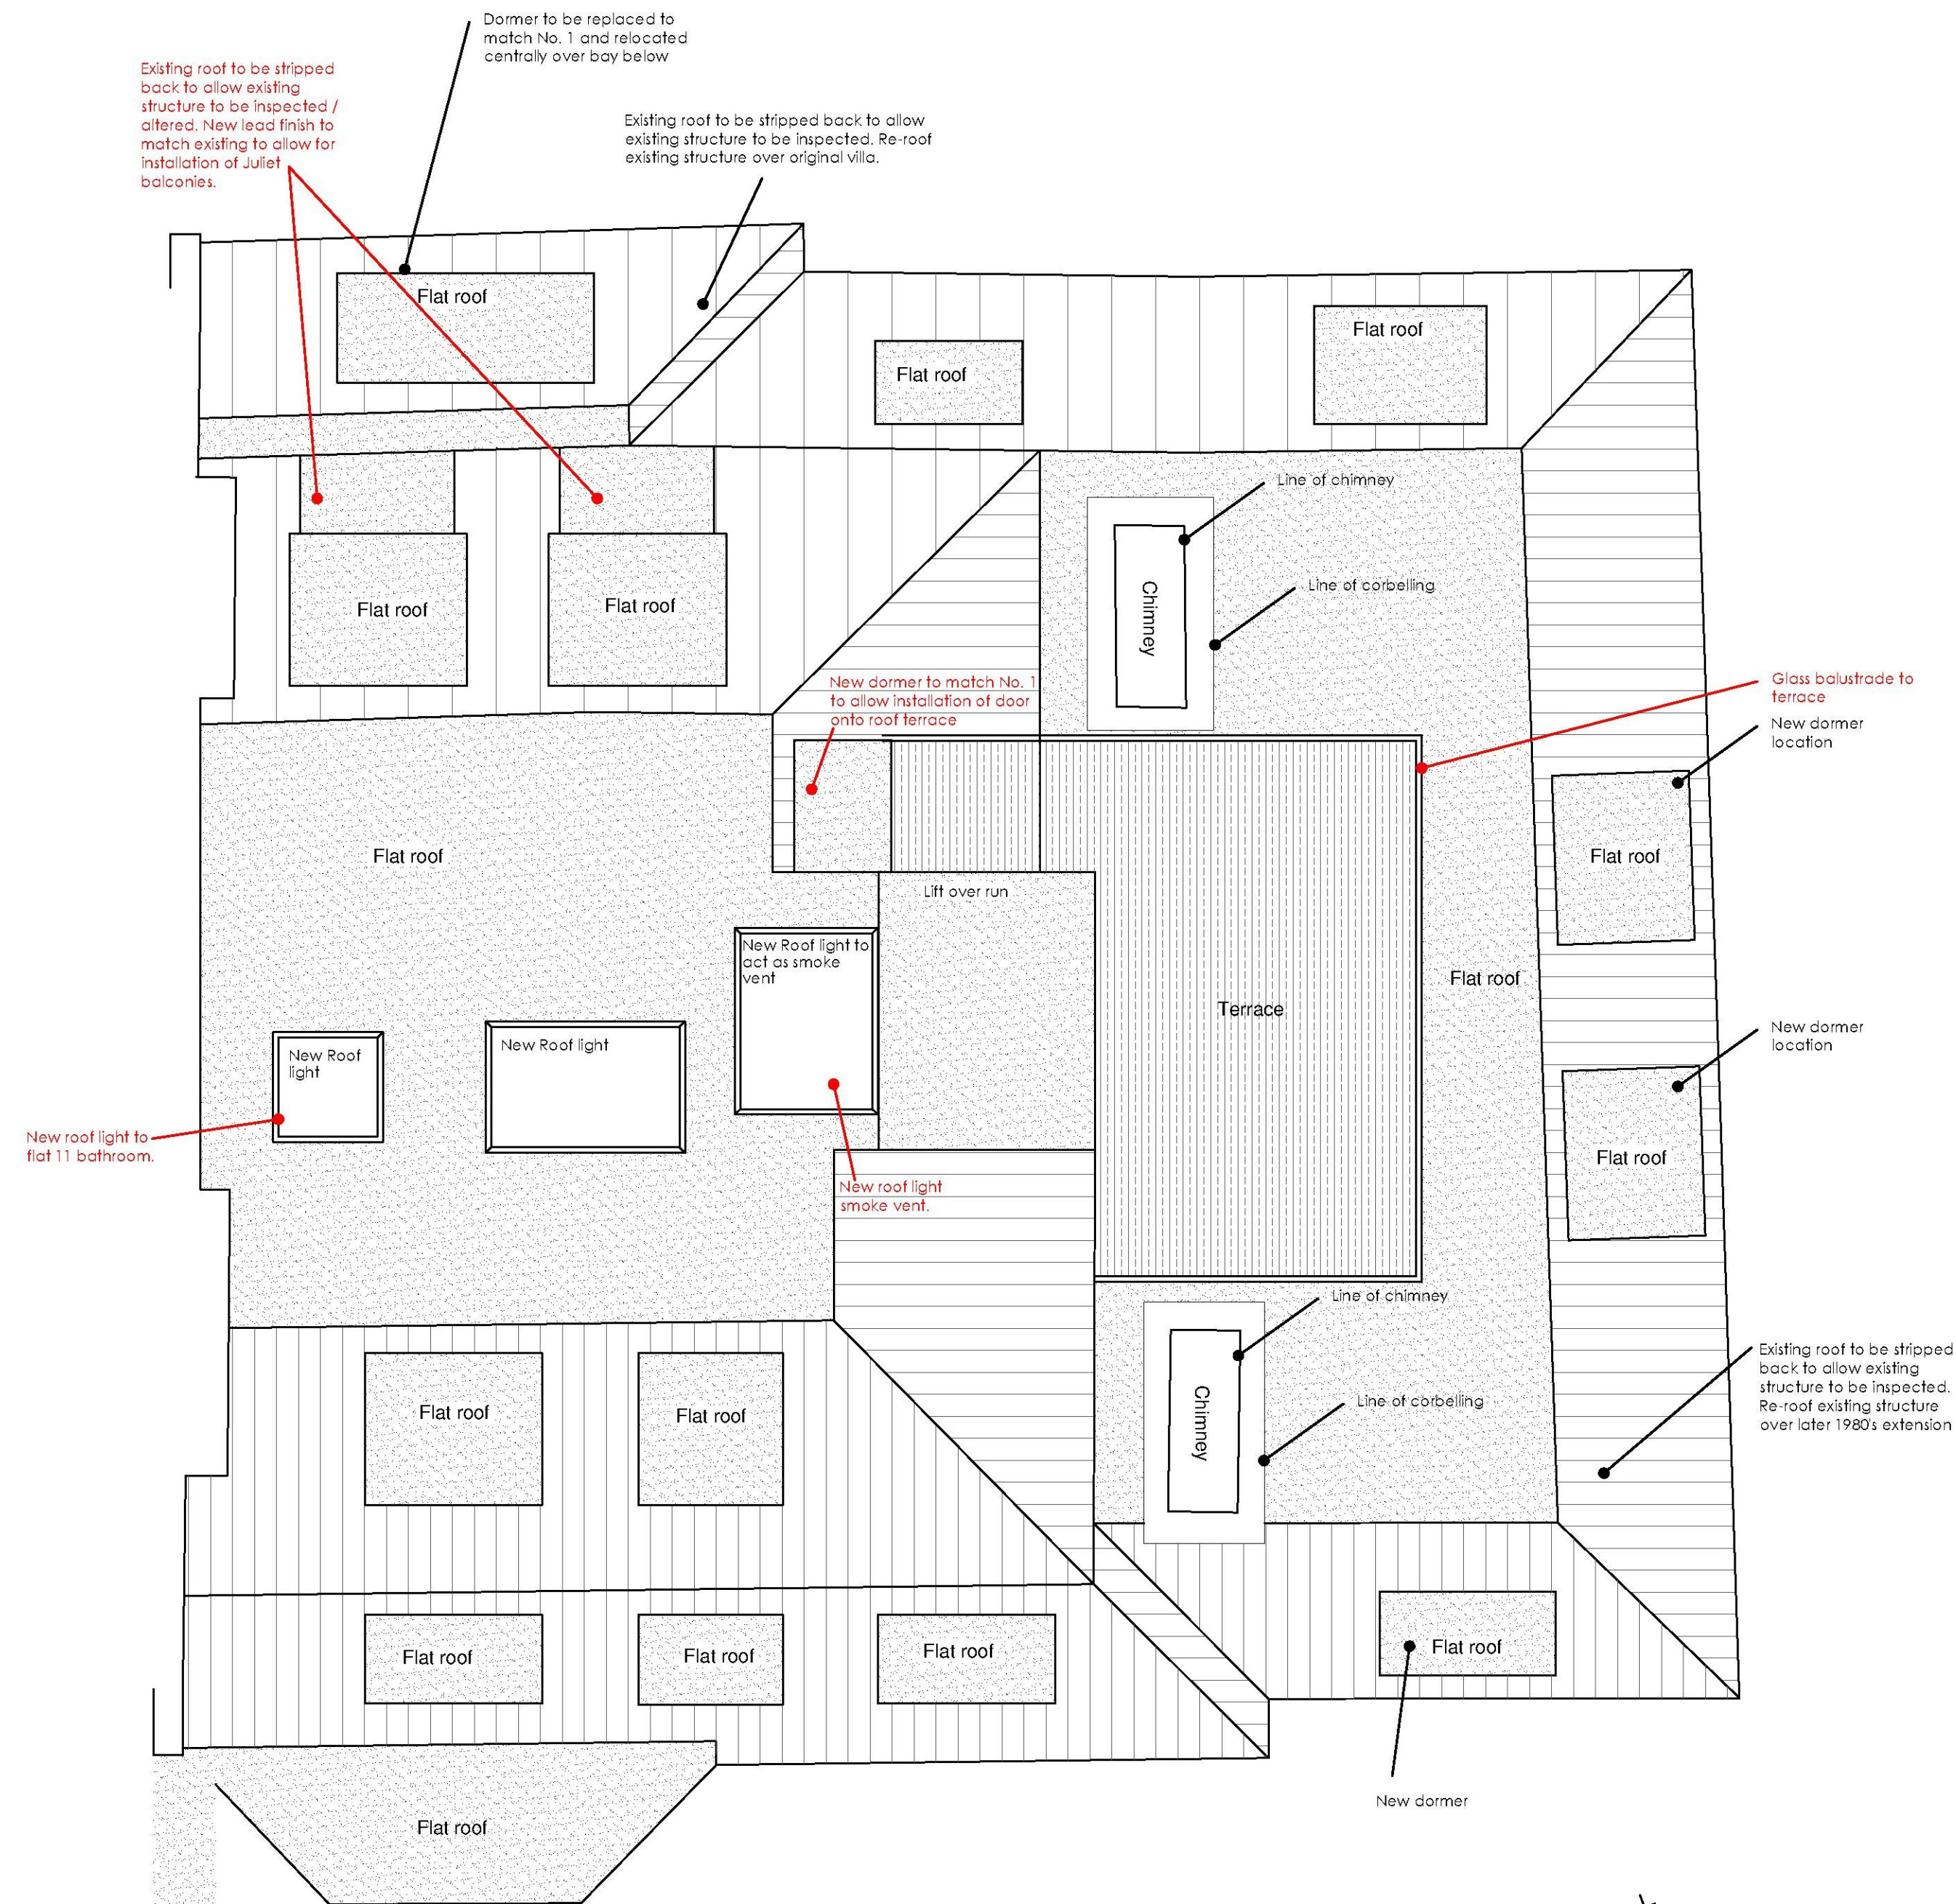

PROPOSED ROOF PLAN

 

SCALE BAR

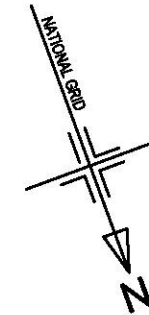

D	06.06.19	Revised drawings to clients comments received 03.05.19 for planning submission.
C	14.11.18	Updated following Conservation Officers comments.
B	10.09.18	Updated following Planning officers comments.
A	10.07.18	Updated following Planning and Heritage officers comments.

Rev	Date	Comments
-----	------	----------

PRELIMINARY

Client
TEXO DEVELOPMENTS

Project
3 CLIFTON CRESCENT
FOLKESTONE
CT20 2EL

Title
PROPOSED ROOF PLAN

Project No.	Date
6384	MAY 2018
Drawing No.	Revision
6384 - PD - 13	D
Scale	Drawn
1:50 @ A1	NB
	Check
	PNG