



- Notes
1. Do not scale
 2. Dimensions are in millimetres unless stated otherwise



Plots 02 & 03
Ground Floor Plan

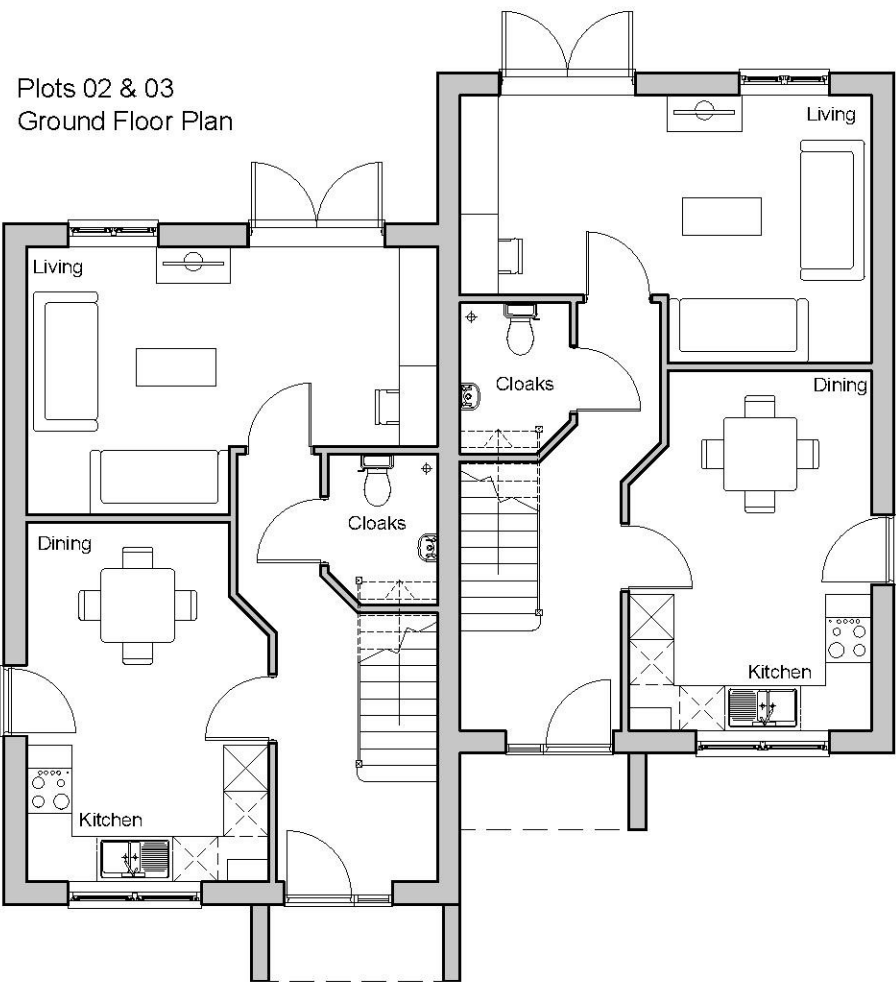

Plots 02 & 03
First Floor Plan

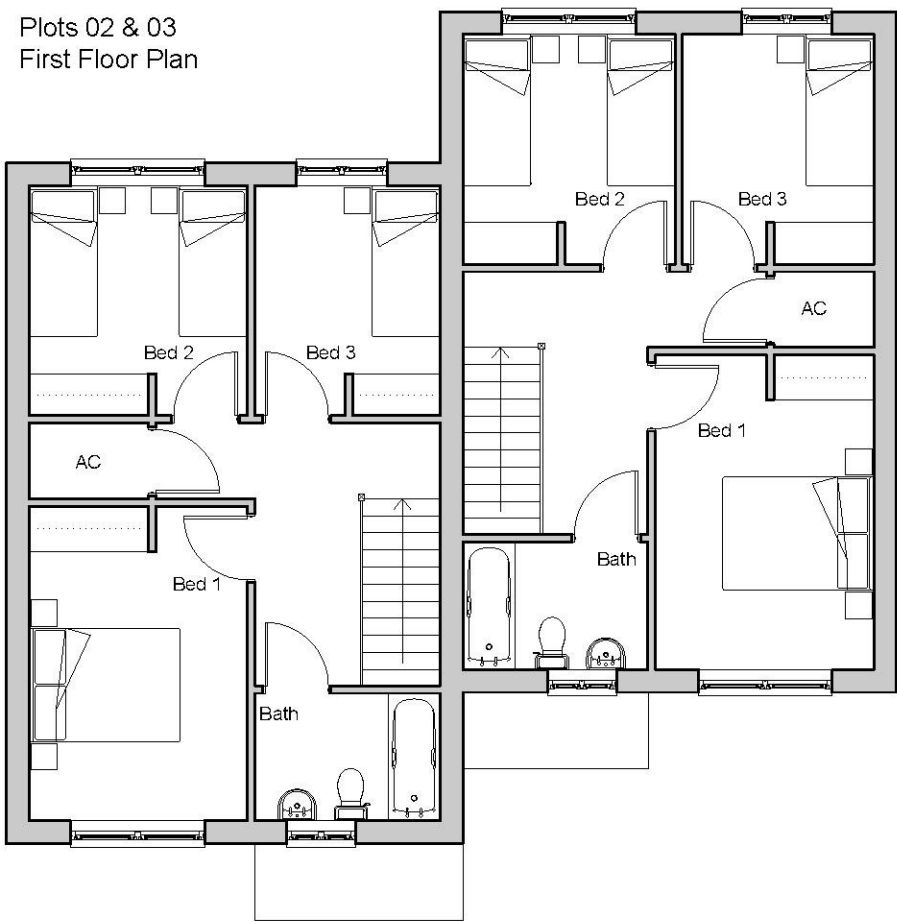

Plots 02 & 03
Roof Plan

 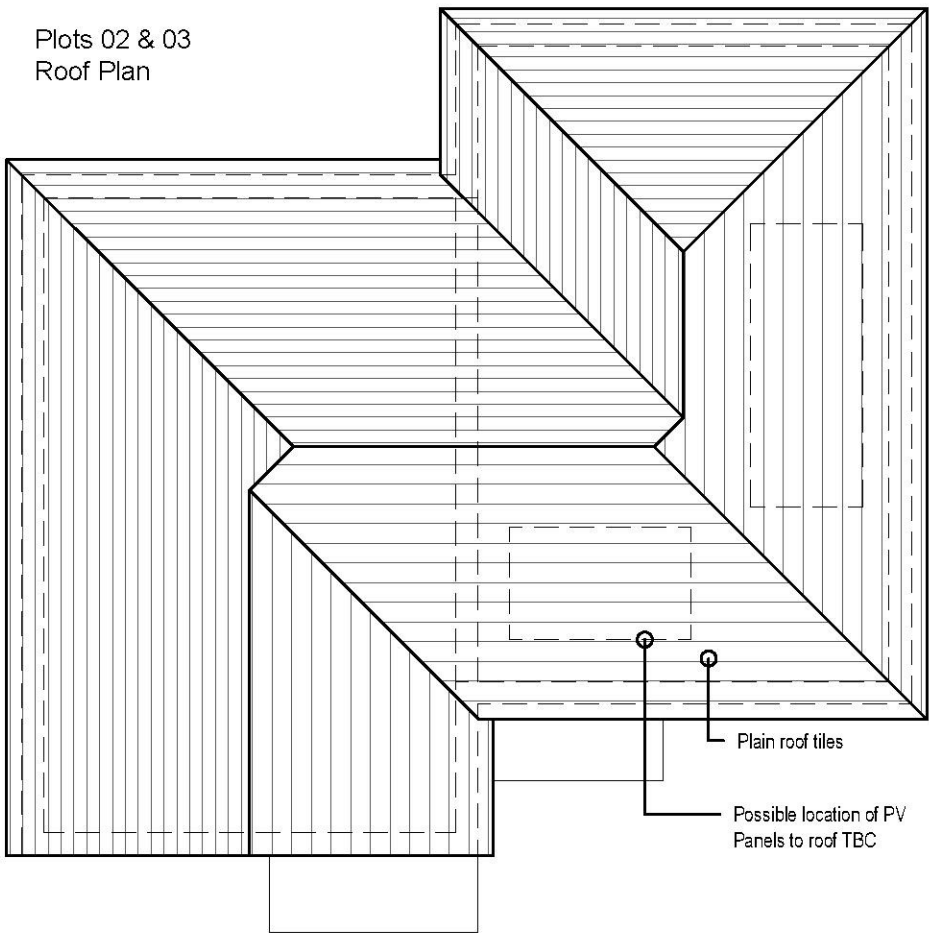

Plots 02 & 03
91.5m²
3 bed 5 Person



Folkestone & Hythe District Council
Strategic Development Projects,
Civic Centre, Castle Hill Avenue
Folkestone, Kent, CT20 2QY
Tel: 01303 853000
Fax: 01303 853333

Project
Former Highview School
Moat Farm Road

Drawing Title
Plot 02 & 03 Proposed Plans

REV	DESCRIPTION	DATE	BY	CHKD
-----	-------------	------	----	------

ORIGINAL DRAWING SIZE A3		
Drawn: LMK	Checked:	Date: Aug 2018
Scale 1:100	Drawing Number 18HS.012	Rev