






Rear Elevation (South East)

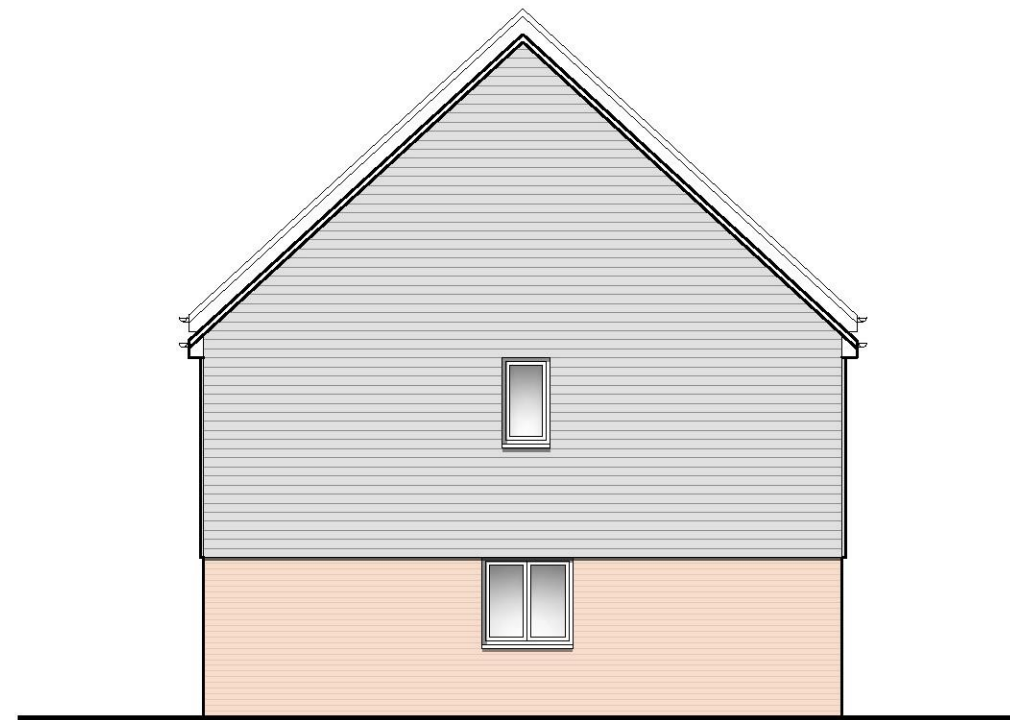

Left Flank (North East)

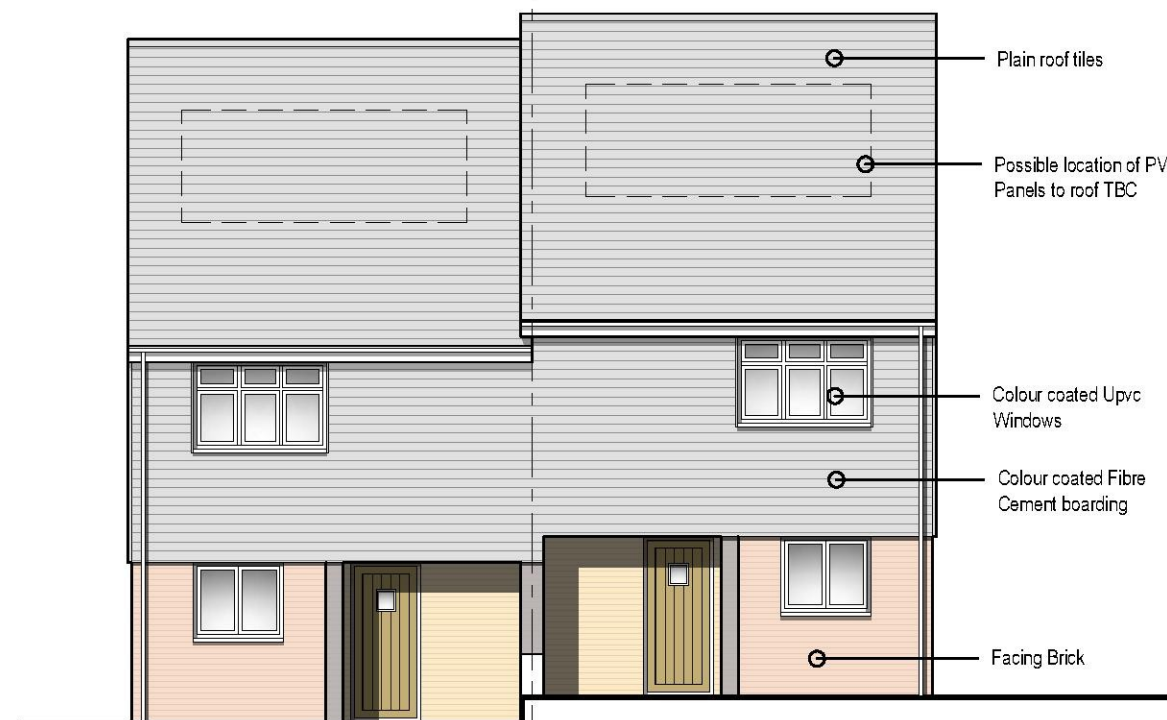


Front Elevation (South West)

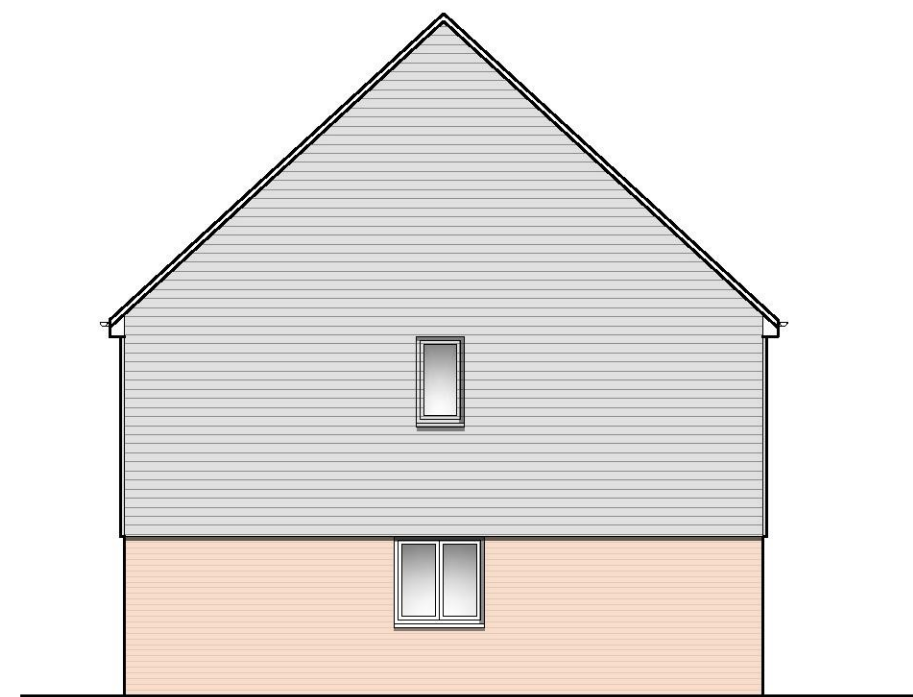

Right Flank (South West)

Notes

1. Do not scale
2. Dimensions are in millimetres unless stated otherwise

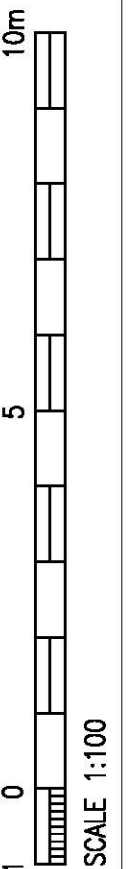

Plots 11 - 14
73m²
2 bed 4 Person



Folkestone & Hythe District Council
Strategic Development Projects,
Civic Centre, Castle Hill Avenue
Folkestone, Kent, CT20 2QY
Tel: 01303 853000
Fax: 01303 853333

Project
**Former Highview School
Moat Farm Road**

Drawing Title
**Plot 11,12,13,14
Proposed Elevations**

REV	DESCRIPTION	DATE	BY	CHKD
-----	-------------	------	----	------

ORIGINAL DRAWING SIZE A3

Drawn: LMK	Checked:	Date: Dec 2018
Scale 1:100	Drawing Number 18HS.022	Rev