


- Notes
1. Do not scale
 2. Dimensions are in millimetres unless stated otherwise



Plots 26, 27
Ground Floor Plan

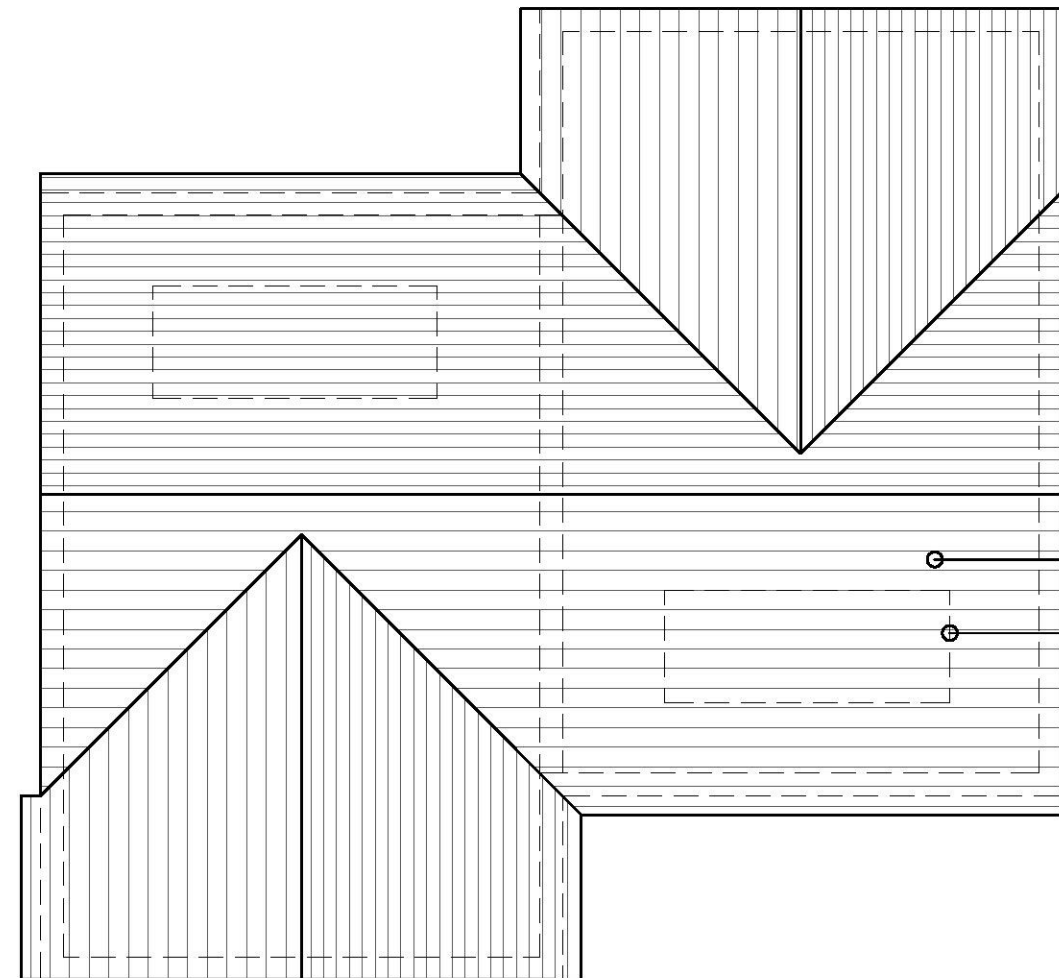

Plots 26, 27
Roof Plan

- Plain roof tiles
- Possible location of PV
Panels to roof TBC

Plots 26, 27
62m²
2 bed 4 Person



Folkestone & Hythe District Council
Strategic Development Projects,
Civic Centre, Castle Hill Avenue
Folkestone, Kent, CT20 2QY
Tel: 01303 853000
Fax: 01303 853333

Project
Former Highview School
Moat Farm Road

Drawing Title
Plots 26, 27
Proposed Plans

REV	DESCRIPTION	DATE	BY	CHKD	Scale 1:100	Drawing Number 18HS.033	Rev
-----	-------------	------	----	------	----------------	----------------------------	-----

ORIGINAL DRAWING SIZE A3

Drawn: LMK Checked: Date: Dec 2018