




FRONT ELEVATION



SIDE ELEVATION

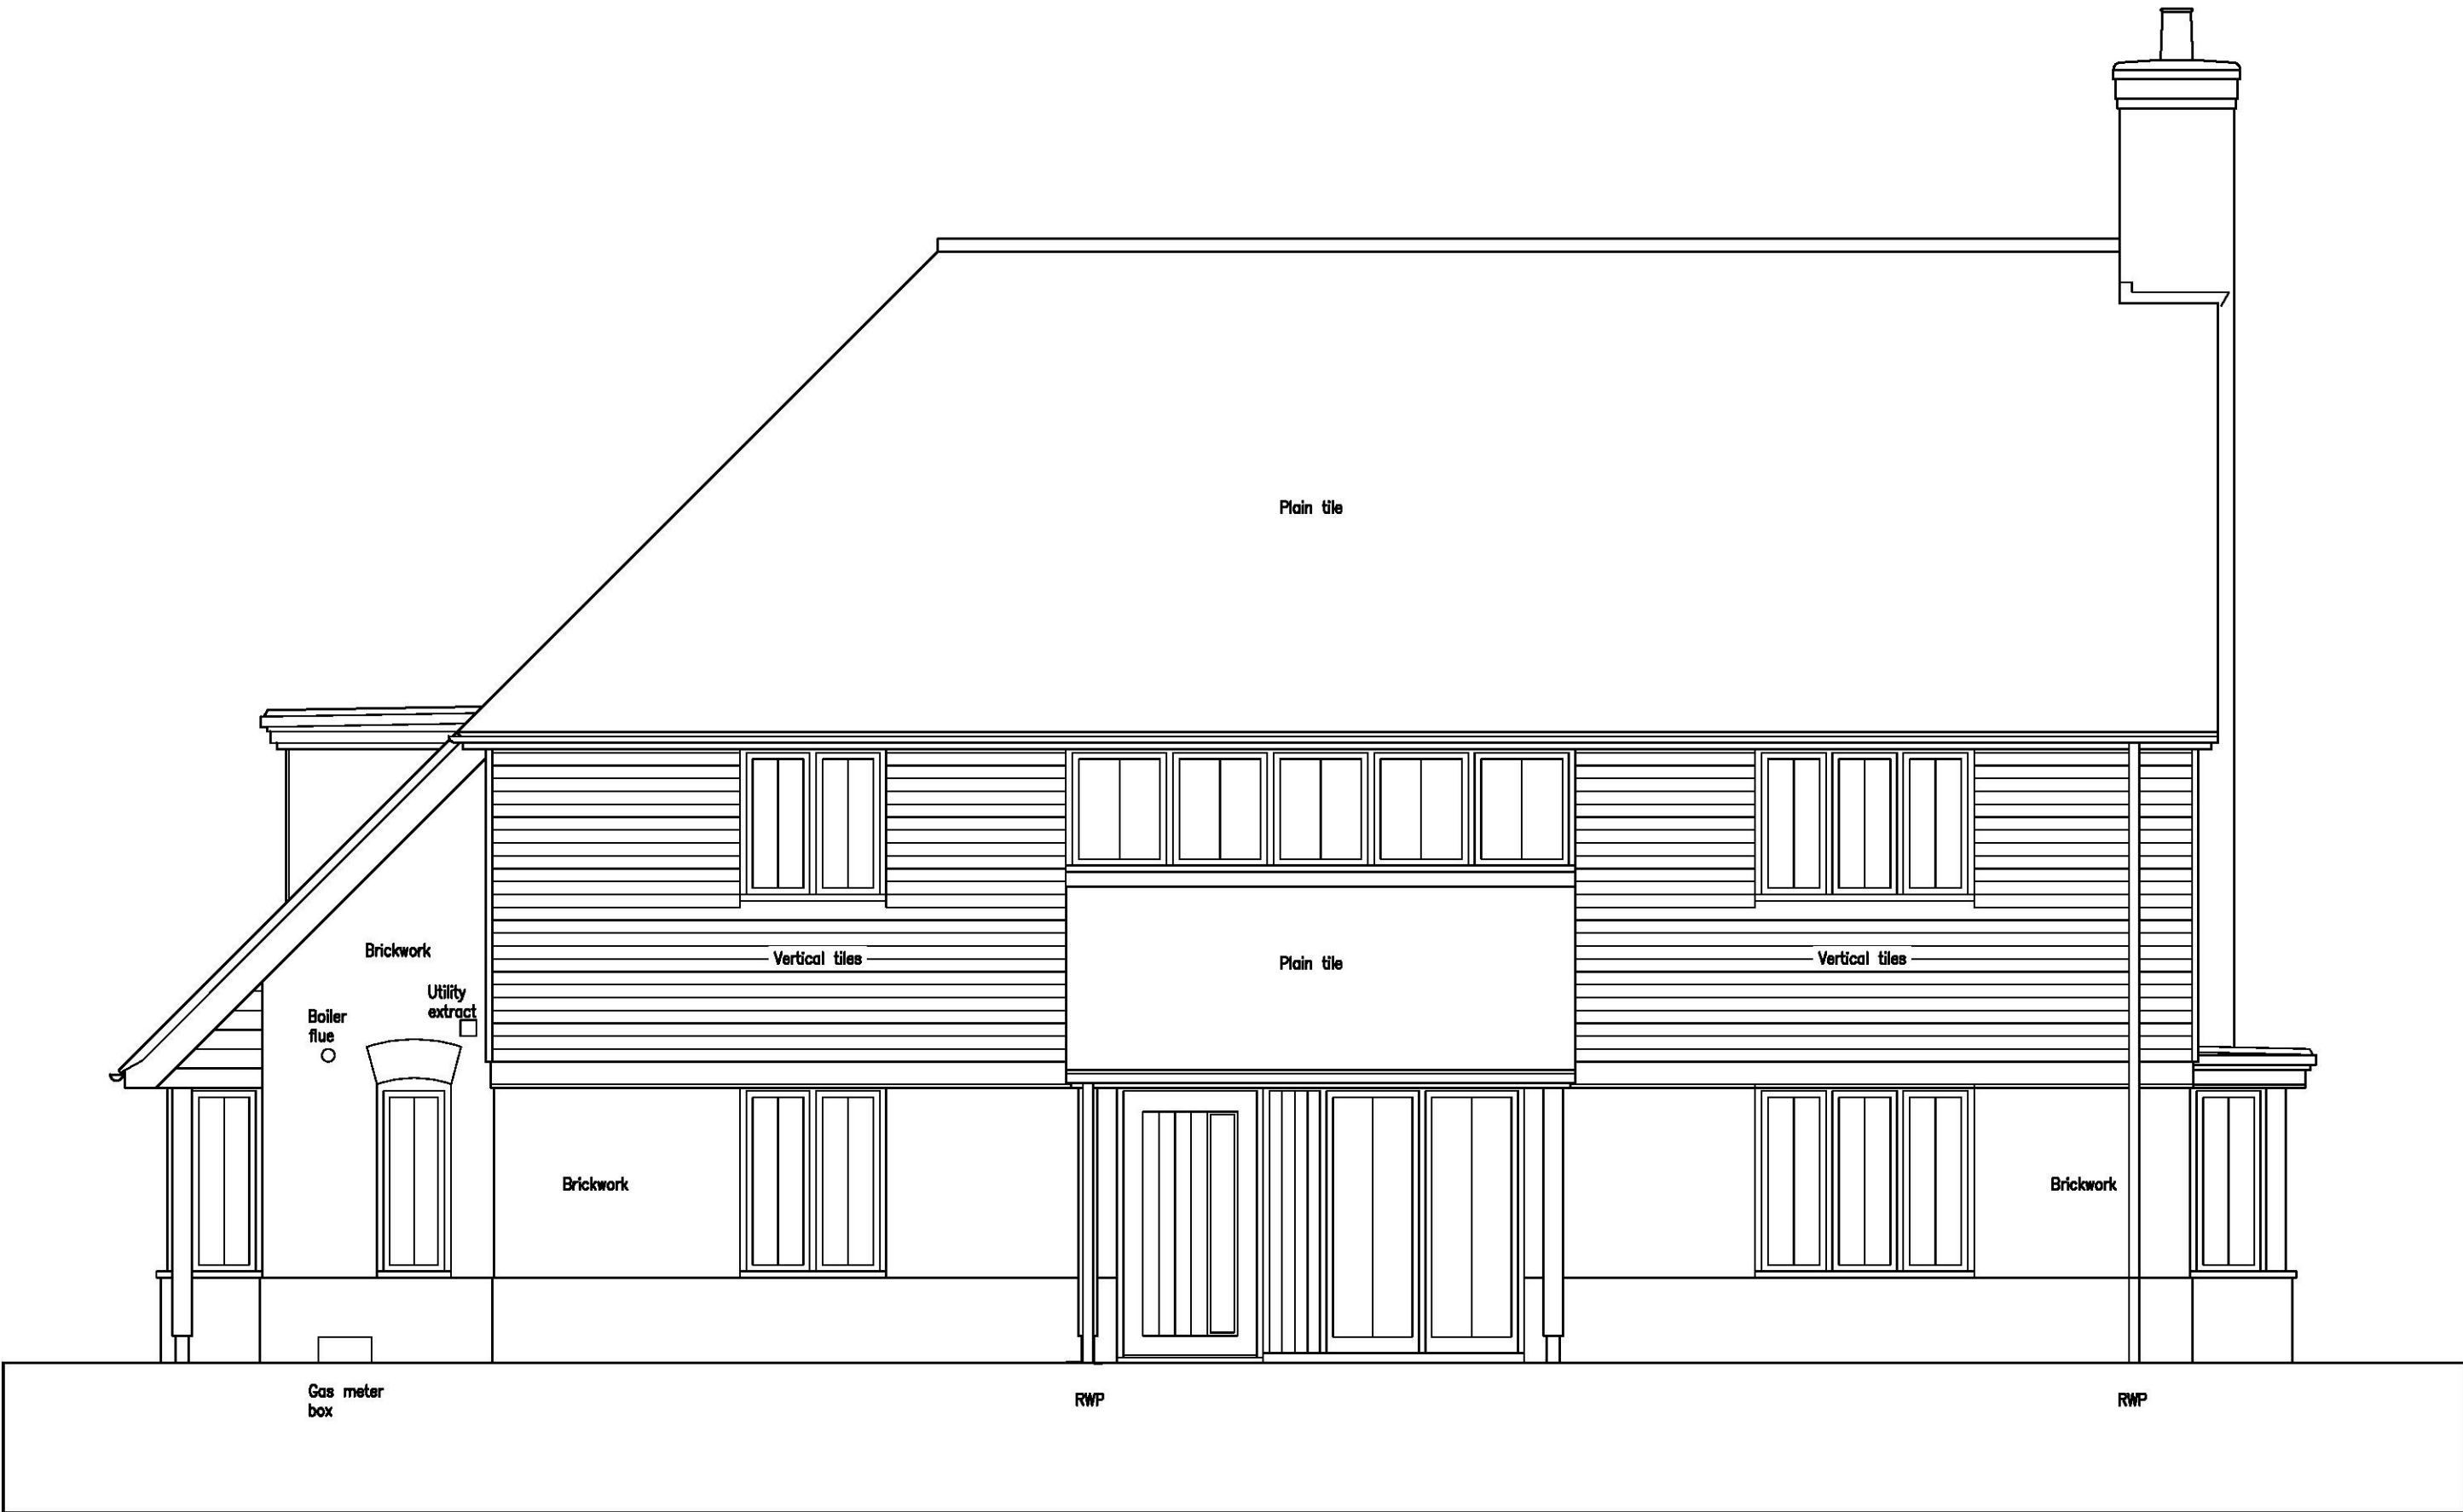


REAR ELEVATION



SIDE ELEVATION

Rev.	Description	Int.	Date

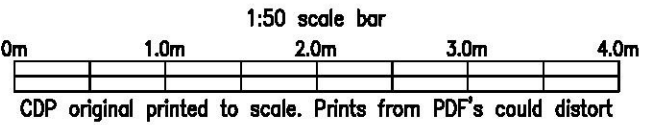



CDP Architecture Ltd
22-23 North Lane
Canterbury
Kent
CT2 7EE
Tel 01227 458181
Fax 01227 451543
info@thinkcdp.com
www.thinkcdp.com

Client
ROGATE

Job Title
RESIDENTIAL DEVELOPMENT MINNIS LANE STELLING MINNIS

Drawing Title
PLOT 13 ELEVATIONS

Scale @ A1	1:50	Preliminary
Drawn	DB	Planning
Date	APR 19	Building Regulations
Checked		Tender
		Construction
		As built

748 : P38	
-----------	--