



RESPONSIBILITY IS NOT ACCEPTED FOR ERRORS MADE BY OTHERS FROM SCALING FROM THIS DRAWING. ALL CONSTRUCTION INFORMATION SHOULD BE TAKEN FROM FIGURED DIMENSIONS ONLY.
DRAWINGS BY OTHERS - SURVEY PRODUCED BY SURVEY SOLUTIONS. ALL RESPONSIBILITY FOR DRAWING MEASUREMENTS TAKEN BY SURVEYOR.




STATUS	REVISION	DATE	DESCRIPTION
PL	P23	06.06.19	PLANNING ISSUE

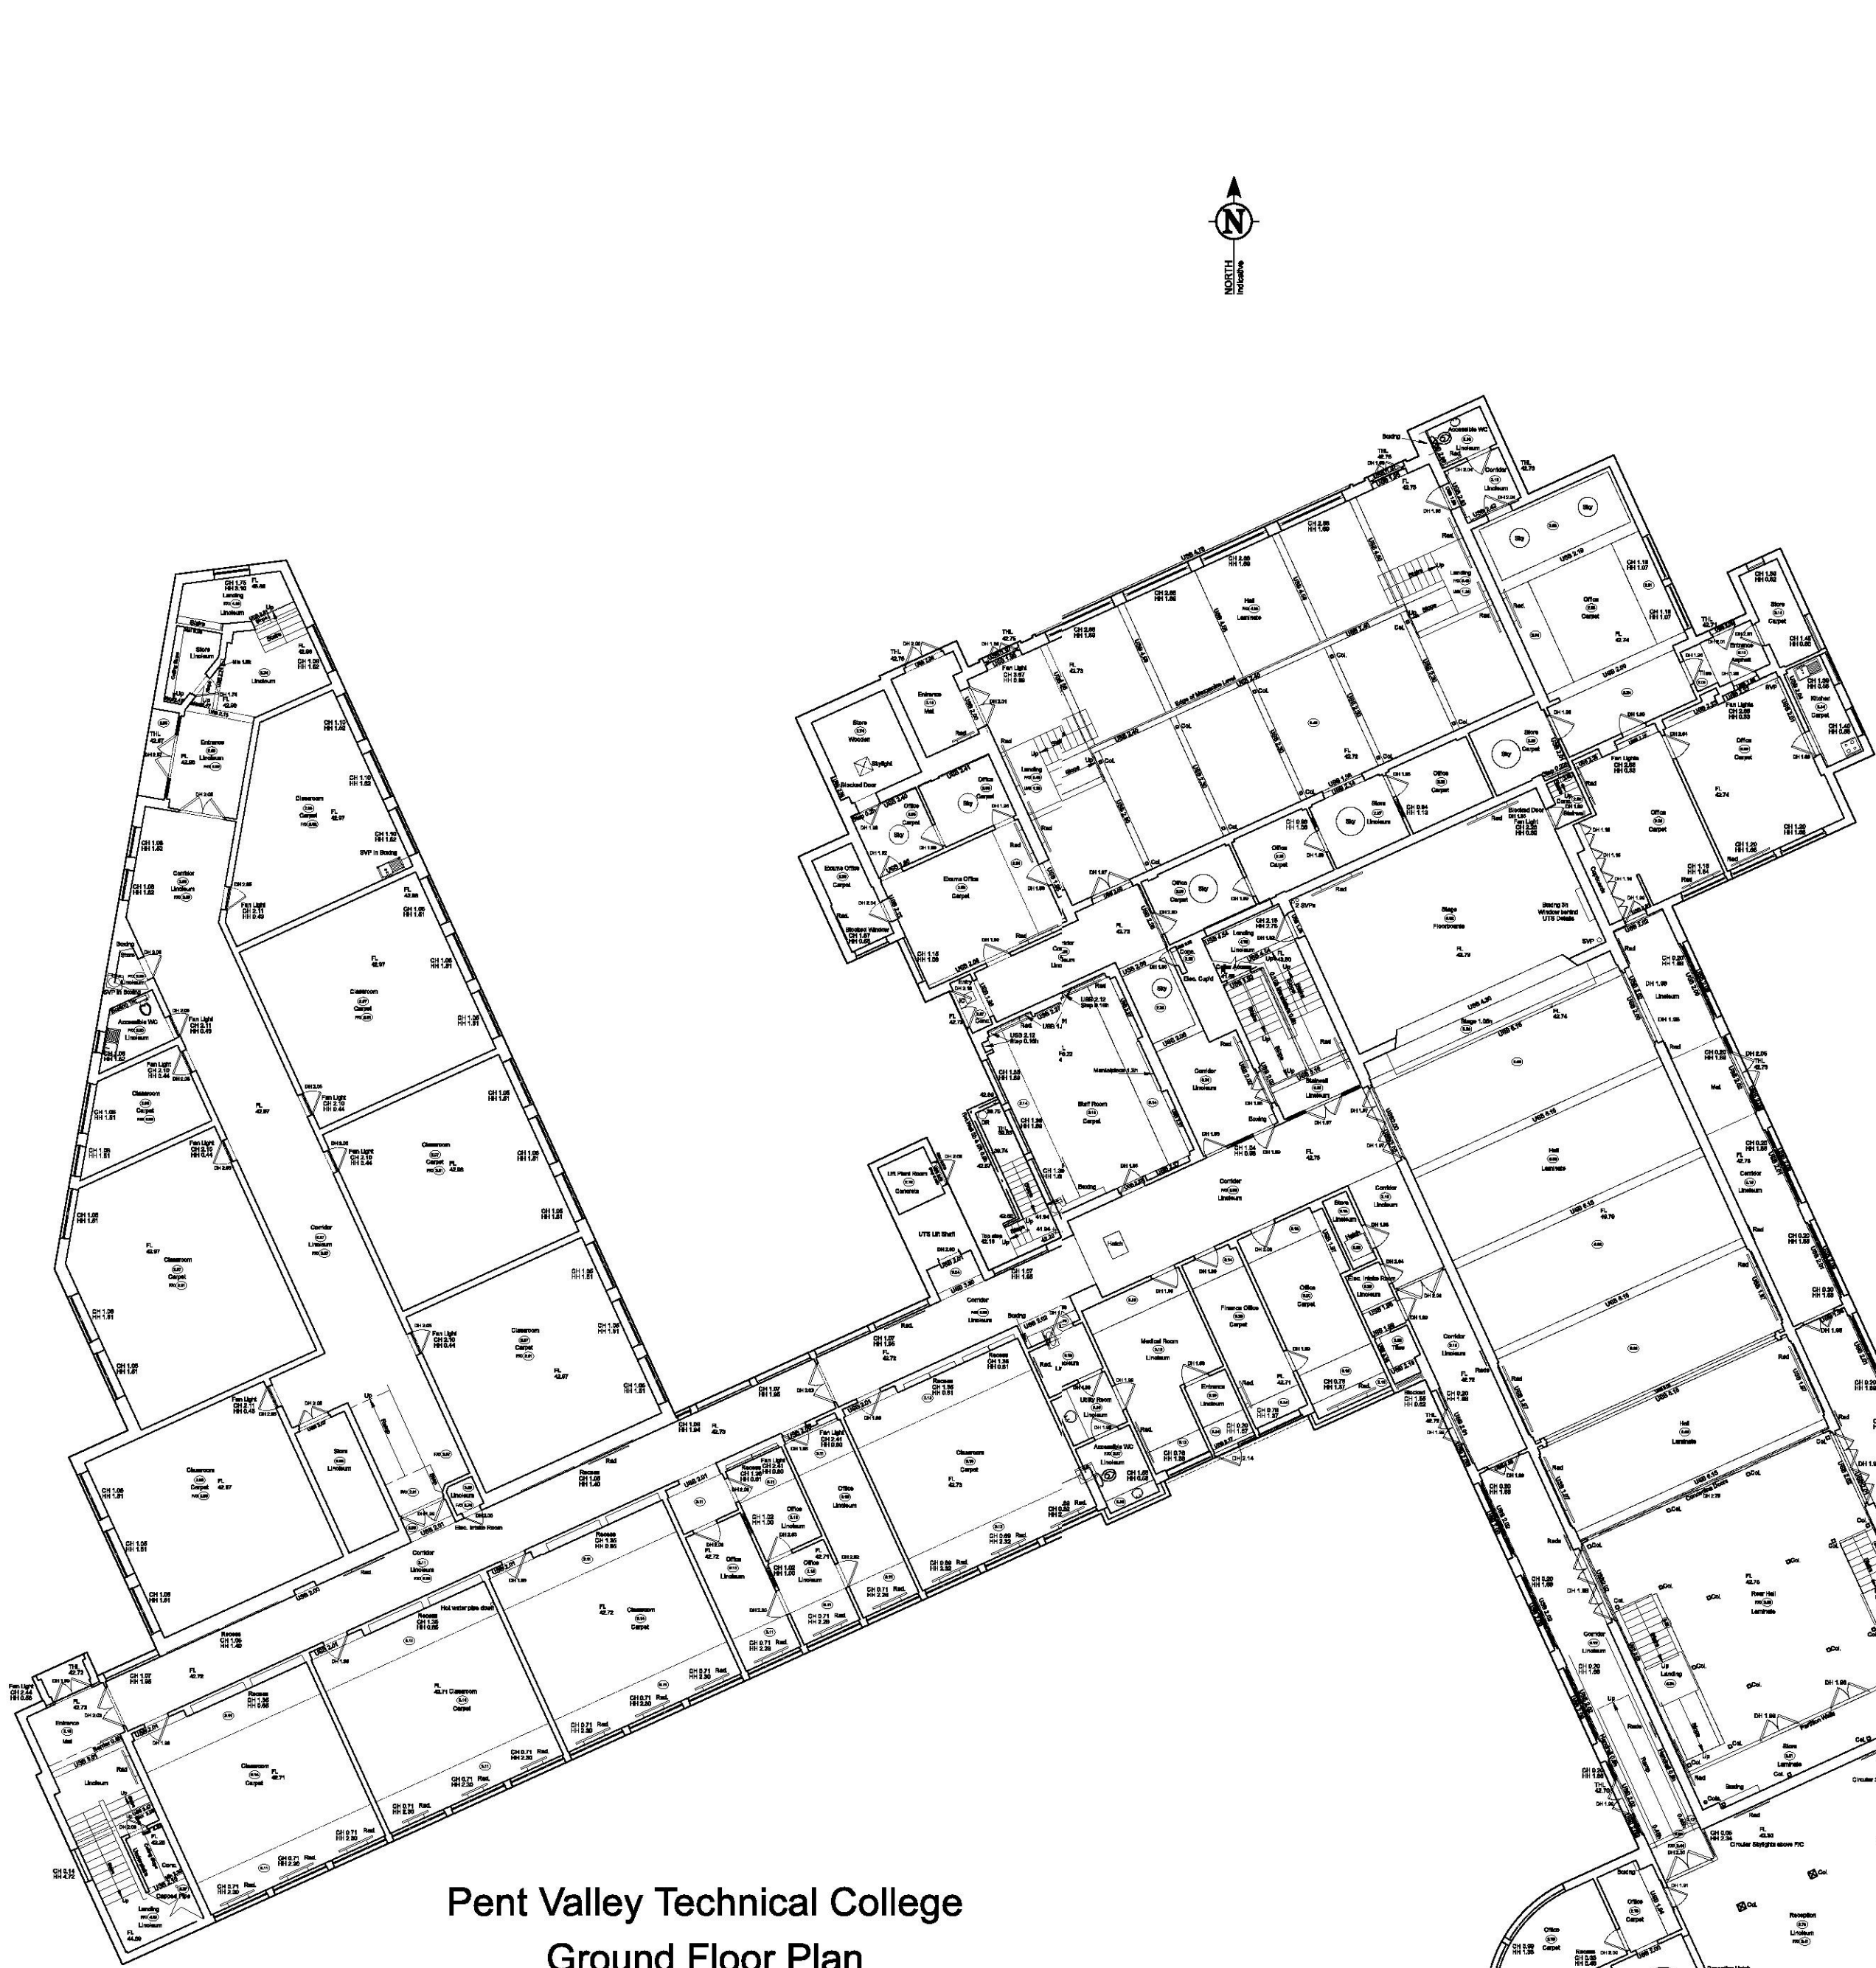

Pent Valley Technical College
Ground Floor Plan

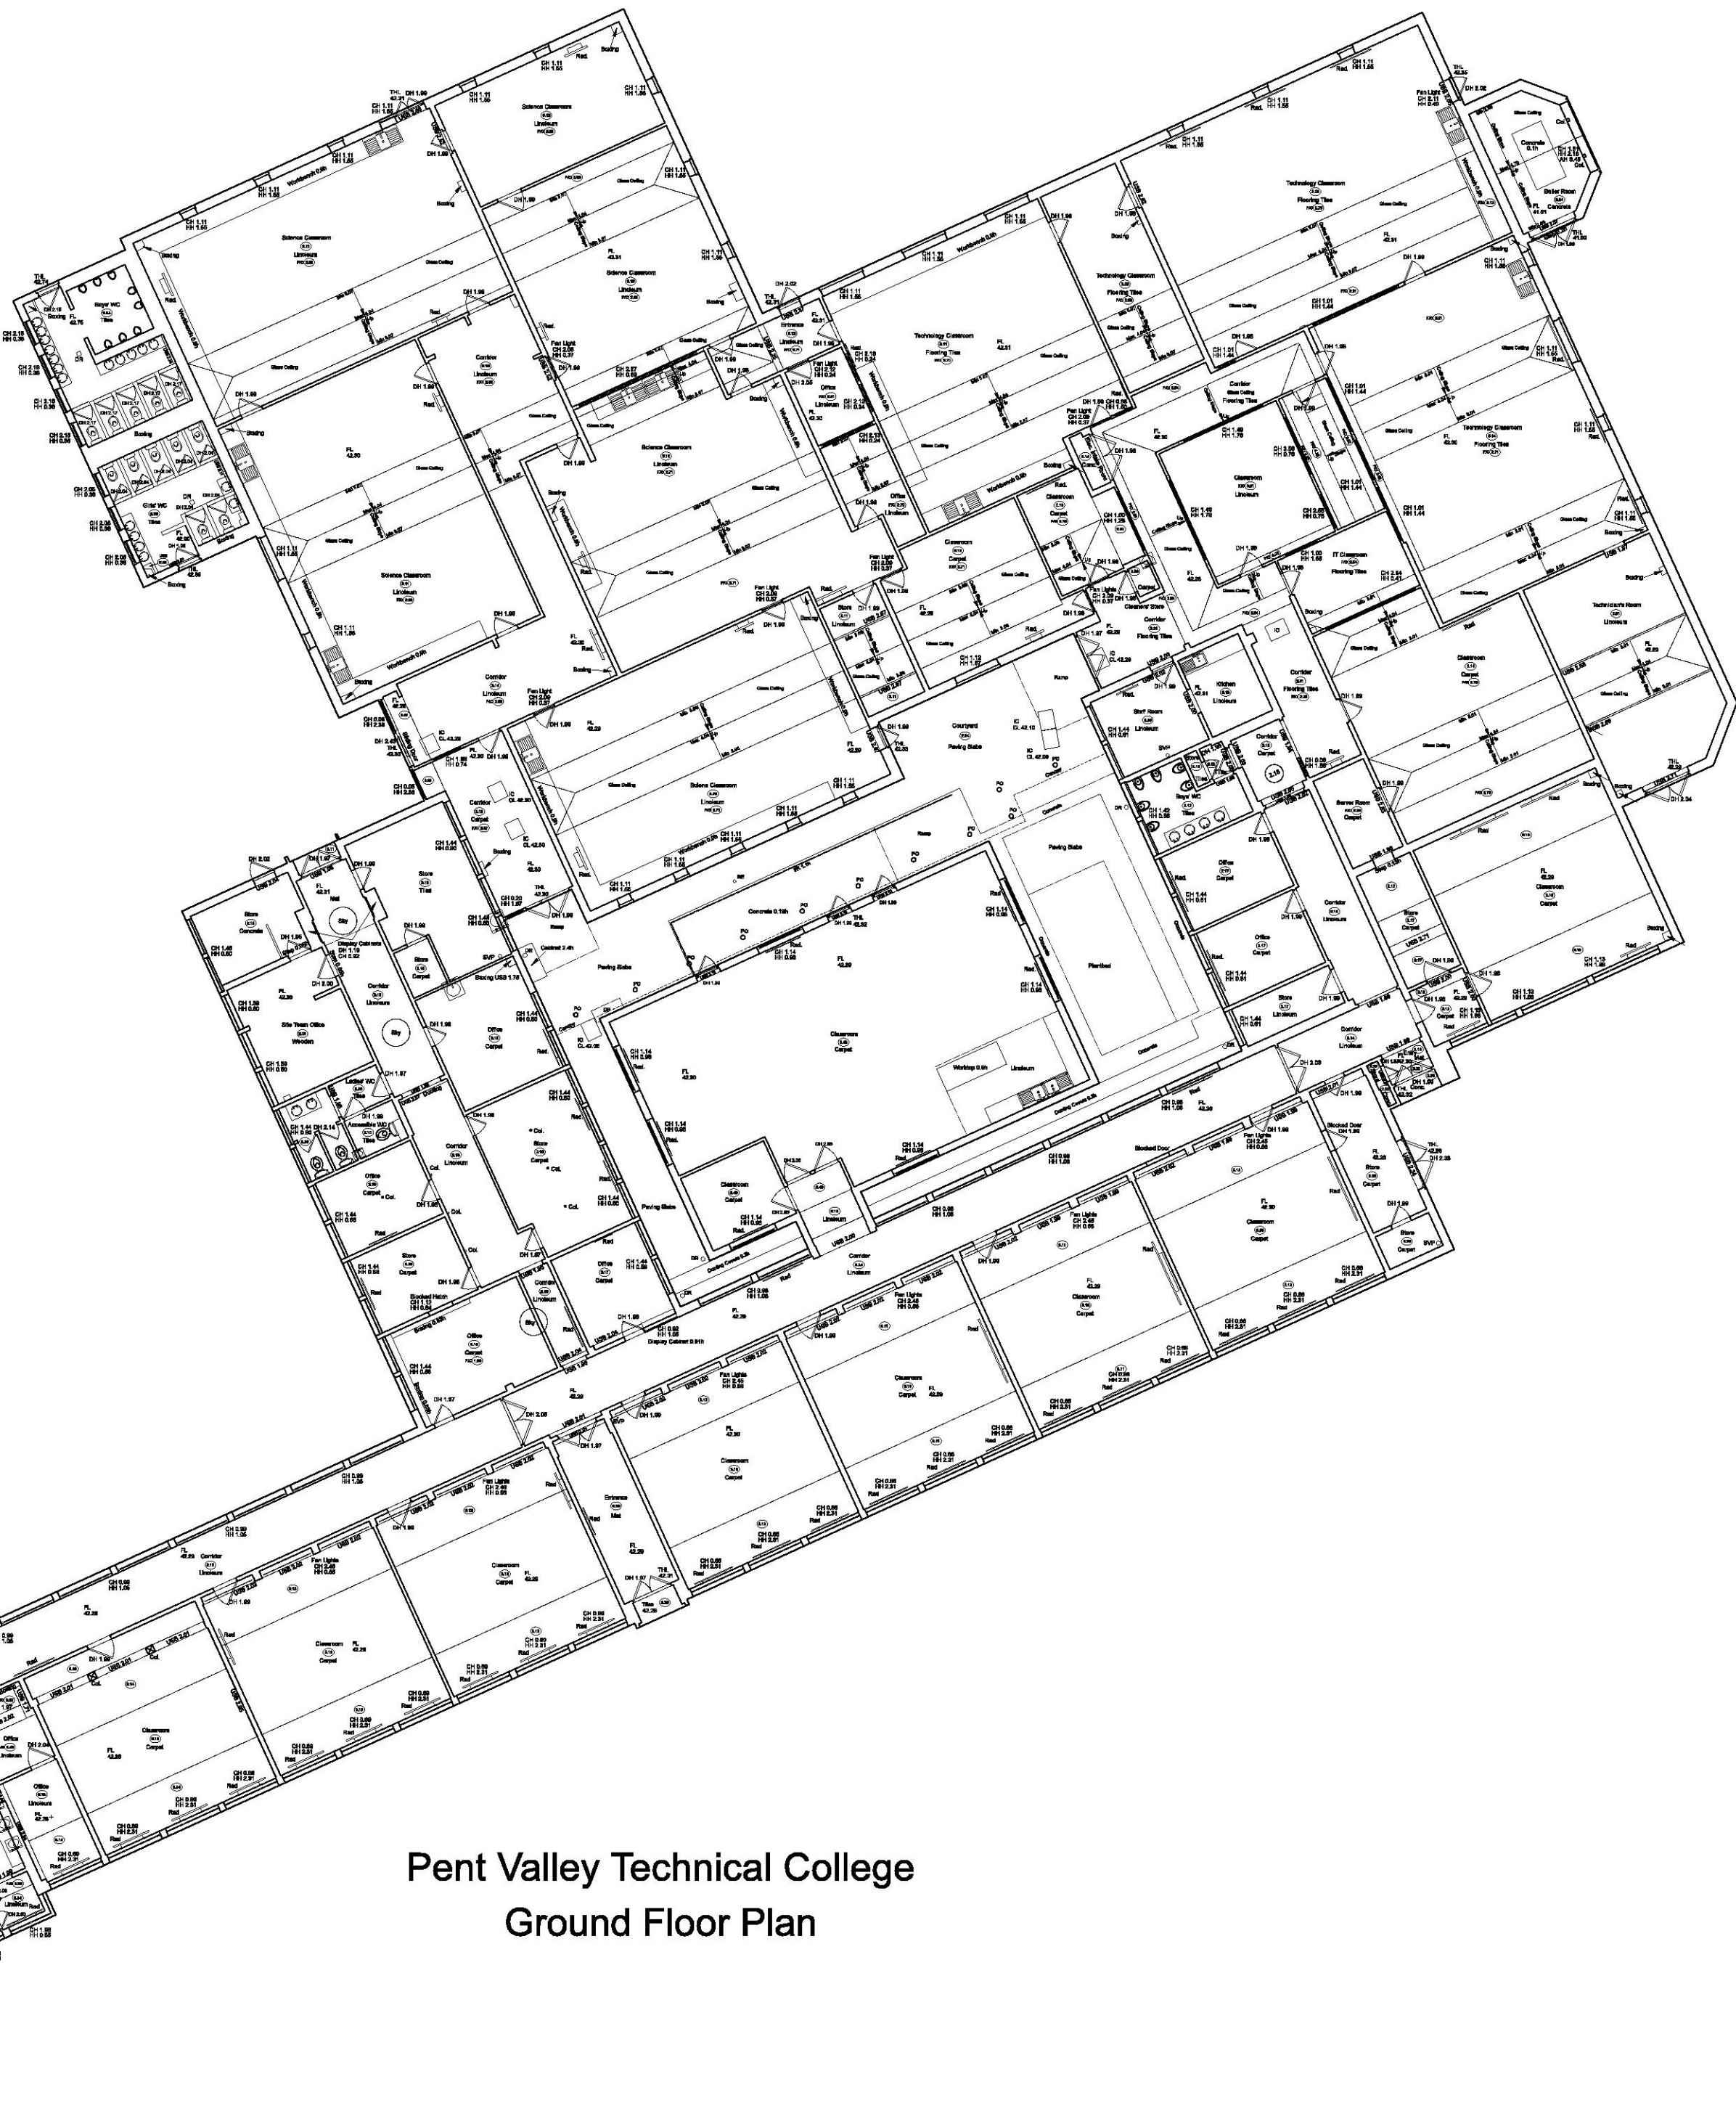

Pent Valley Technical College
Ground Floor Plan

 

EXISTING GROUND FLOOR GA PLAN
- TEACHING BLOCK A
PROJECT: TURNER FREE SCHOOL
CLIENT: BOWMER & KIRKLAND

REVISED BY: ME
CHECKED BY: JB
PROJECT NO: FS0748

SUITABILITY STATUS: PL: PLANNING
SCALE: 1:200 @ A1

PROJECT - ORIGINATOR - ZONE - LEVEL - TYPE - ROLE - CLASSIFICATION - NUMBER
FS0748-STL-ZZ-XX-DR-A-0111
REVISION: