


PL	P23	06.06.19	PLANNING ISSUE
----	-----	----------	----------------



BLOCK B FIRST FLOOR PLAN



BLOCK B GROUND FLOOR PLAN

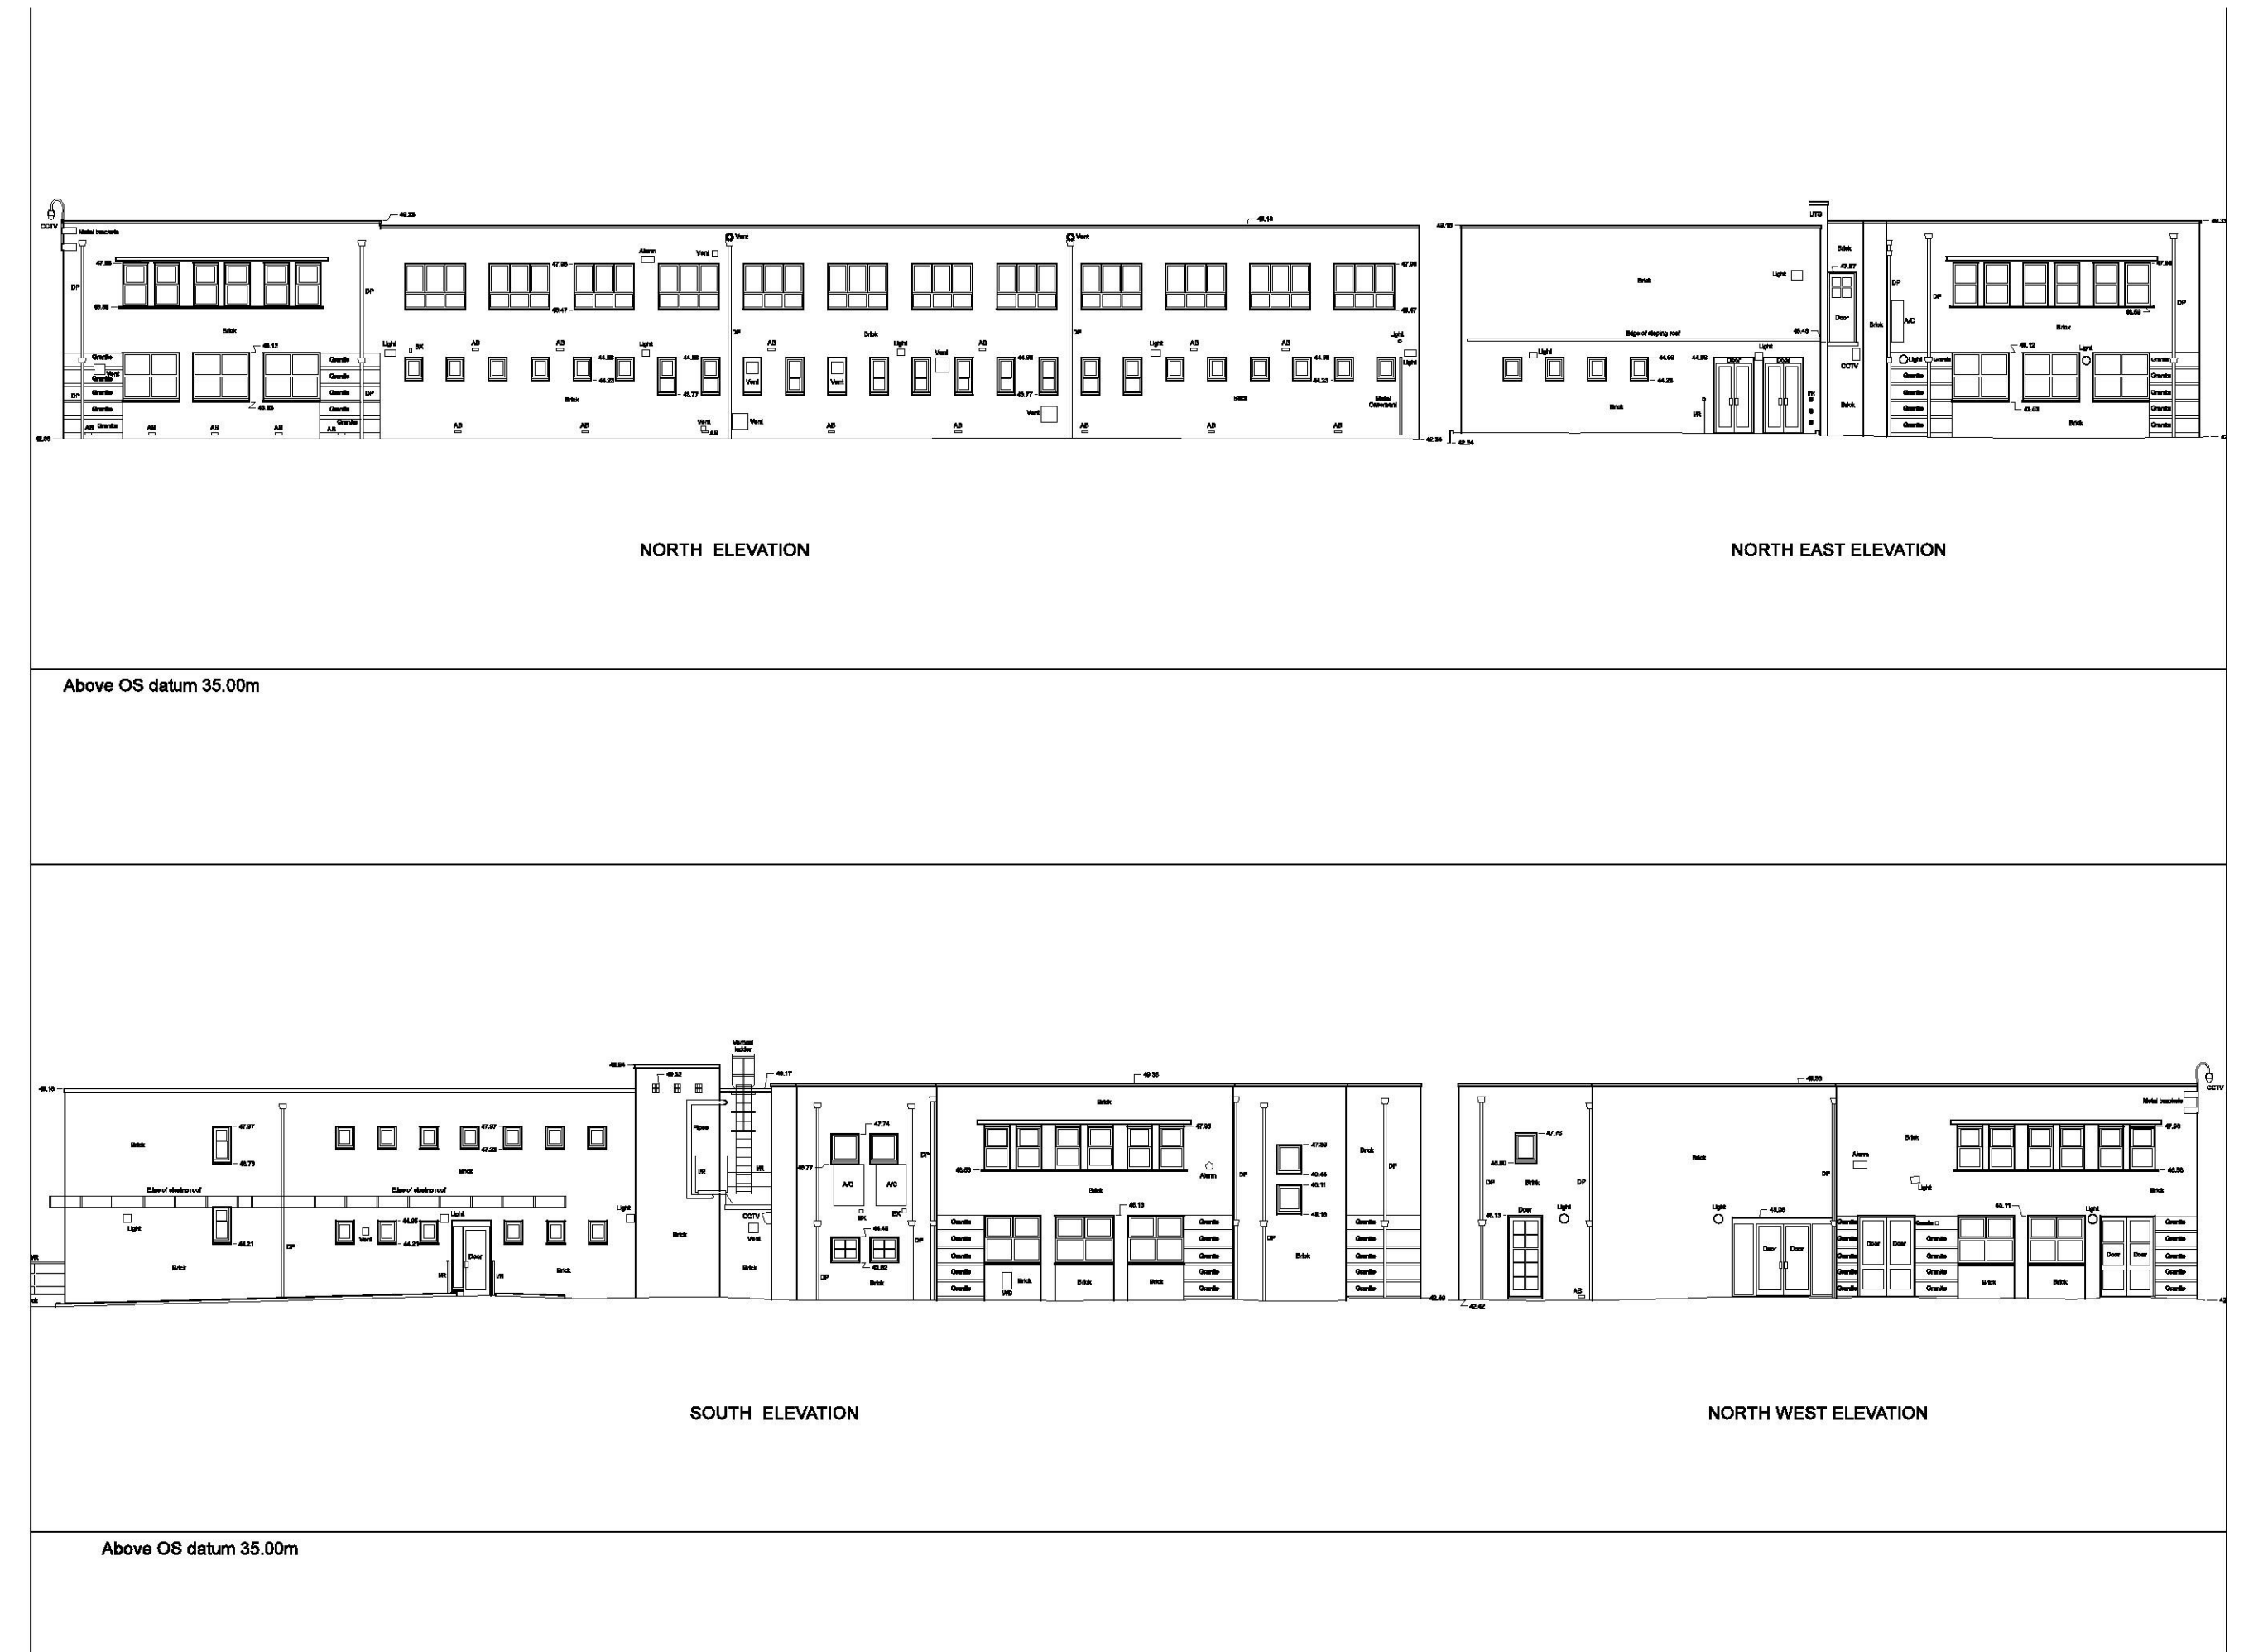

EXISTING GA PLANS AND ELEVATIONS
- TEACHING BLOCK B
PROJECT: TURNER FREE SCHOOL
CLIENT: BOWMER & KIRKLAND

REVISED BY: ME
CHECKED BY: JB
PROJECT NO: FS0748

SUITABILITY STATUS: PL: PLANNING
SCALE: 1:200 @ A1

PROJECT - ORIGINATOR - ZONE - LEVEL - TYPE - ROLE - CLASSIFICATION - NUMBER
FS0748-STL-ZZ-XX-DR-A-0115

REVISION: