



Responsibility is not accepted for errors made by others in scaling from this drawing.
All construction information should be taken from figured dimensions only.

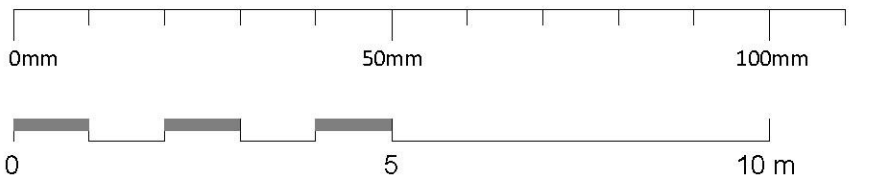

Building Elevations Key Plan

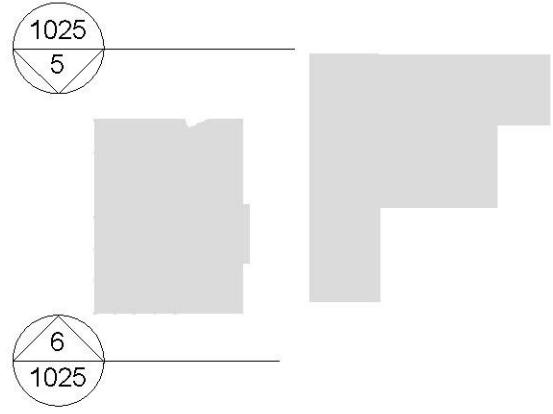

5 - Existing North Elevation
1 : 100



6 - Existing South Elevation
1 : 100

PL	P23	06/06/19	Planning Issue	REVISD BY
STATUS	REV	DATE	DESCRIPTION	ME
CLIENT				CHECKED BY
Bowmer & Kirkland				JB
				ORIGINATOR NO
				152533

CONSULTANT
STRIDE TREGLOWN
www.stridetreglown.com © Stride Treglown Limited 2018
PROJECT
Turner Free School
Surrenden Road
Folkestone
CT19 4ED

DRAWING TITLE
Existing North and South Elevations -
Sports Block

SUITABILITY STATUS PL : PLANNING	SCALE As indicated @ A1
PROJECT ORIGINATOR ZONE LEVEL TYPE ROLE CLASS NUMBER FS0748-STL-ZZ-XX-DR-A-0129	REVISION P23