






North Elevation

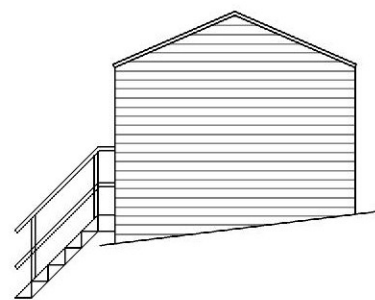




West Elevation

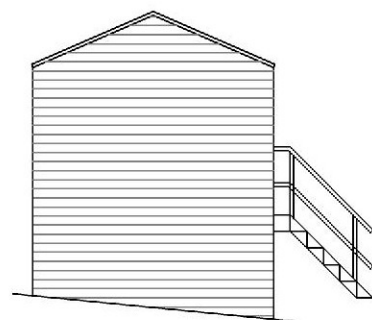

South Elevation

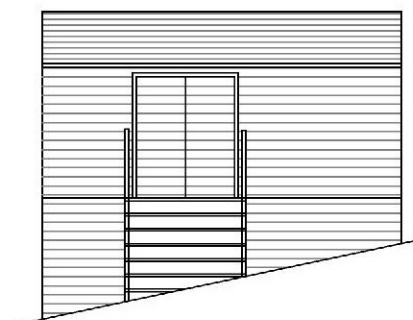

East Elevation

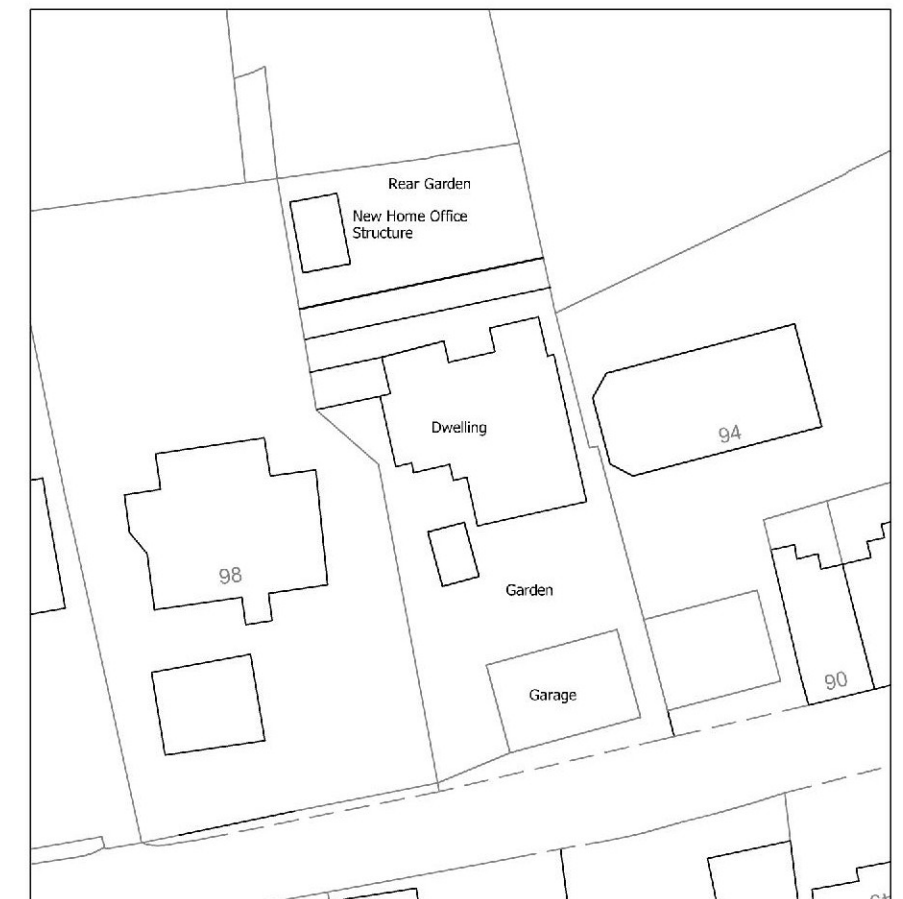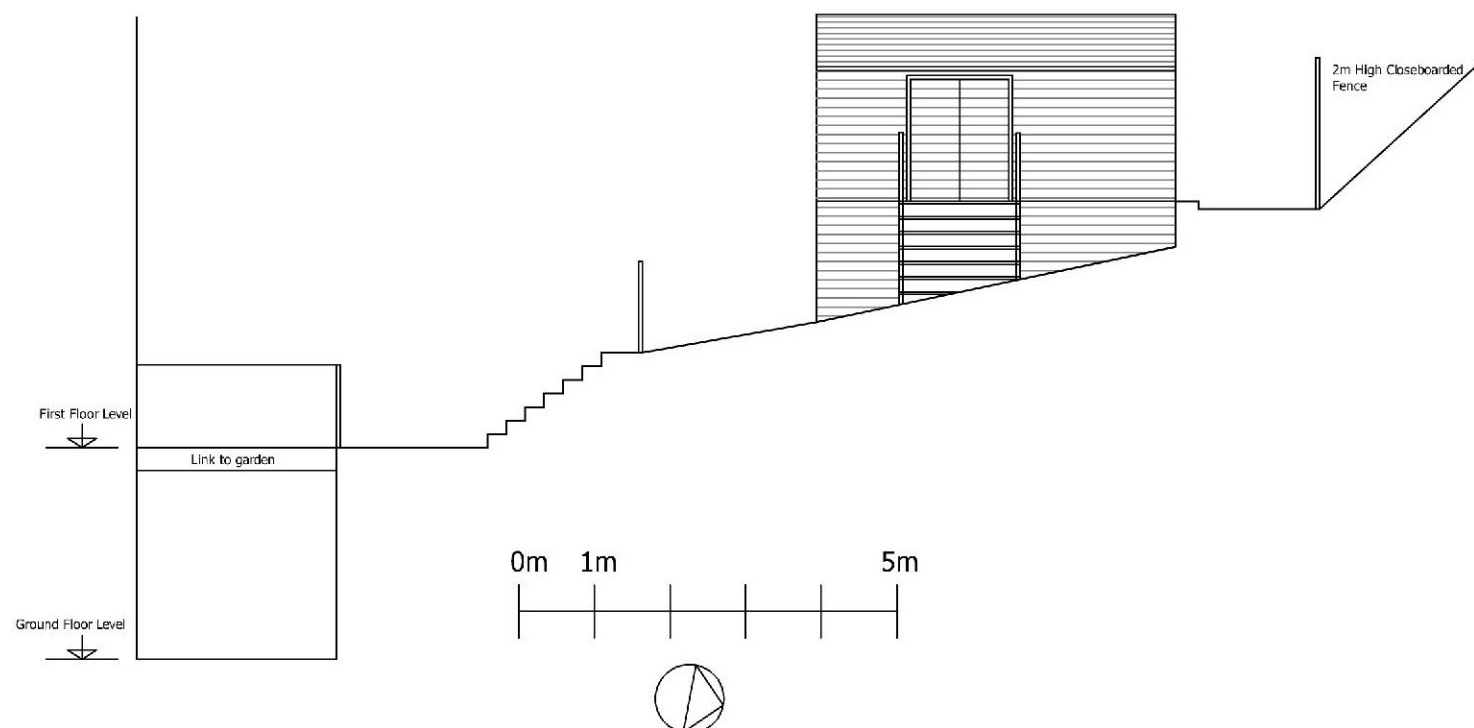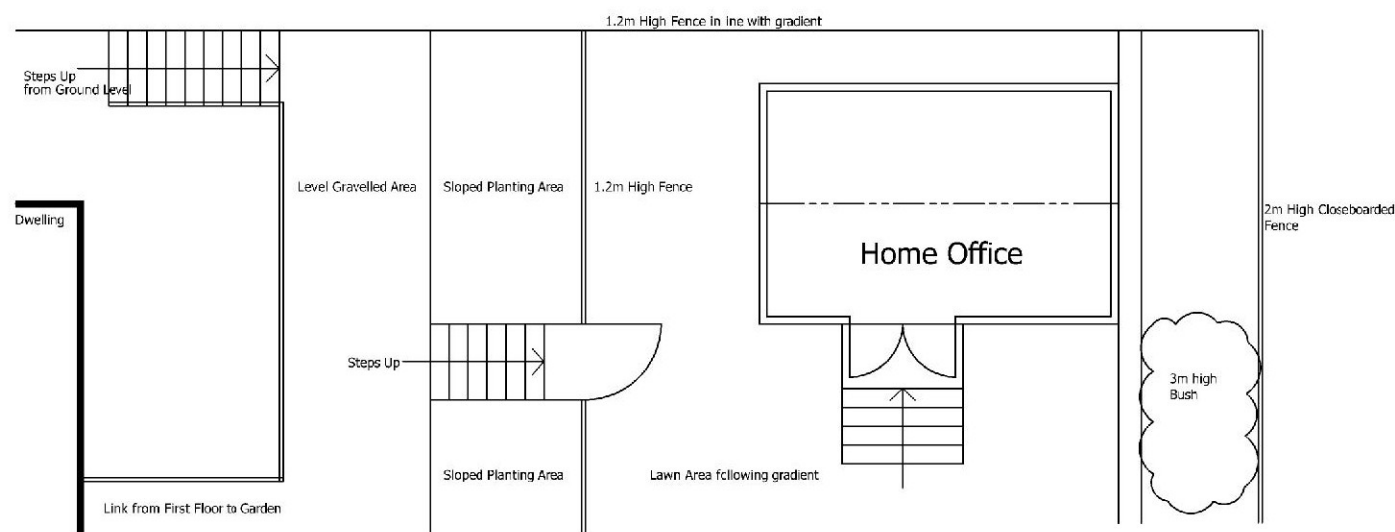

Block Plan 1:500 (A3)



CLIENT		
96 North Road Hythe Kent		
PROJECT		
Structure in rear Garden to be used as Home Office		
PLANNING		
DRAWING		
Plans and Elevations Site and Location Plans		
SCALE	DRAWN BY	DATE
1:100 A3	MW	29.06.19
DRAWING No.		REV
190629-P-001		