




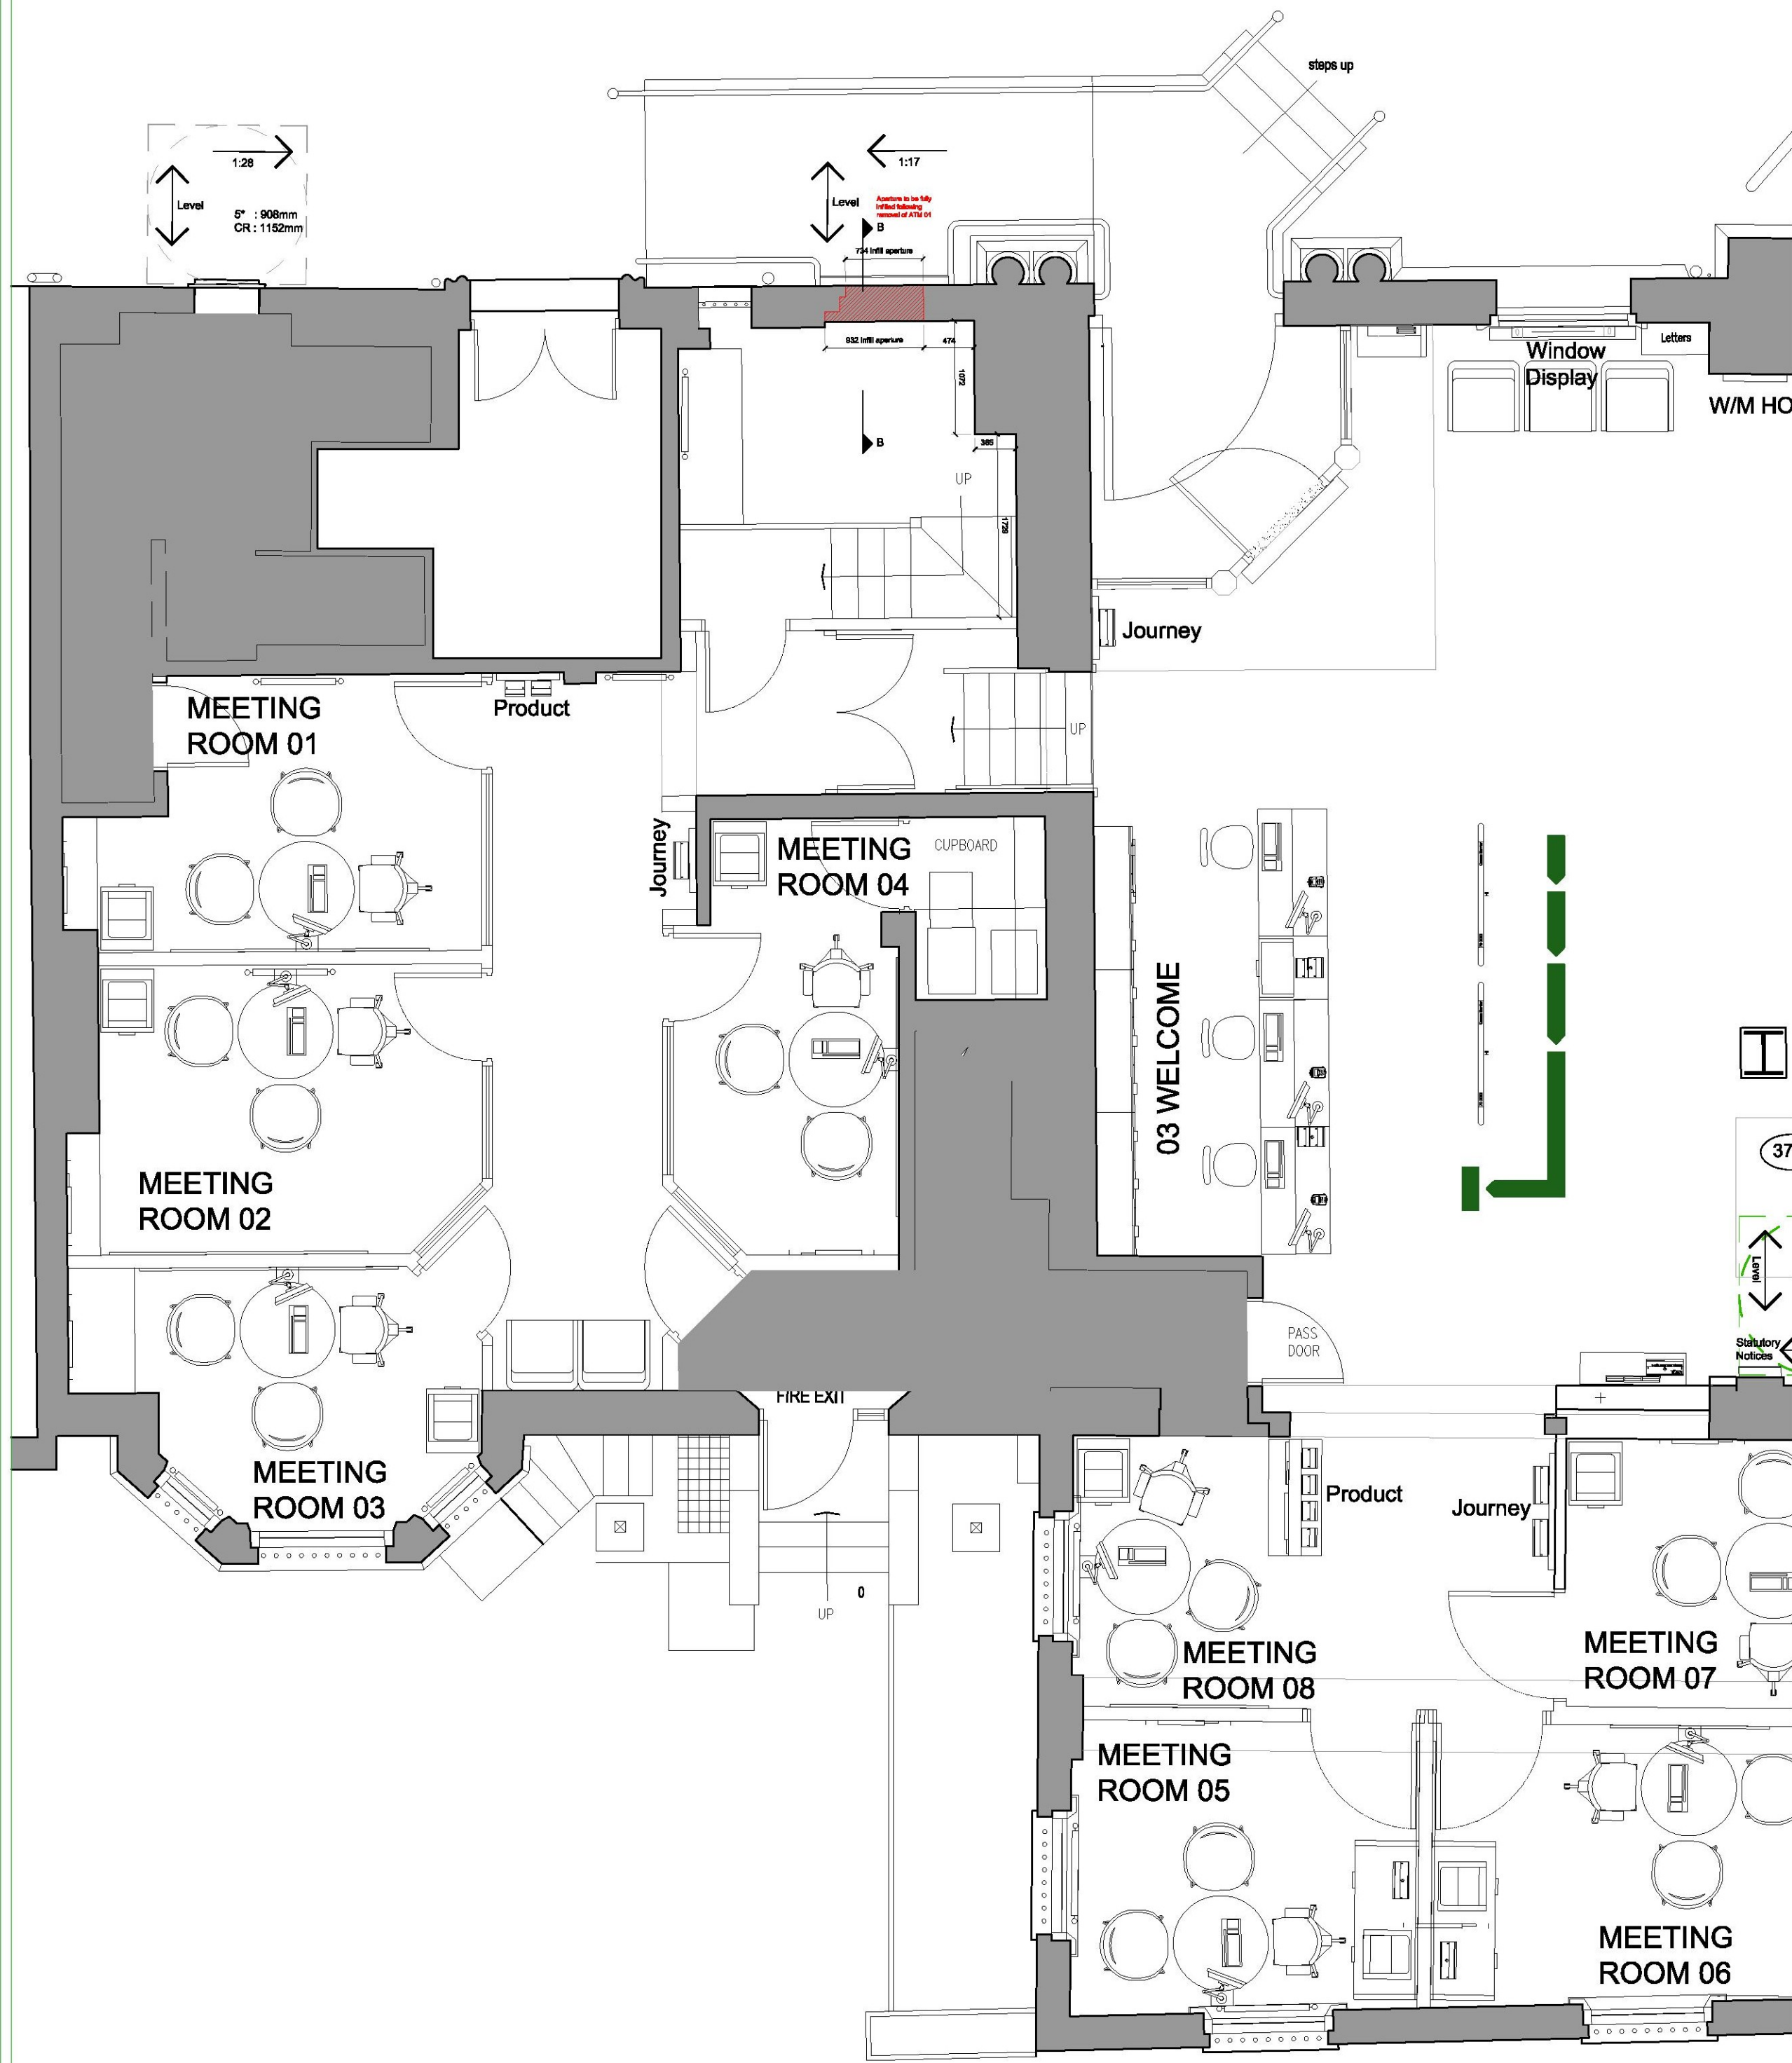

PROPOSED GROUND FLOOR PLAN - 1:50

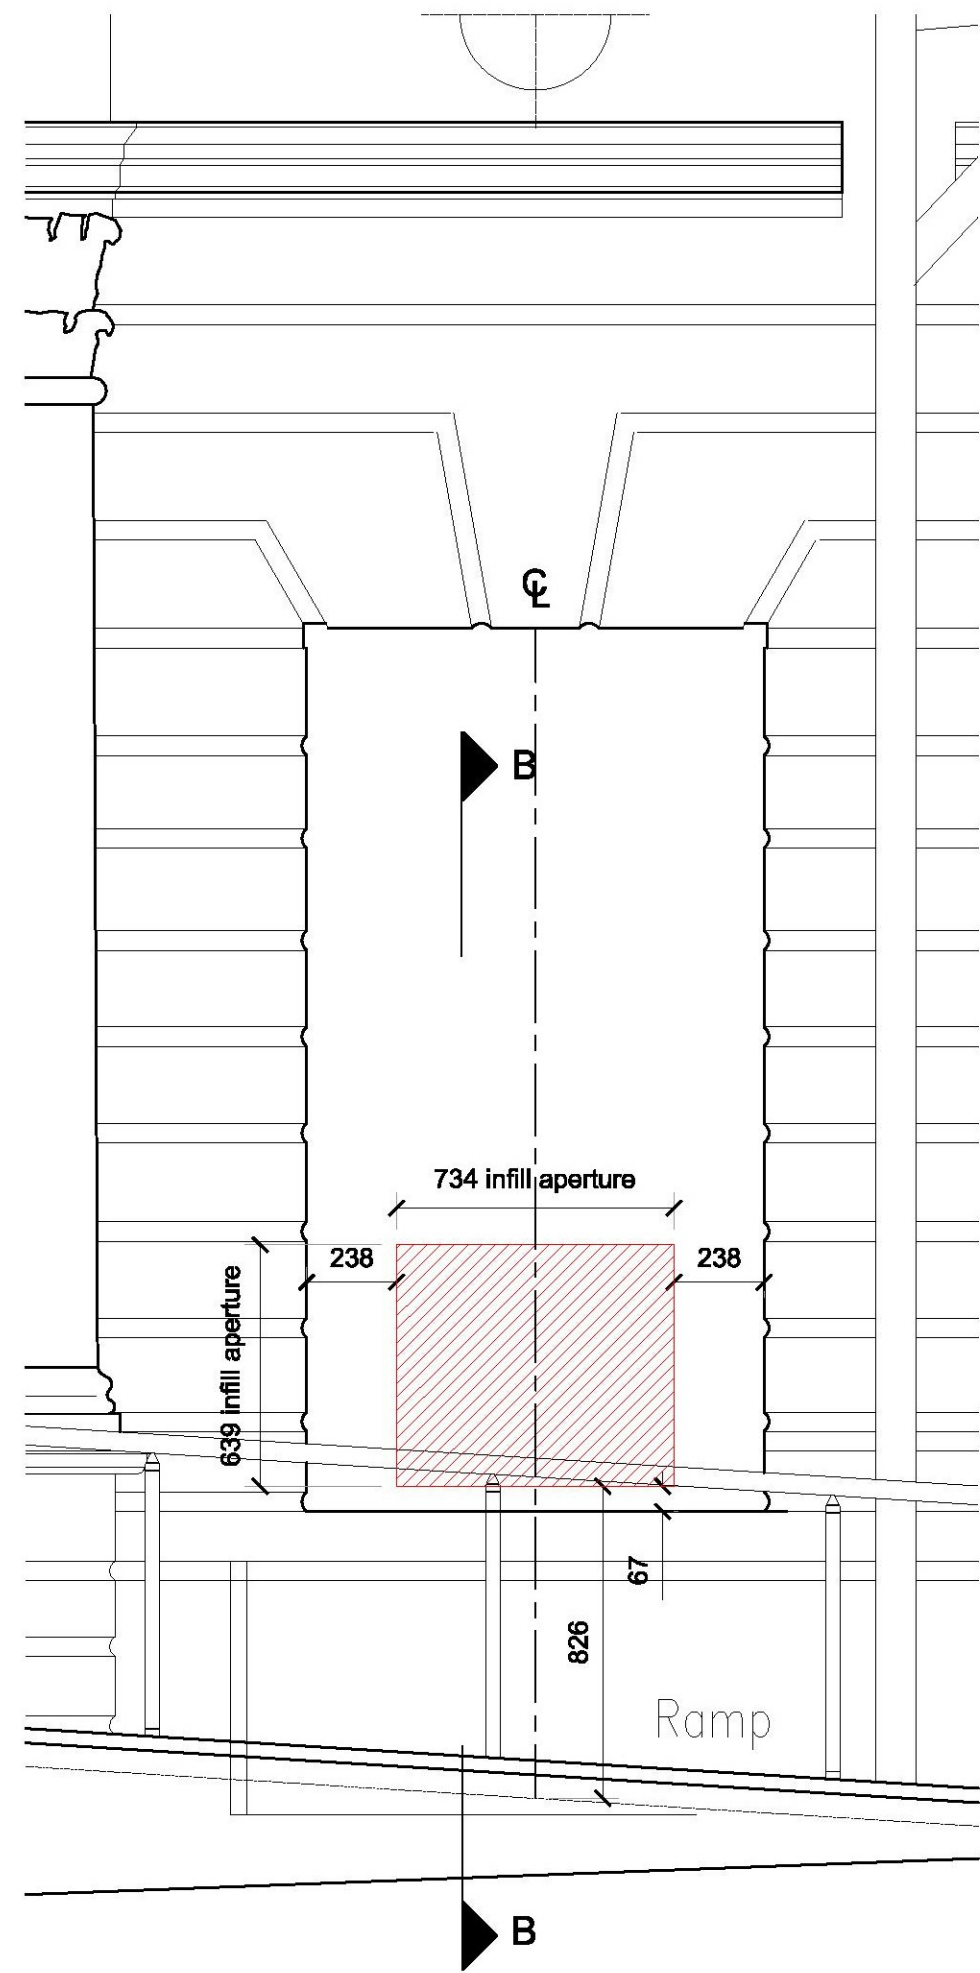

PROPOSED EXTERNAL ELEVATION - 1:20

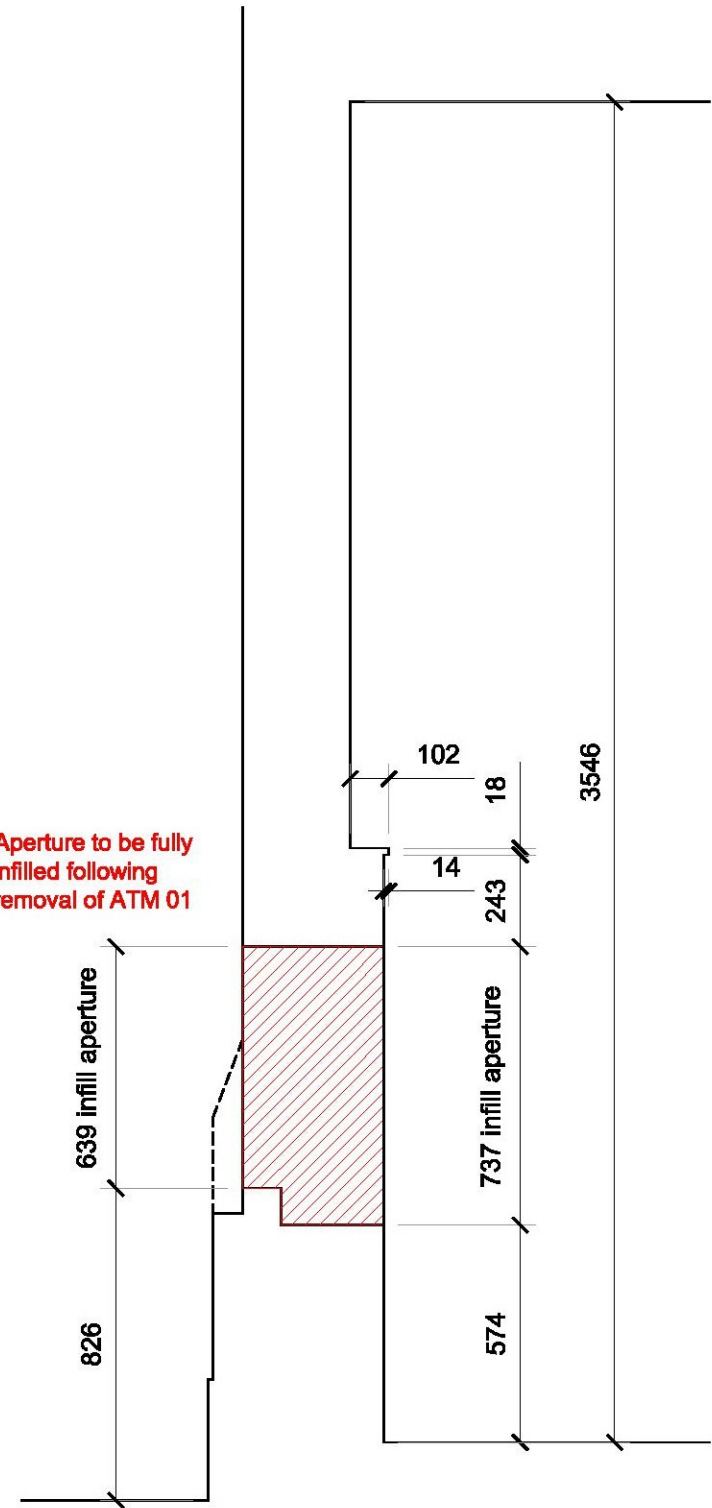

SECTION B-B - 1:20

PLANNING

-	TBI	First Issue	DB3
REV	DATE	REVISION	INITIALS

LLOYDS BANKING GROUP

ALL DIMENSIONS TO BE VERIFIED PRIOR TO COMMENCING WORK. DRAWING TO BE READ IN CONJUNCTION WITH PROJECT SPECIFICATIONS.

THIS DRAWING IS THE PROPERTY OF LLOYDS BANKING GROUP AND COPYRIGHT IS RESERVED BY THEM. THE DRAWING IS ISSUED ON CONDITION THAT IT IS NOT COPIED OR DISCLOSED BY OR TO ANY UNAUTHORISED PERSONS WITHOUT PRIOR CONSENT IN WRITING TO LLOYDS BANKING GROUP - GROUP PROPERTY. ALL MODIFIED DRAWINGS SHOULD BE RETURNED TO LLOYDS BANKING GROUP.

GROUP PROPERTY

BRISTOL - PO Box 112, Canons House, Canons Way, BRISTOL, BS99 7LB
EDINBURGH - Sighthill South, 12 Bankhead Crossway South, EDINBURGH, EH11 4EN
HALIFAX - Trinity Road, HALIFAX, West Yorkshire, HX1 2RG

PROJECT ADDRESS Brand - Lloyds Folkestone 43 Sandgate Road 43 Sandgate Road FOLKESTONE CT20 1RZ	SCALE as shown
DRAWING DESCRIPTION Ground Floor Proposed Plan sheet 2	DATE 21/06/19
DRAWING NUMBER 50403700-AR01-00-0301-2	DRAWN BY DB3
	REVISION -